
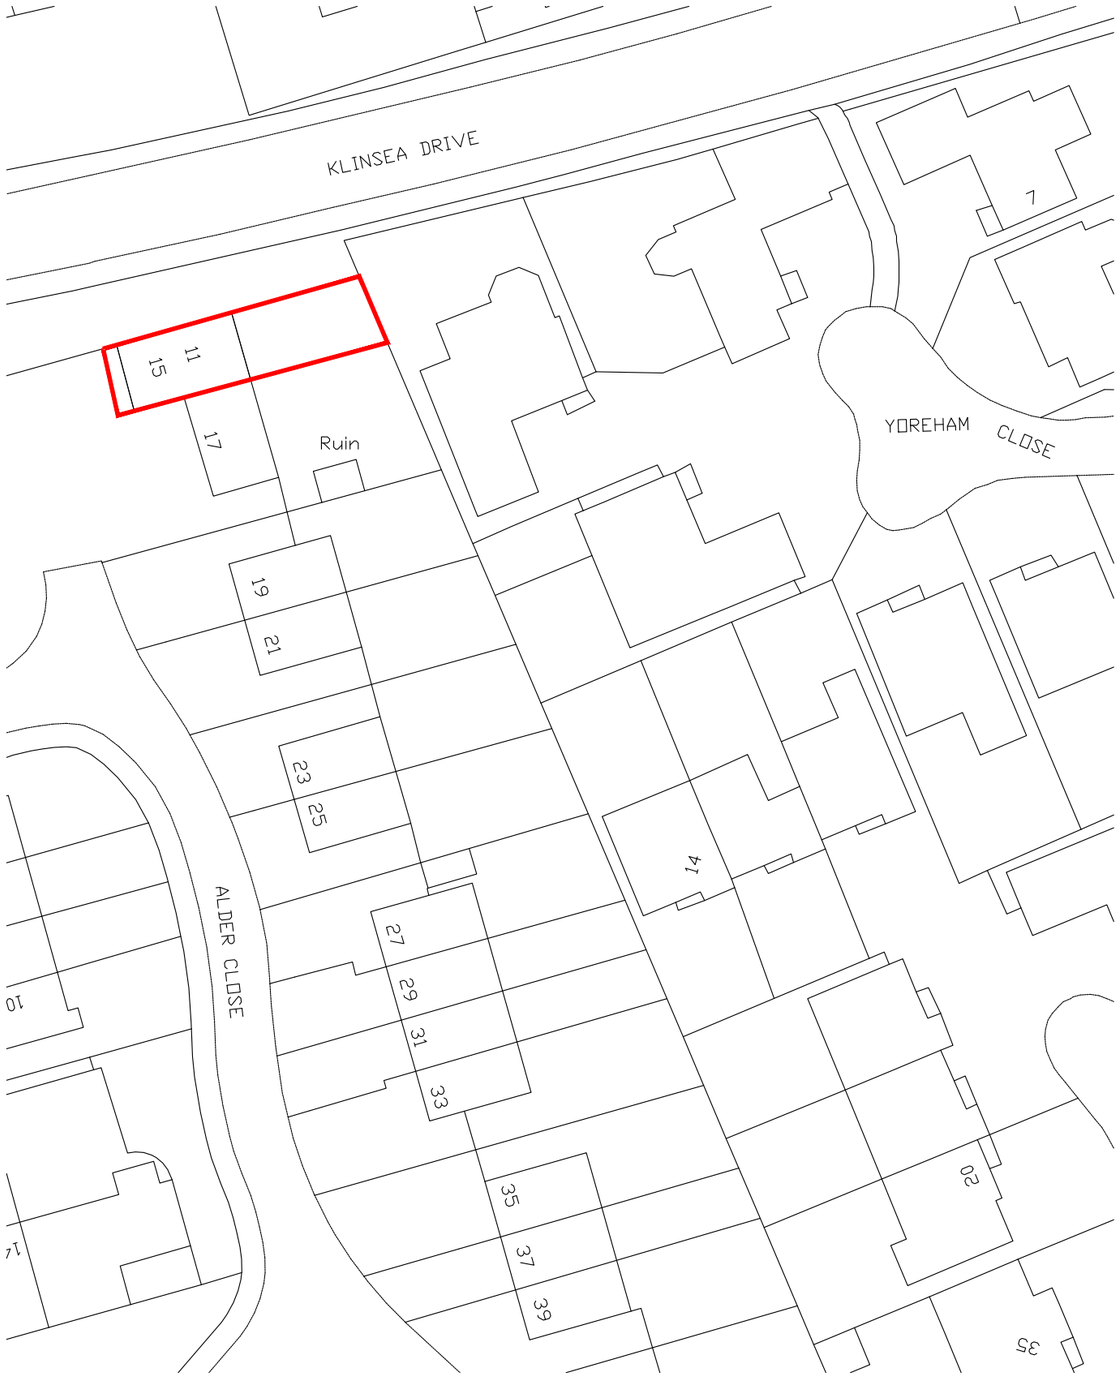


BLOCK PLAN
Scale 1:500

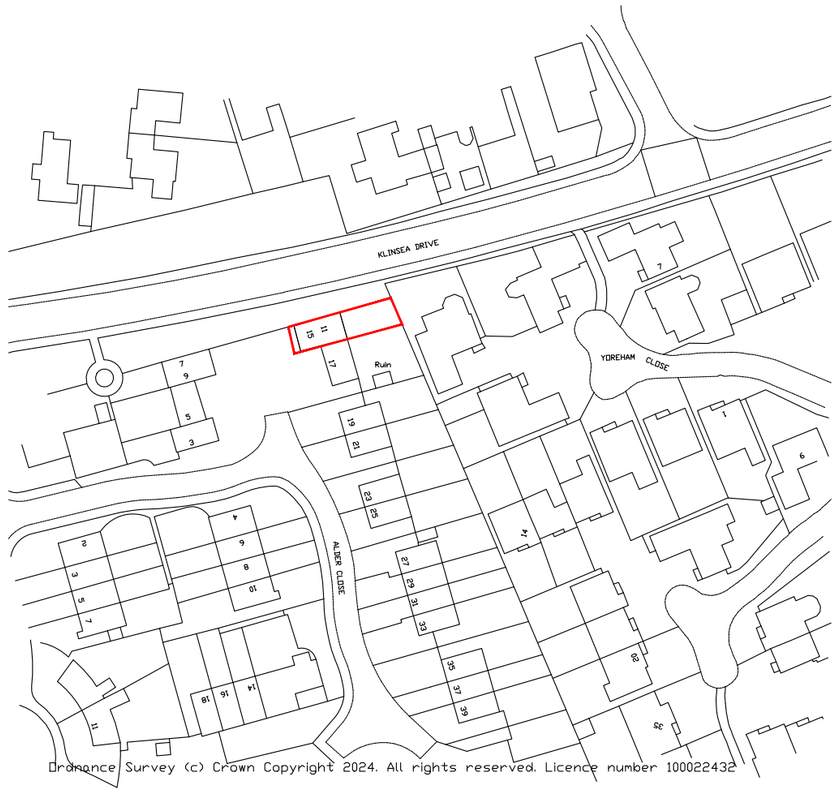

Ordnance Survey (c) Crown Copyright 2024. All rights reserved. Licence number 100022432

LOCATION PLAN
Scale 1:1250

10m 0 10 20 30 40 50m
Scale 1:500

25m 0 25 50 75 100 125m
Scale 1:1250

Rev.	Description.	Date.

Do not scale from this drawing. Dimensions to be verified on site by contractor prior to commencement of work.

This drawing is the copyright of the practice and may not be reproduced in part or in whole without the prior written consent of the practice.
©2024 Faithorn Farrell Timms LLP

Faithorn Farrell Timms
Central Court
1 Knoll Rise
Orpington
Kent BR6 0JA
T 01689 885080
F 01689 885081

Client
AMBER CONSTRUCTION LTD

Project
11 & 15 ALDER CLOSE
READING
RG6 3UP

Drawing Title
LOCATION AND
BLOCK PLAN

Date	Scale
23/10/2024	AS STATED @ A3
Drawn By	**Checked By**
KE	MD
Project No.	**Drawing No. Rev.**
PR-10537	1