

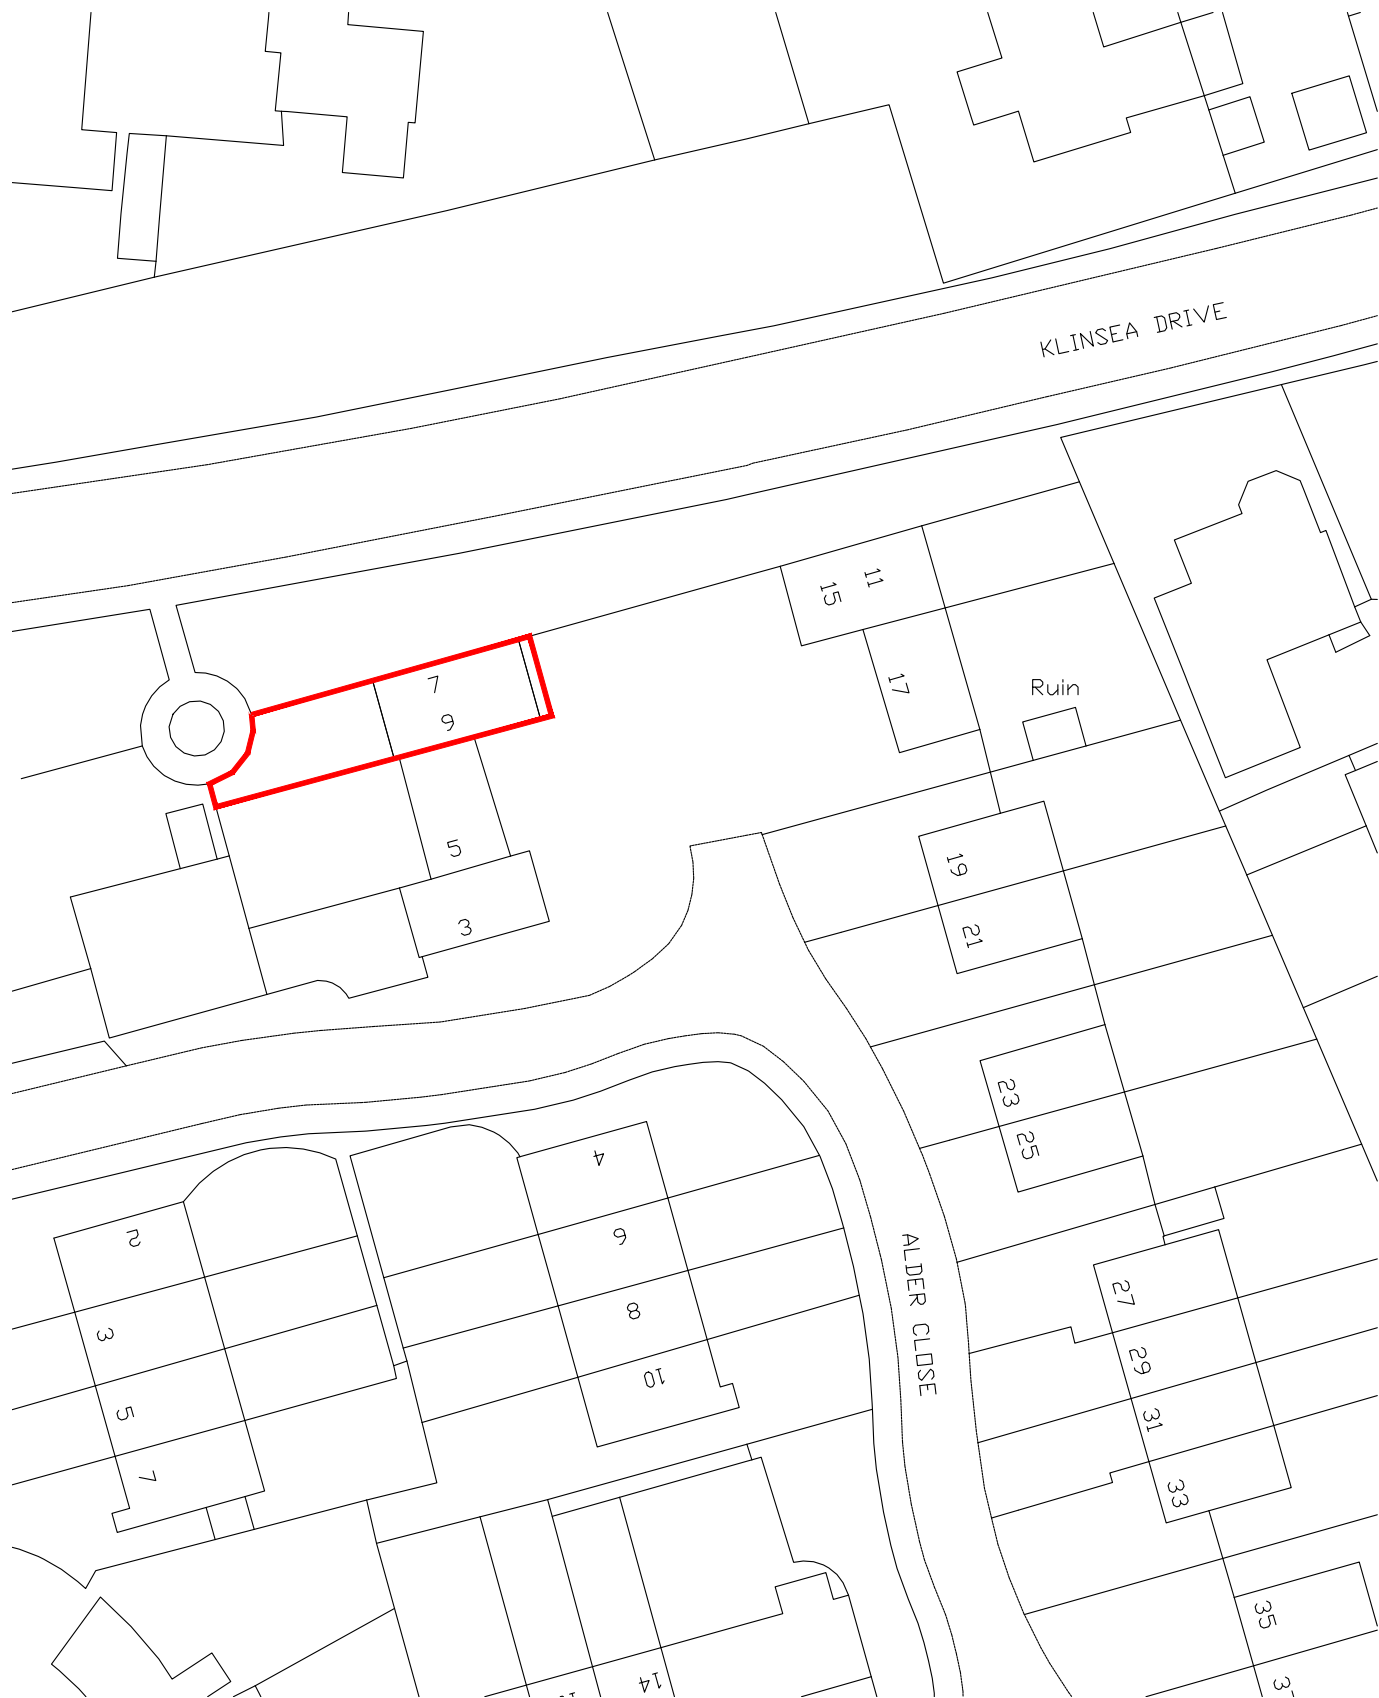


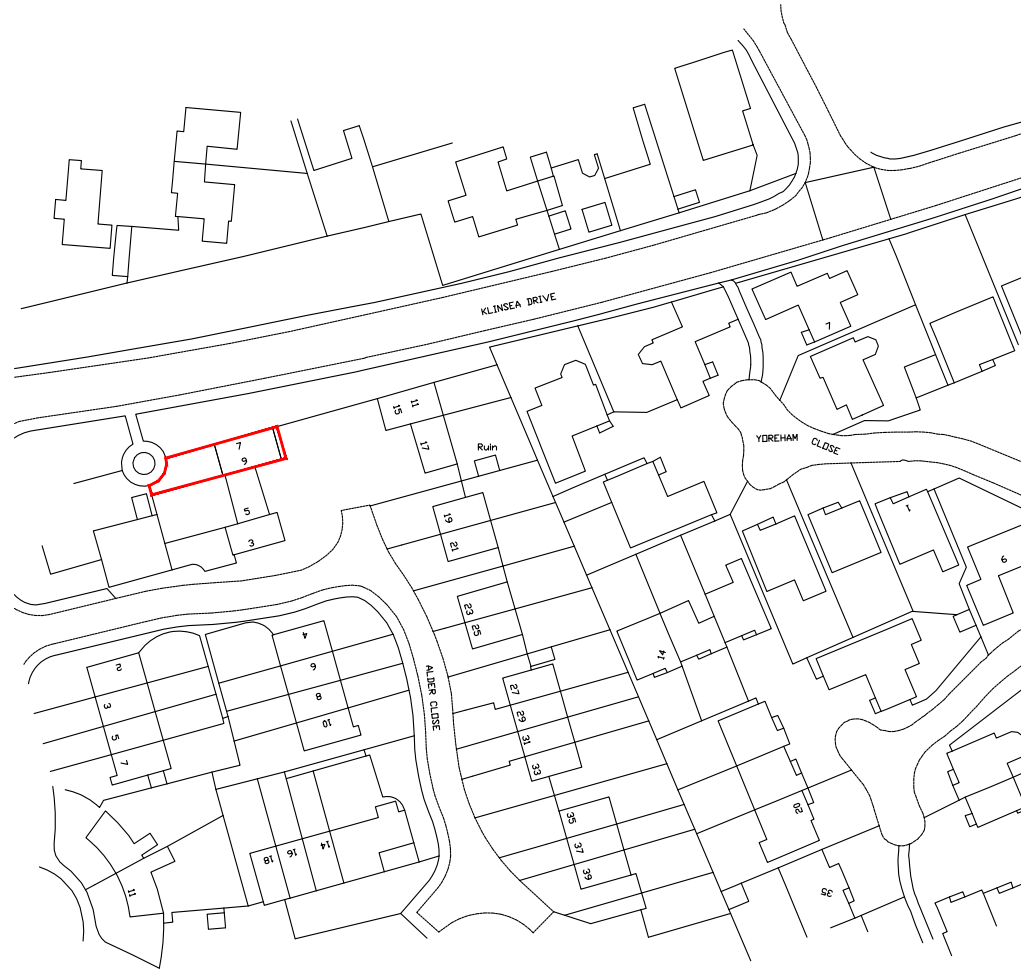


Scale 1:500

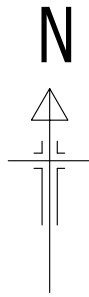

Ordnance Survey (c) Crown Copyright 2024. All rights reserved. Licence number 100022432

LOCATION PLAN
Scale 1:1250

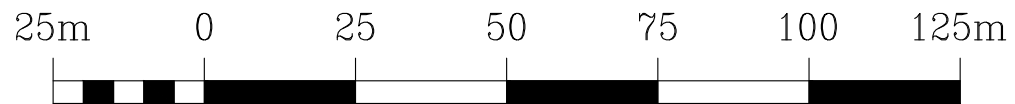

Scale 1:1250

Rev.	Description.	Date.

Do not scale from this drawing. Dimensions to be verified on site by contractor prior to commencement of work.
This drawing is the copyright of the practice and may not be reproduced in part or in whole without the prior written consent of the practice.
© 2024 Faithorn Farrell Timms LLP



Faithorn Farrell Timms
Central Court
1 Knoll Rise
Orpington
Kent BR6 0JA
T 01689 885080
F 01689 885081

Client
AMBER CONSTRUCTION LTD

Project
7-9 ALDER CLOSE
READING
RGB 3UP

Drawing Title
LOCATION AND
BLOCK PLAN

Date
24/10/2024

Scale
AS STATED @ A3

Drawn By
KE

Checked By
MD

Project No.
PR-10537

Drawing No.
1