




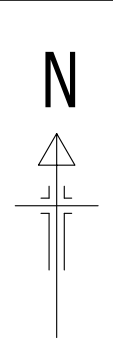

BLOCK PLAN
Scale 1:500

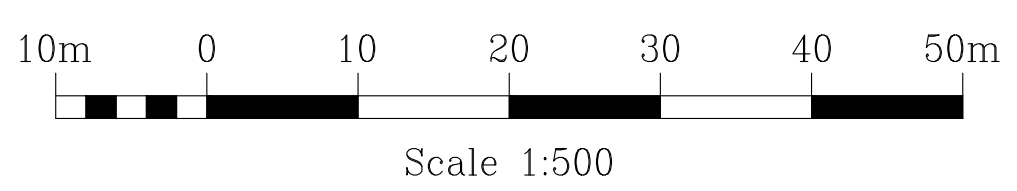

LOCATION PLAN
Scale 1:1250

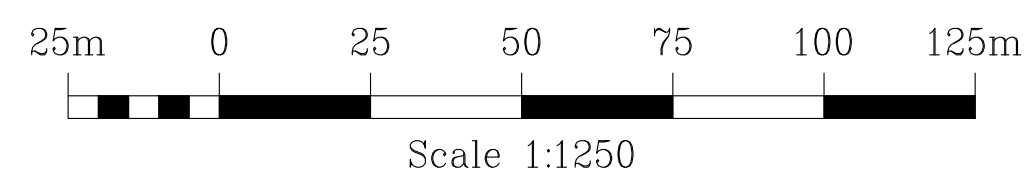

 Faithorn Farrell Timms Central Court 1 Knoll Rise Orpington Kent BR6 0JA T 01689 885080 F 01689 885081		
Client AMBER CONSTRUCTION LTD		
Project 1-7 GELDER CLOSE READING RG6 3US		
Drawing Title LOCATION AND BLOCK PLAN		
Date 23/10/2024	Scale AS STATED @ A3	
Drawn By KE	Checked By MD	
Project No. PR-10537	Drawing No. 1	Rev.