


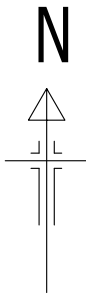


BLOCK PLAN
Scale 1:500



Scale 1:500



LOCATION PLAN
Scale 1:1250

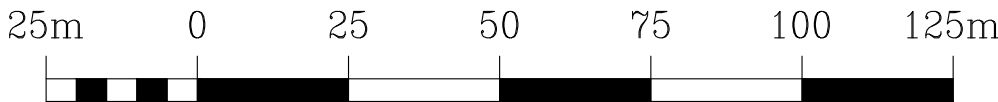

Scale 1:1250

Rev.	Description.	Date.

Do not scale from this drawing. Dimensions to be verified on site by contractor prior to commencement of work.
This drawing is the copyright of the practice and may not be reproduced in part or in whole without the prior written consent of the practice.
©2024 Faithorn Farrell Timms LLP



Faithorn Farrell Timms
Central Court
1 Knoll Rise
Orpington
Kent BR6 0JA
T 01689 885080
F 01689 885081

Client
AMBER CONSTRUCTION LTD

Project
**6-14 HORNBEAM DRIVE
READING
RG6 3UT**

Drawing Title
**LOCATION AND
BLOCK PLAN**

Date 23/10/2024	Scale AS STATED @ A3
Drawn By KE	Checked By MD
Project No. PR-10537	Drawing No. Rev. 1