




Ordnance Survey (c) Crown Copyright 2024. All rights reserved. Licence number 100022432

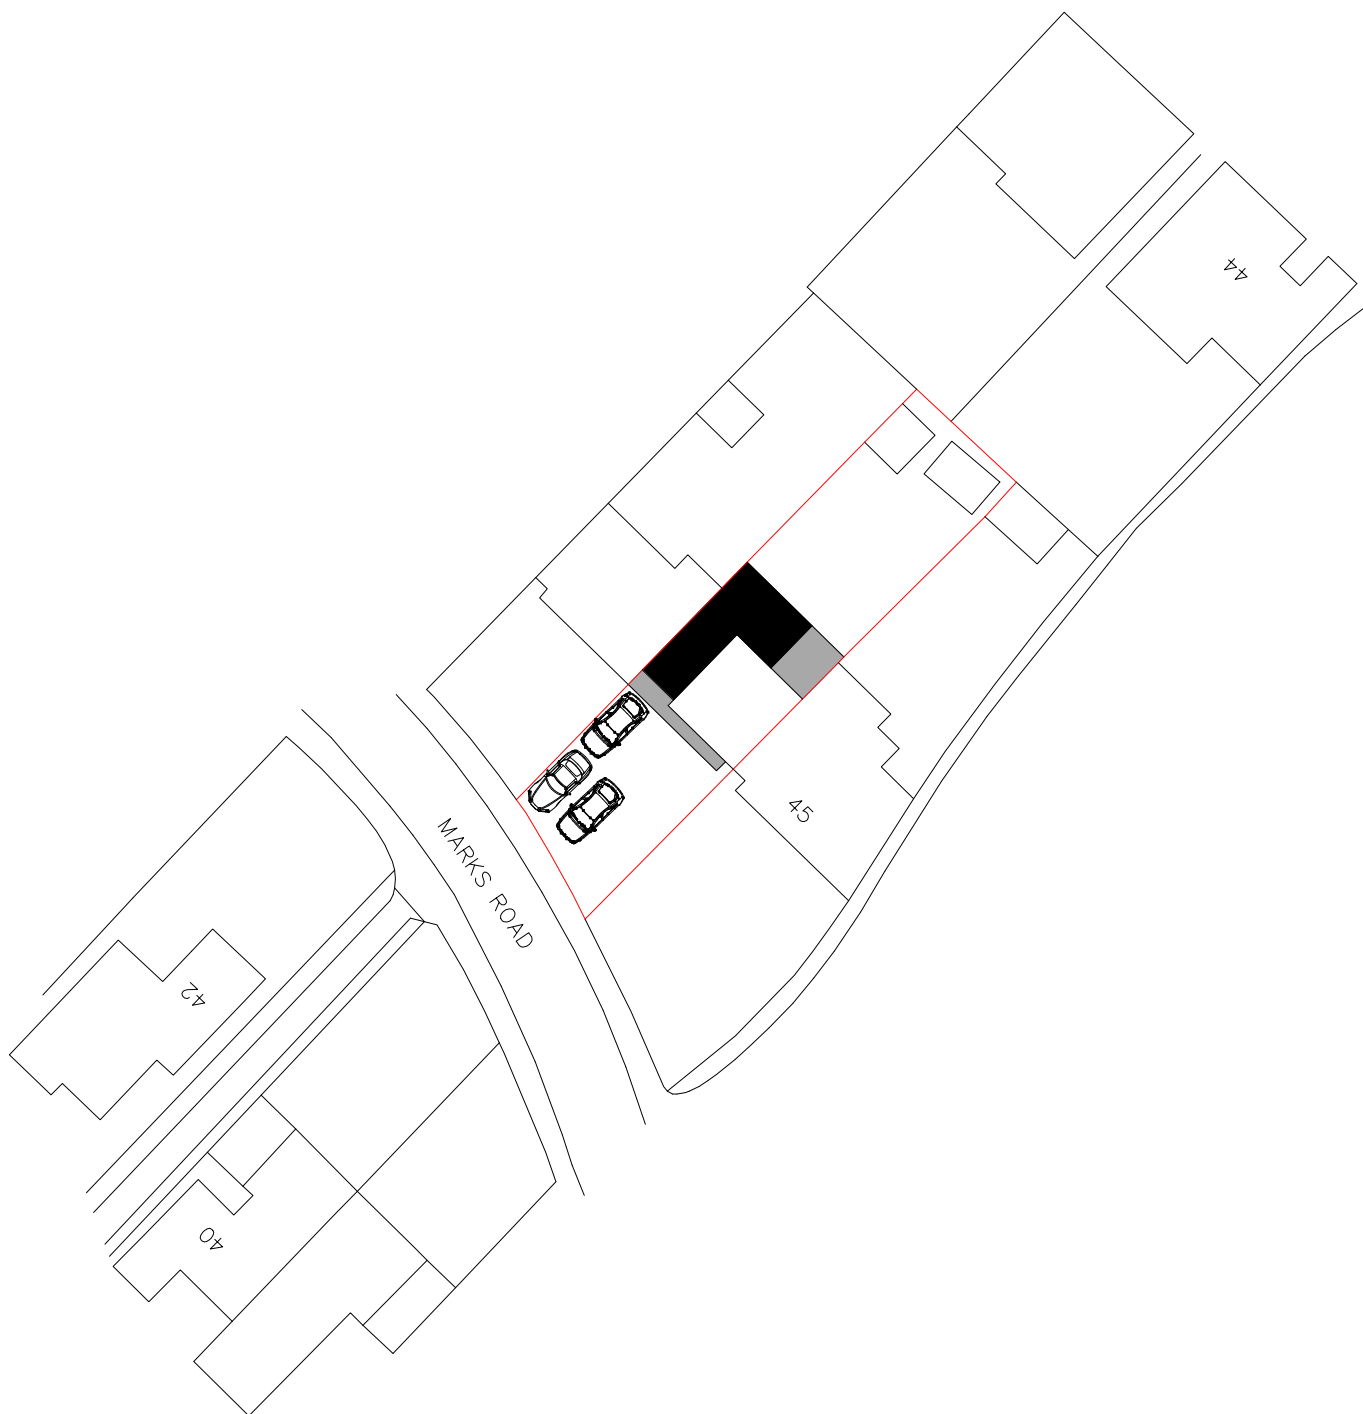

47 Marks Road
Wokingham
RG41 1NR

Parking Plan
Scale 1:500
on A4

