
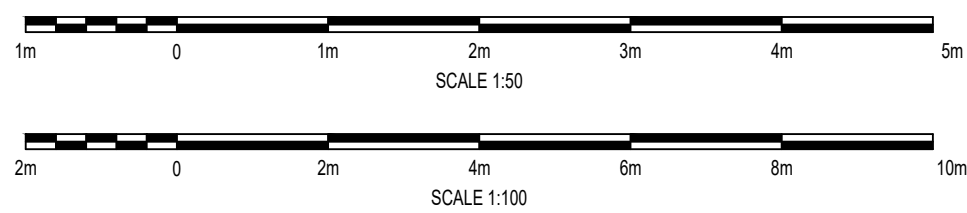
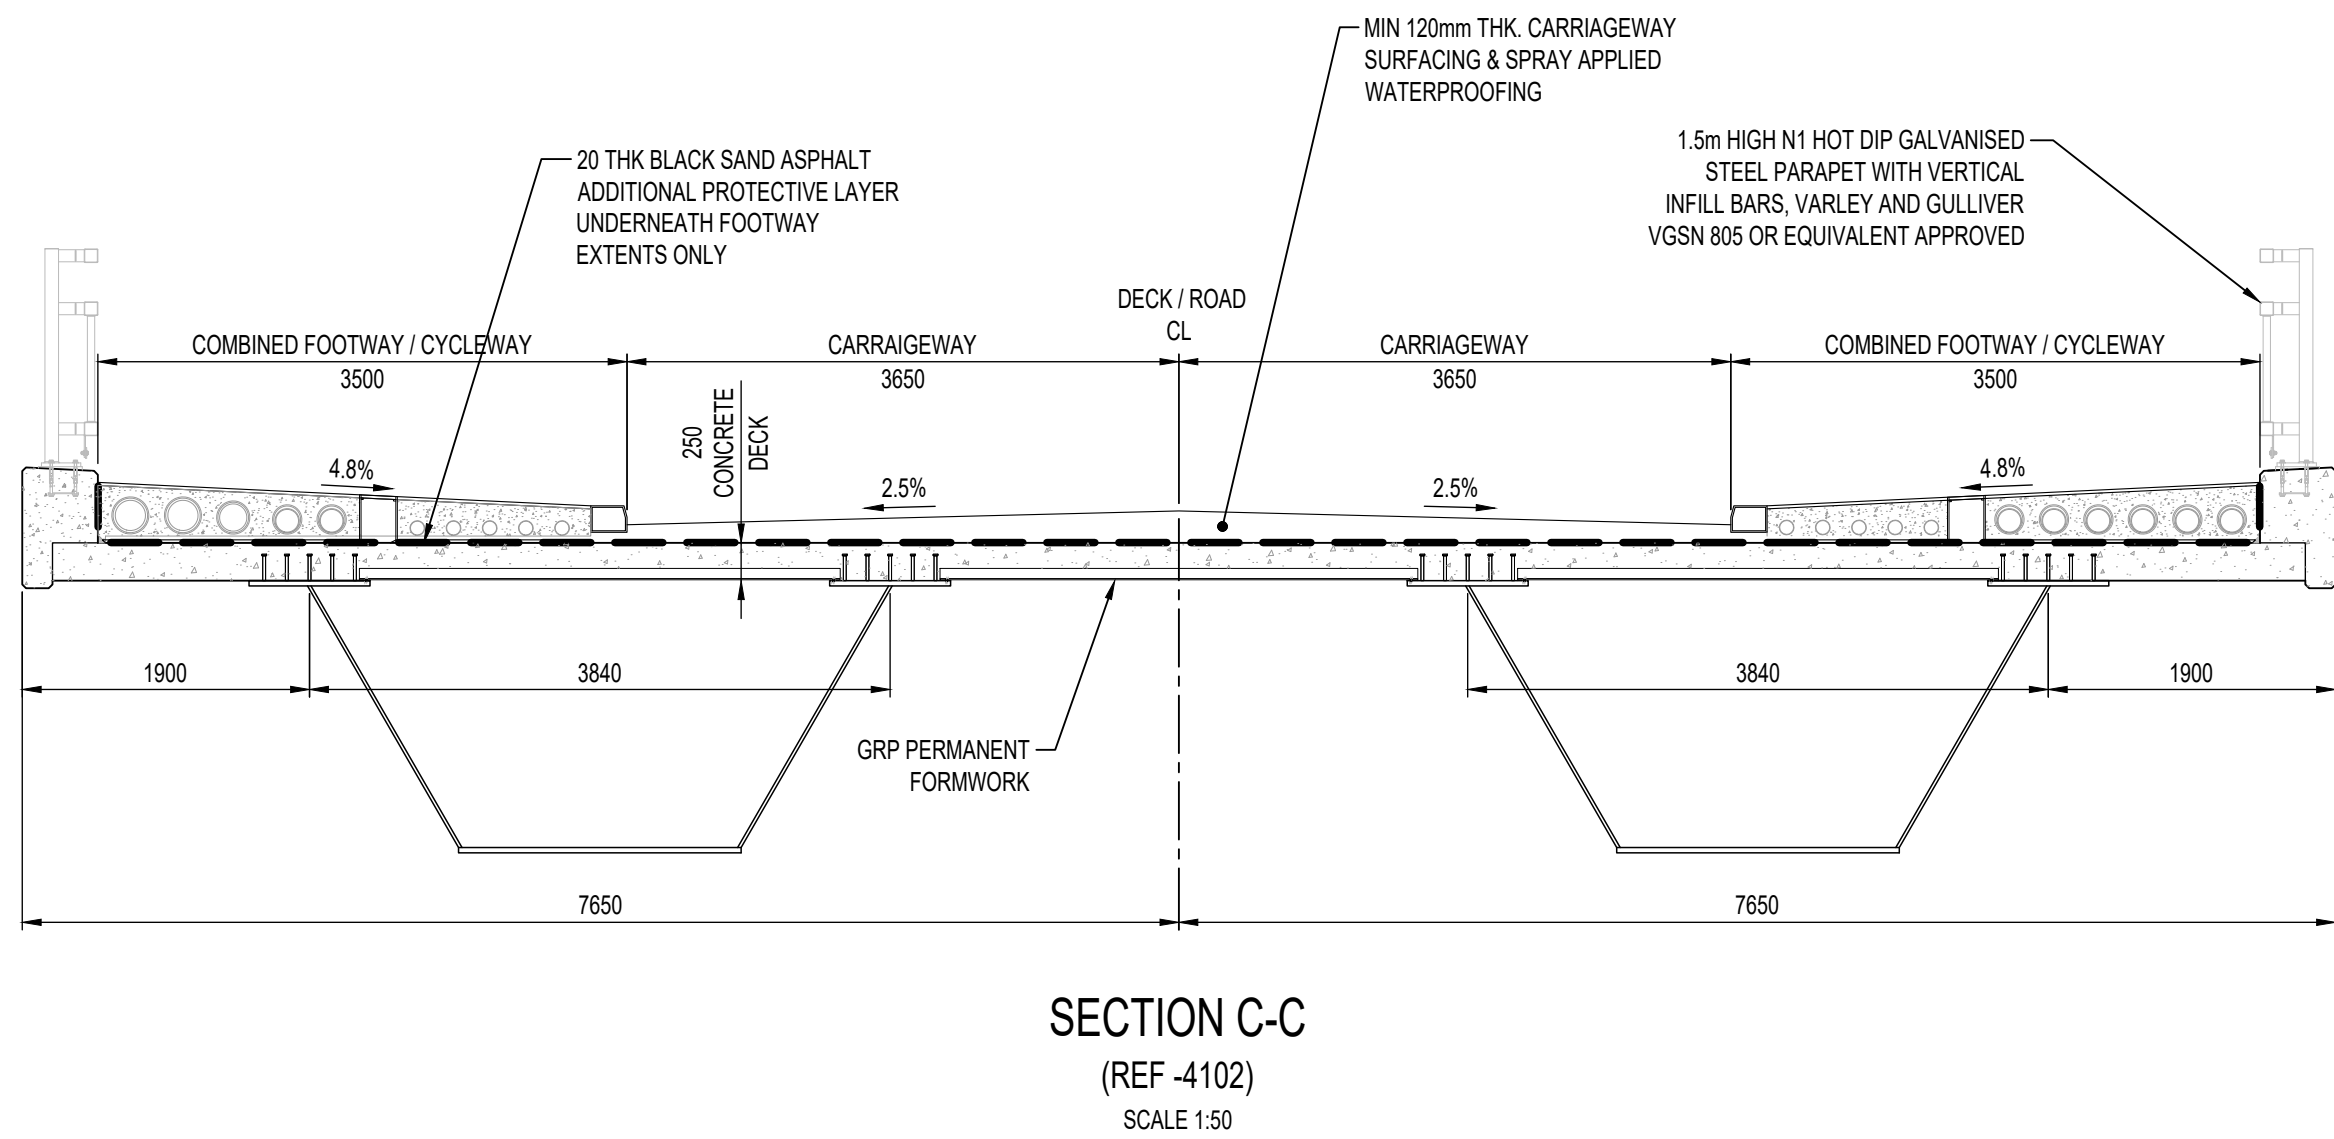
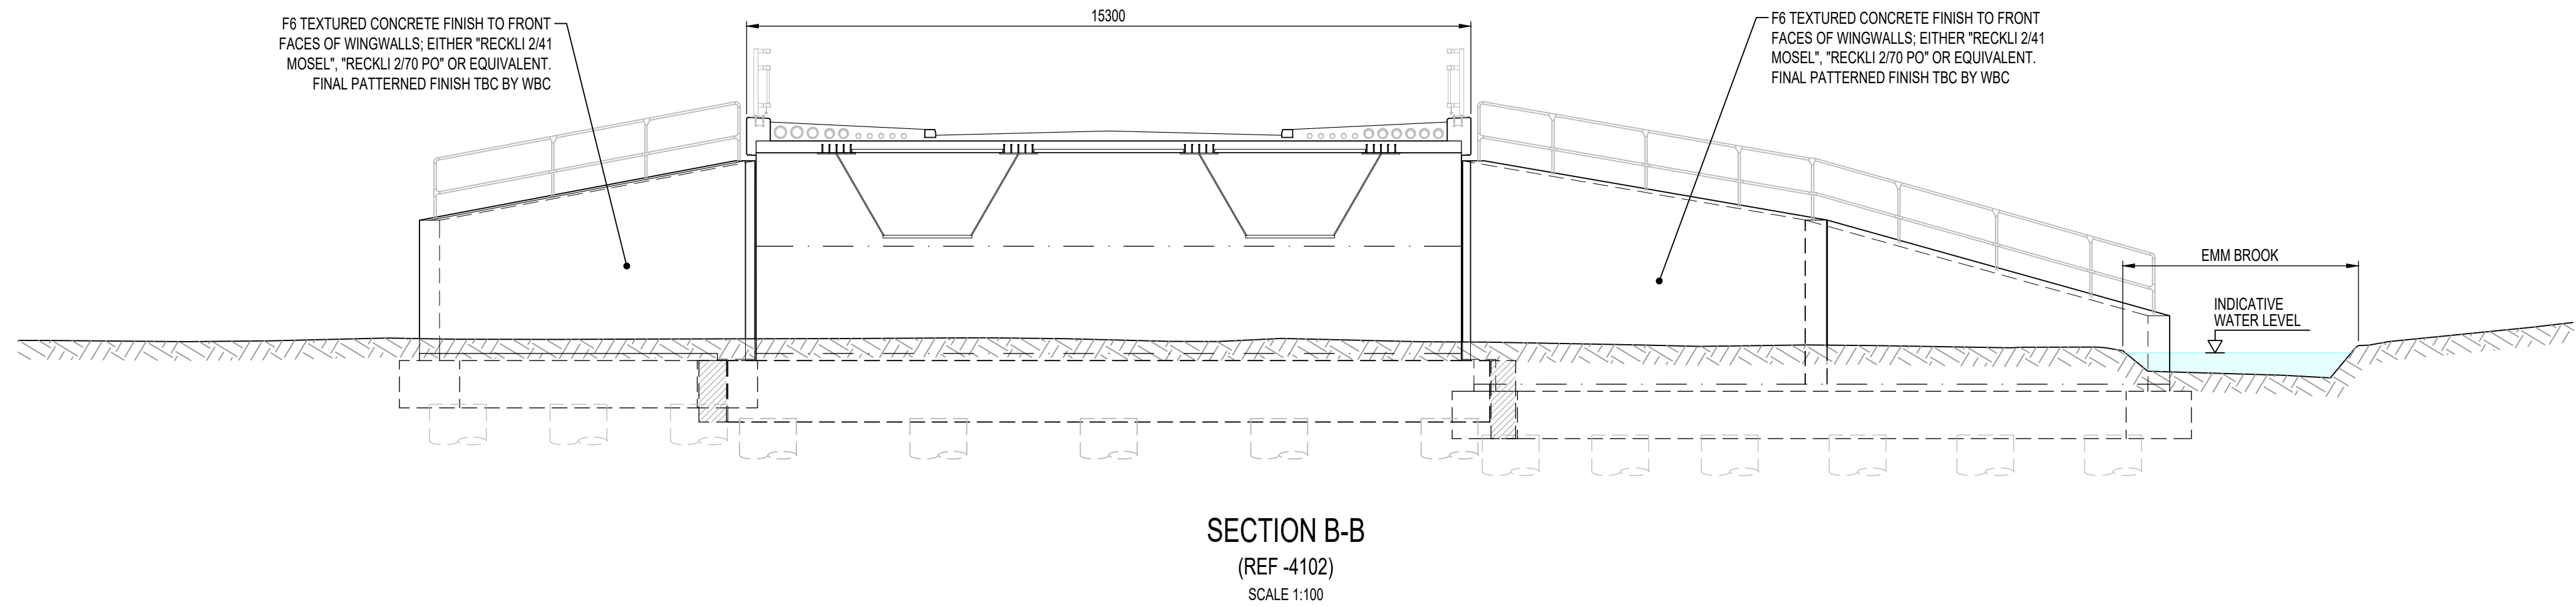



File name: S:\PROJECTS\2018\18047\BIM\02\WIP\DRAWINGS\WMHP-TG-SRWG1-DR-SE-4102.DWG, printed on: 01 April 2022, 14:41:13, by: Tom Holmes

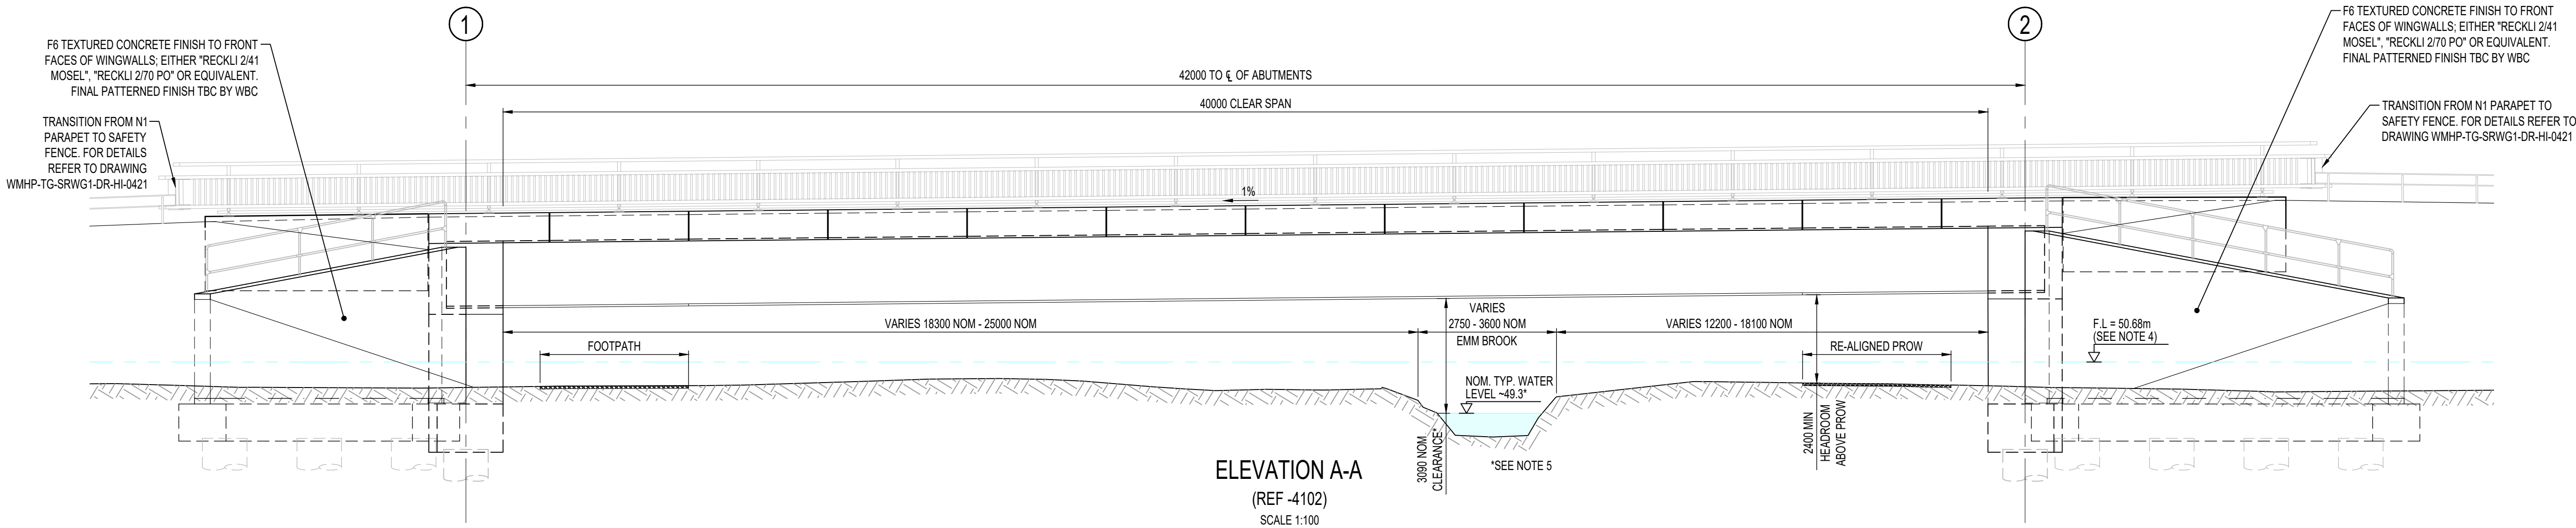

DO NOT SCALE

NOTES:

- ALL DIMENSIONS ARE IN MILLIMETRES UNLESS NOTED OTHERWISE.
- ALL LEVELS ARE IN METRES AOD UNLESS NOTED OTHERWISE.
- THIS DRAWING SHALL BE READ IN CONJUNCTION WITH DRAWING WMHP-TG-SRWG1-DR-SE-4101 AND WMHP-TG-SRWG1-DR-SE-4102
- FLOOD LEVEL SHOWN IS PREDICTED POST-DEVELOPMENT LEVEL FOR 1 IN 100 YEAR RETURN PERIOD WITH 70% CLIMATE CHANGE BASED ON WSP FLOOD MODELLING.
- NOMINAL WATER LEVEL BASED ON RECORDED LEVEL OF 49.223mAOD AT EXISTING PROW FOOTBRIDGE SURVEYED ON 04/04/2015 BY "MURPHY SURVEYS", AS SHOWN ON DRAWING "11868_REACH A_WOKINGHAM_LS_3".

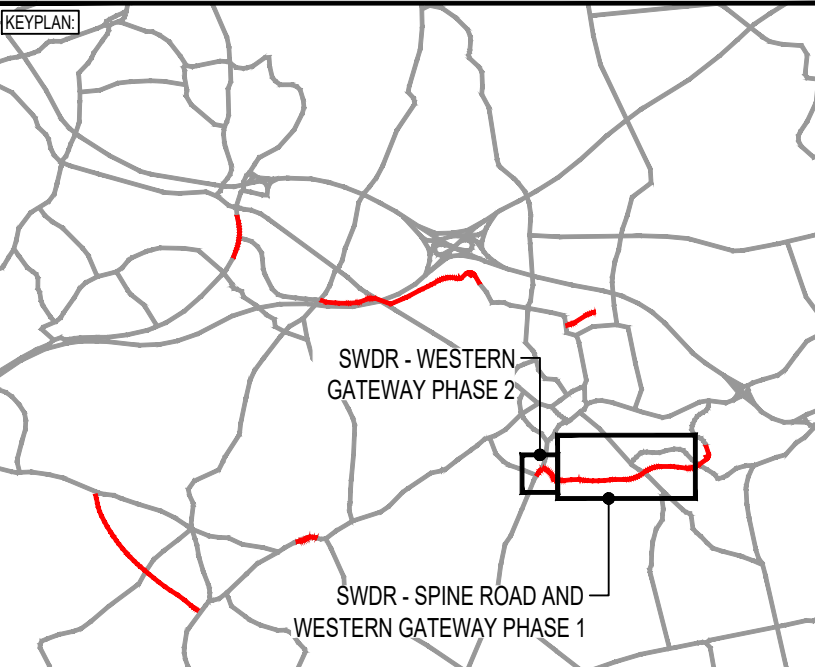

PO3	30/03/2022	TCH	PARAPET PRODUCT UPDATED FOR PLANNING COMMENTS	KL	CMF
PO2	02/10/2020	EPM	UPDATING PARAPET HEIGHT TO 1.5m	KL	CMF
PO1	20/07/2020	TCH	FIRST ISSUE	KL	CMF
REV	DATE	BY	DESCRIPTION	CHK	APP

DRAWING STATUS:

SUITABLE FOR REVIEW & COMMENT

S3

DESIGNER:



Tony Gee

Consulting Civil, Structural and Geotechnical Engineers

Tony Gee and Partners LLP

Hardy House

140 High Street

Esher, Surrey

KT10 9QJ

Tel: 01372 461600

www.tonygee.com

CONTRACTOR:

Balfour Beatty

CLIENT:



**WOKINGHAM
BOROUGH COUNCIL**

Shute End, Wokingham, Berkshire RG40 1BN

Tel: (0118) 974 6000 Web: www.wokingham.gov.uk

PROJECT:

WOKINGHAM MAJOR HIGHWAYS PROGRAMME
SPINE ROAD AND WESTERN GATEWAY PHASE 1

TITLE:

SWDR SPINE ROAD BRIDGE CROSSING EMM BROOK
STRUCTURE REFERENCE: 3090
GENERAL ARRANGEMENT

SHEET 2

SCALE @ A1:

N/A

CHECKED:

KL

APPROVED:

CMF

PROJECT NO:

C118047

DESIGNED:

KL

DRAWN:

TCH

DATE:

May 20

DRAWING No:

WMHP-TG-SRWG1-DR-SE-4103

REV:

P03