


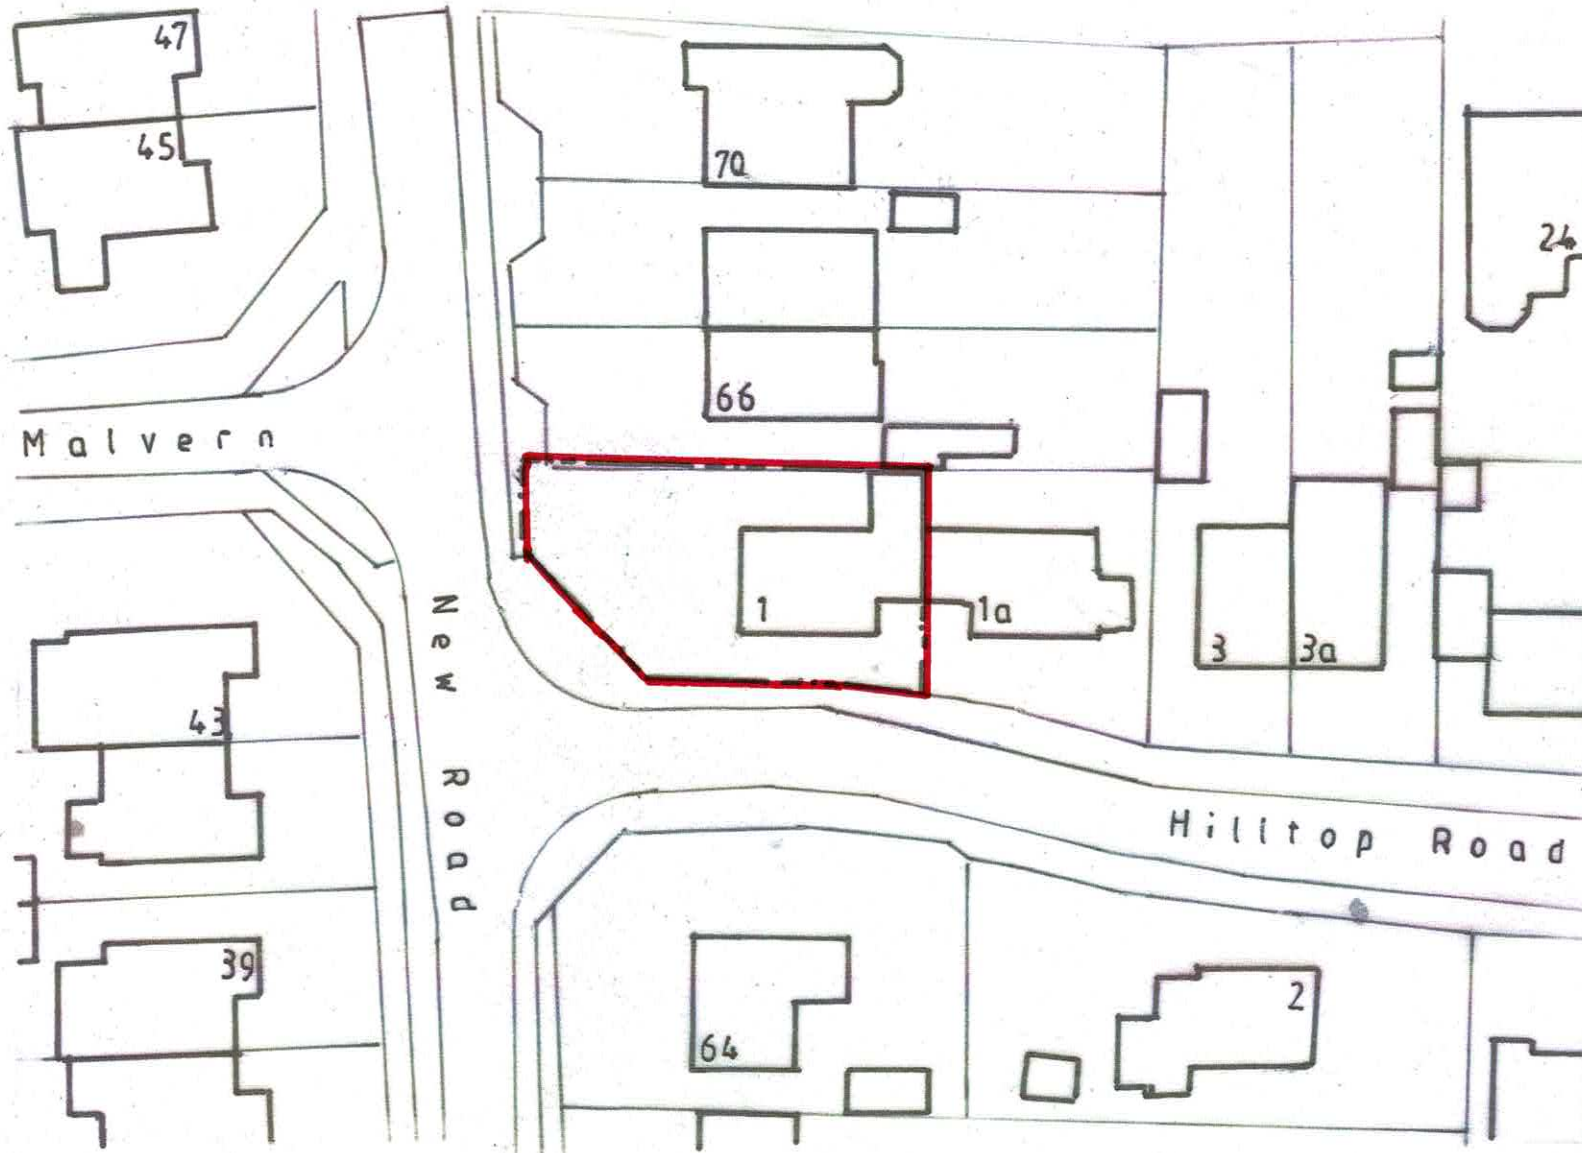

Original Paper Size A4



PDA ARCHITECTS
59 ROYAL AVENUE, CALCOT, READING,
BERKSHIRE, RG31 4UR.
Tel: 01183 761466

This Drawing is the copyright of PDA Architects and may not be reproduced without prior written permission.
All dimensions are to be Checked on site. Any errors or omissions are to be reported to the architect.

client Mr. & Mrs. O'Calaghan

job Proposed Extension & Alterations to:
1 HILLTOP ROAD,
TWYFORD,
BERKSHIRE.
RG10 5BH.

title BLOCK PLAN.

drawn P.D.

scale 1:500

date September 2025

job ref:	HRT/1	Drawg no.	P01	rev.
----------	-------	-----------	-----	------

1 BLOCK PLAN
1:500