


Scale 1: 50



Original Paper Size A3

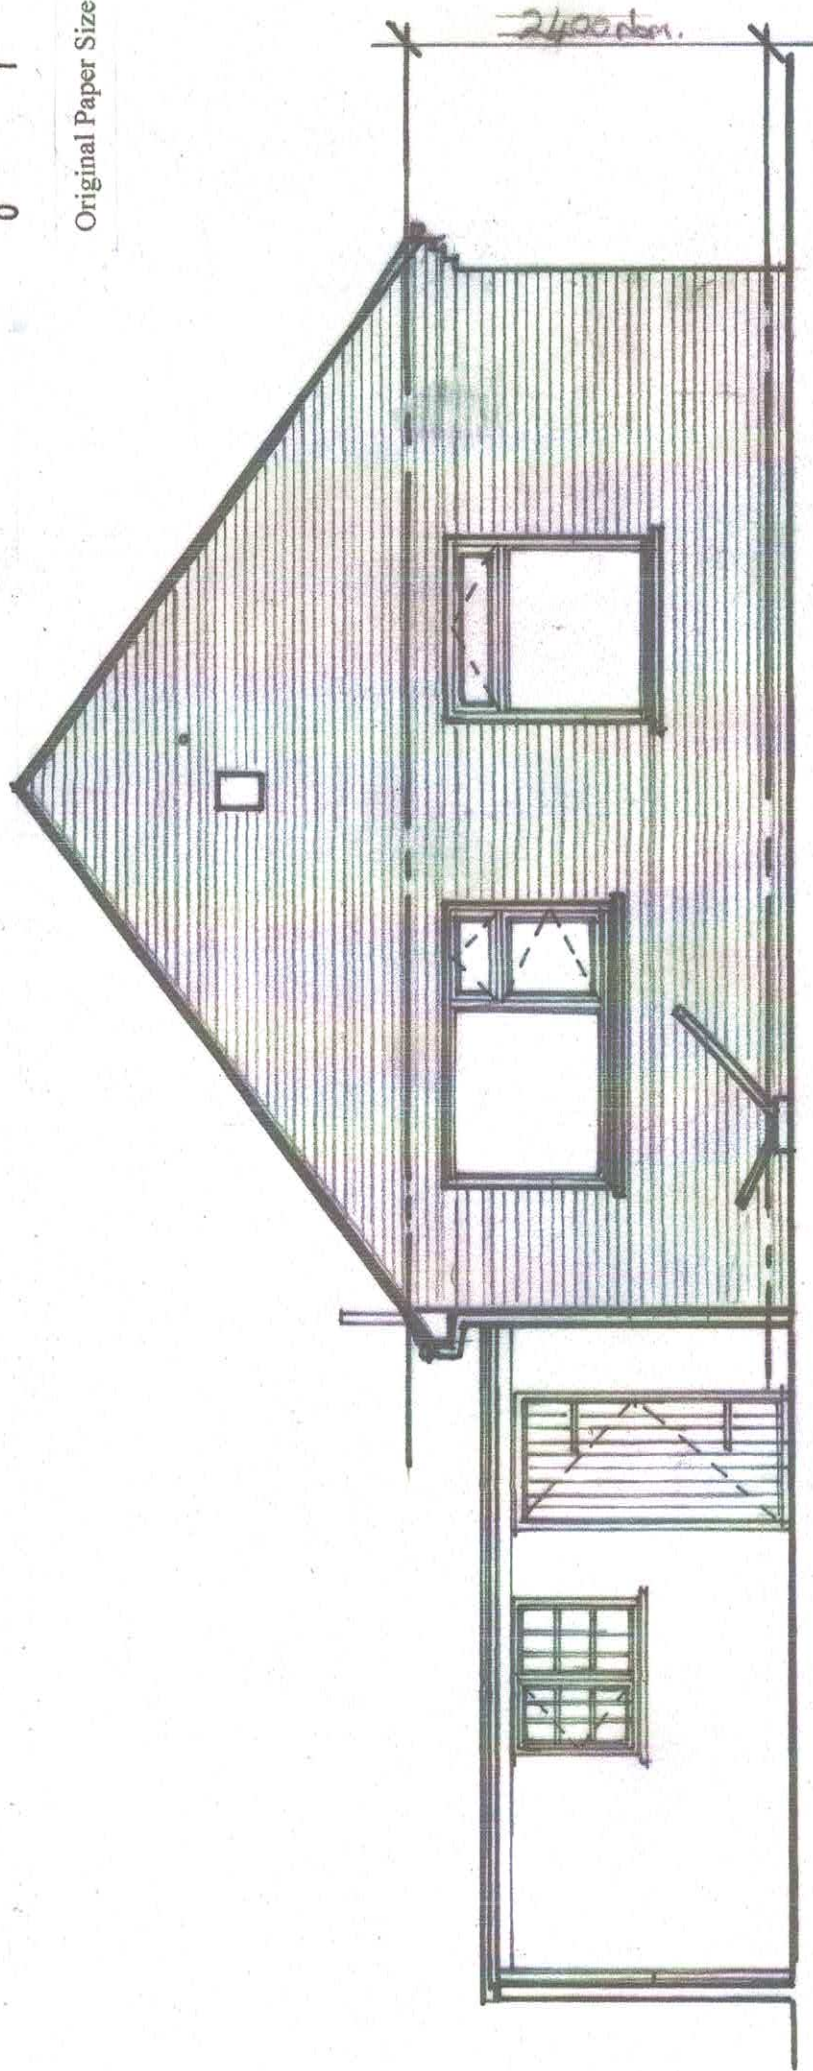


2 SIDE (north) ELEVATION
existing 1: 50

PDA ARCHITECTS
59 ROYAL AVENUE, CALCOT, READING,
BERKSHIRE, RG31 4UR.
Tel: 01183 761466

This Drawing is the copyright of PDA Architects and may not be reproduced without prior written permission.
Checked on site. Any errors or omissions are to be reported to the architect.

client	Mr. & Mrs. O'Calaghan
job	Proposed Extension & Alterations to: 1 HILLTOP ROAD, TWYFORD, BERKSHIRE, RG10 5BH.
title	FRONT (west) & SIDE (north) ELEVATIONS (as existing)
drawn	P.D.
scale	1:50
date	September 2025
job ref:	HRT/1
Draw no.	P04
rev.	

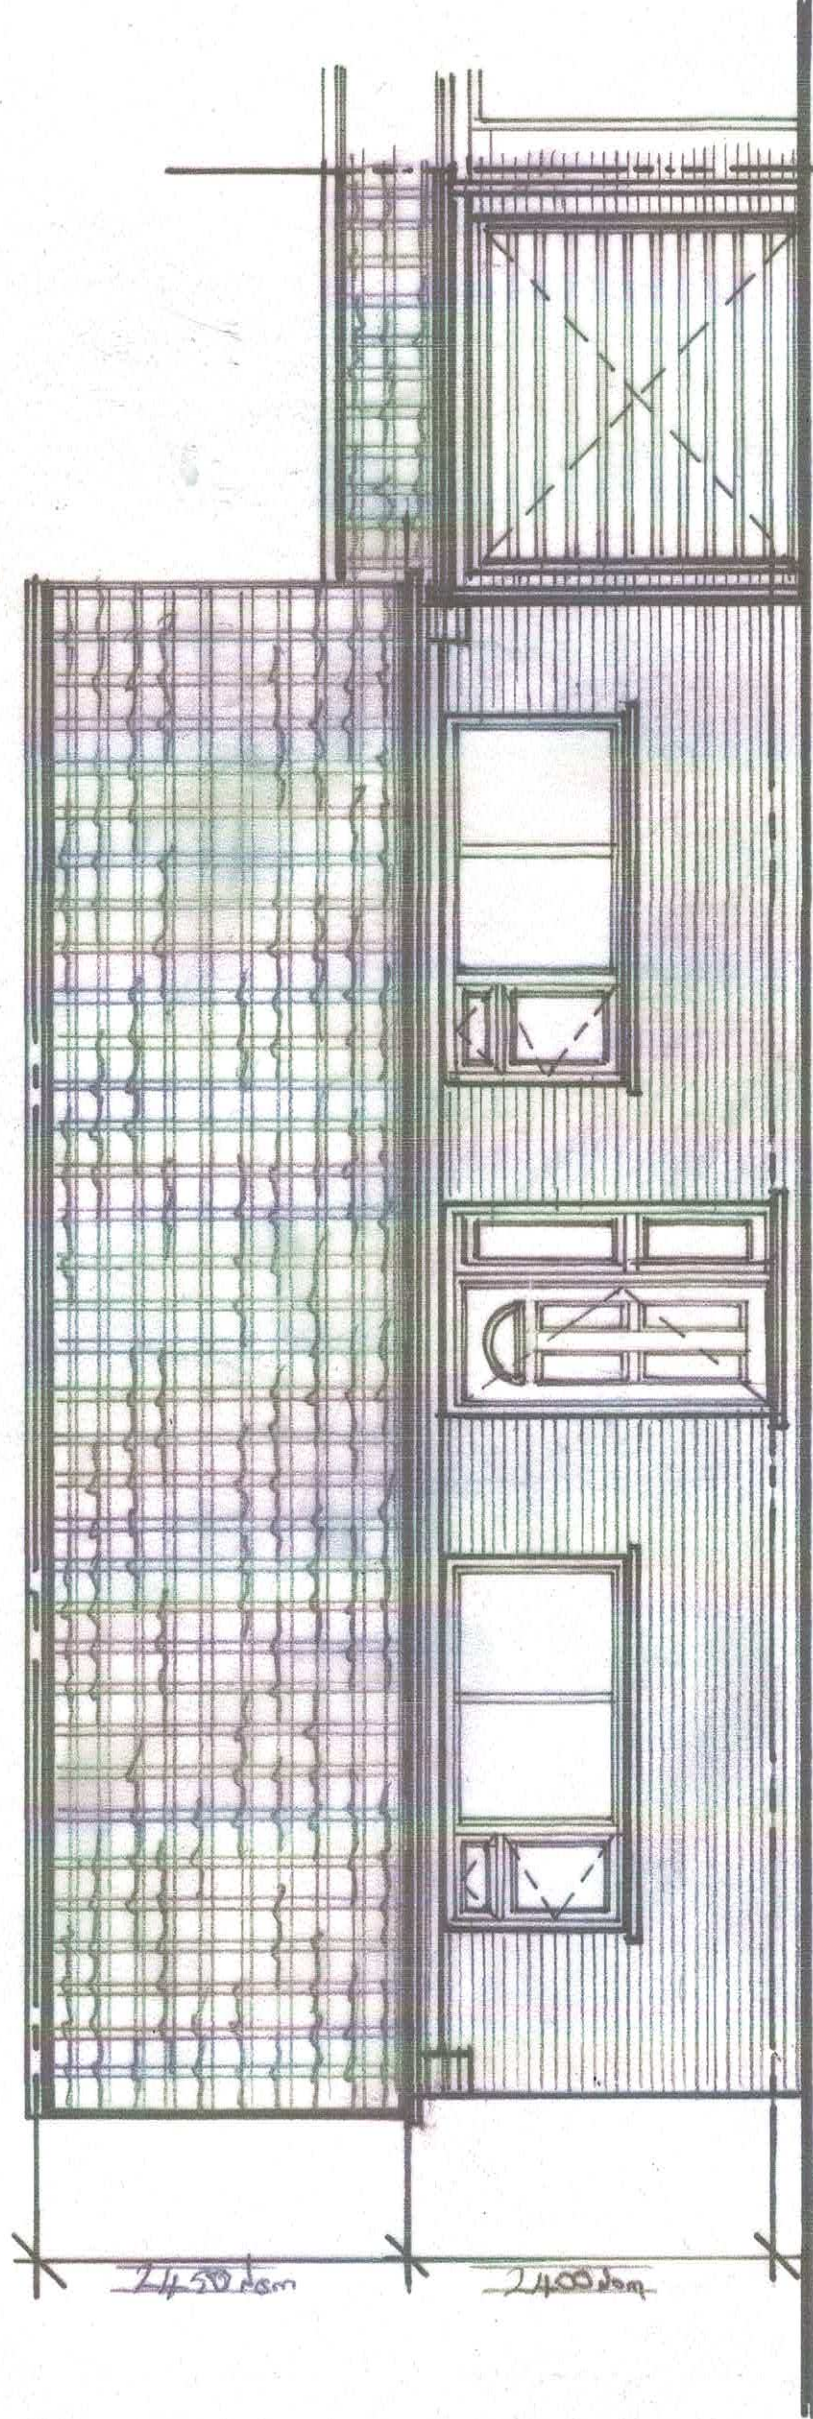

1 FRONT (west) ELEVATION
existing 1: 50