


Scale 1:50



Original Paper Size A3

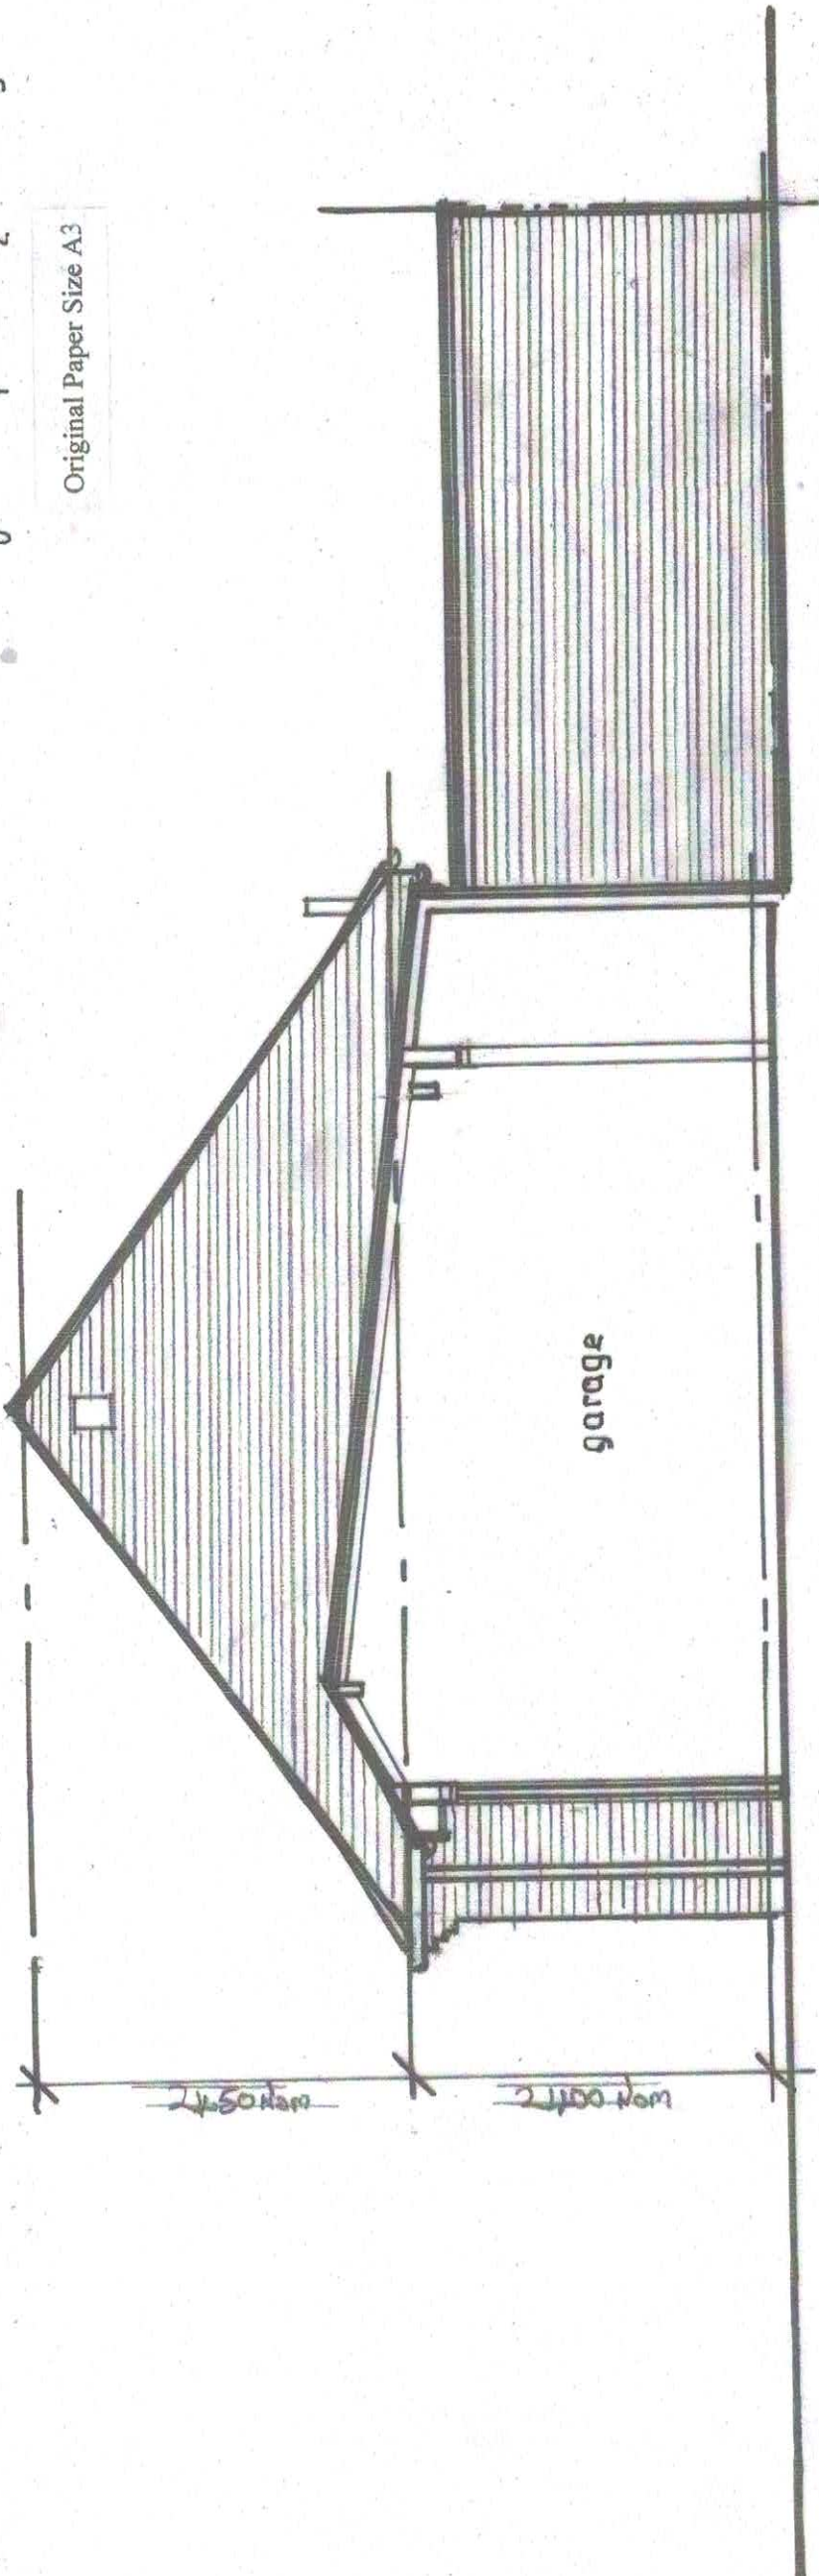


2 SIDE (south) ELEVATION
1:50
existing

PDA ARCHITECTS
59 ROYAL AVENUE, CALCOT, READING,
BERKSHIRE, RG31 4UR.
Tel: 01183 761466

This Drawing is the copyright of PDA Architects and may not be reproduced without prior written permission. ~~See schedule of drawings~~ All dimensions are to be checked on site. Any errors or omissions are to be reported to the architect.

client	Mr. & Mrs. O'Calaghan
job	Proposed Extension & Alterations to: 1 HILLTOP ROAD, TWYFORD, BERKSHIRE, RG10 5BH.
title	REAR (east) & SIDE (south) ELEVATIONS (as existing)
drawn	P.D.
scale	1:50
date	September 2025
job ref:	HRT/1
Draw no.	P05
rev.	

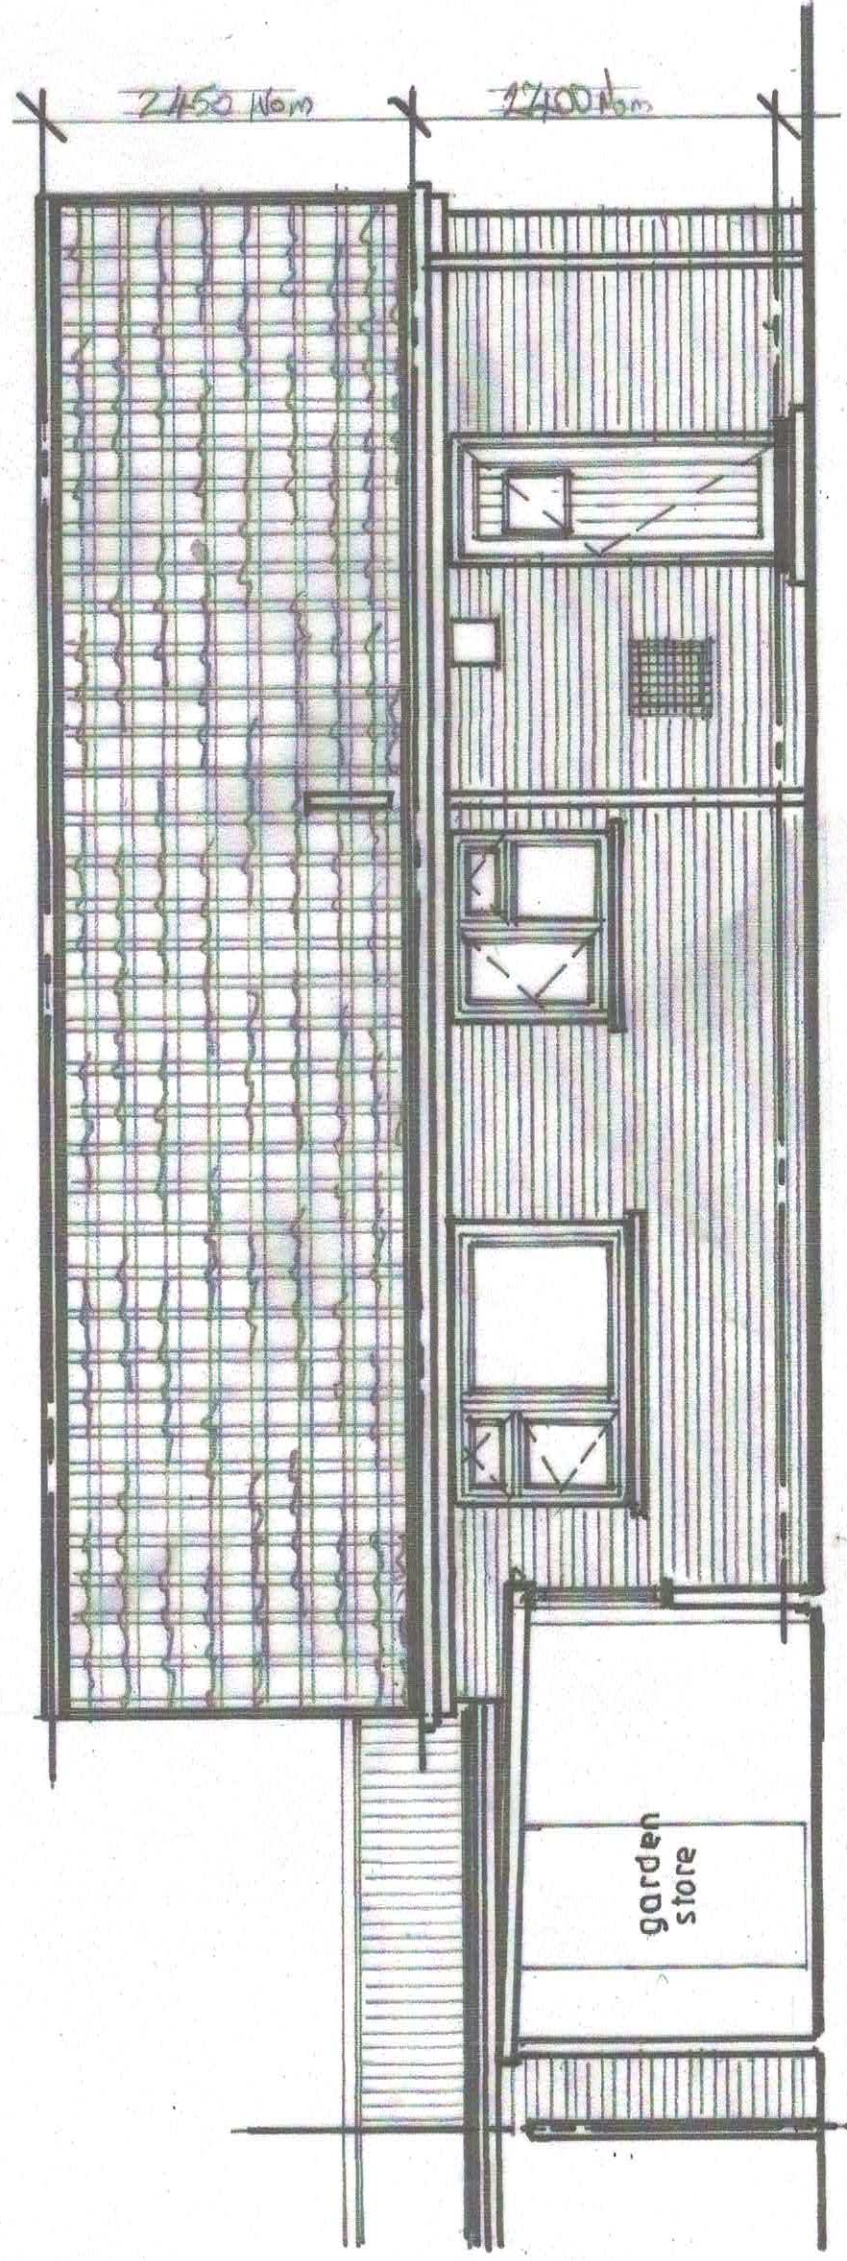

1 REAR (east) ELEVATION
1:50
existing