
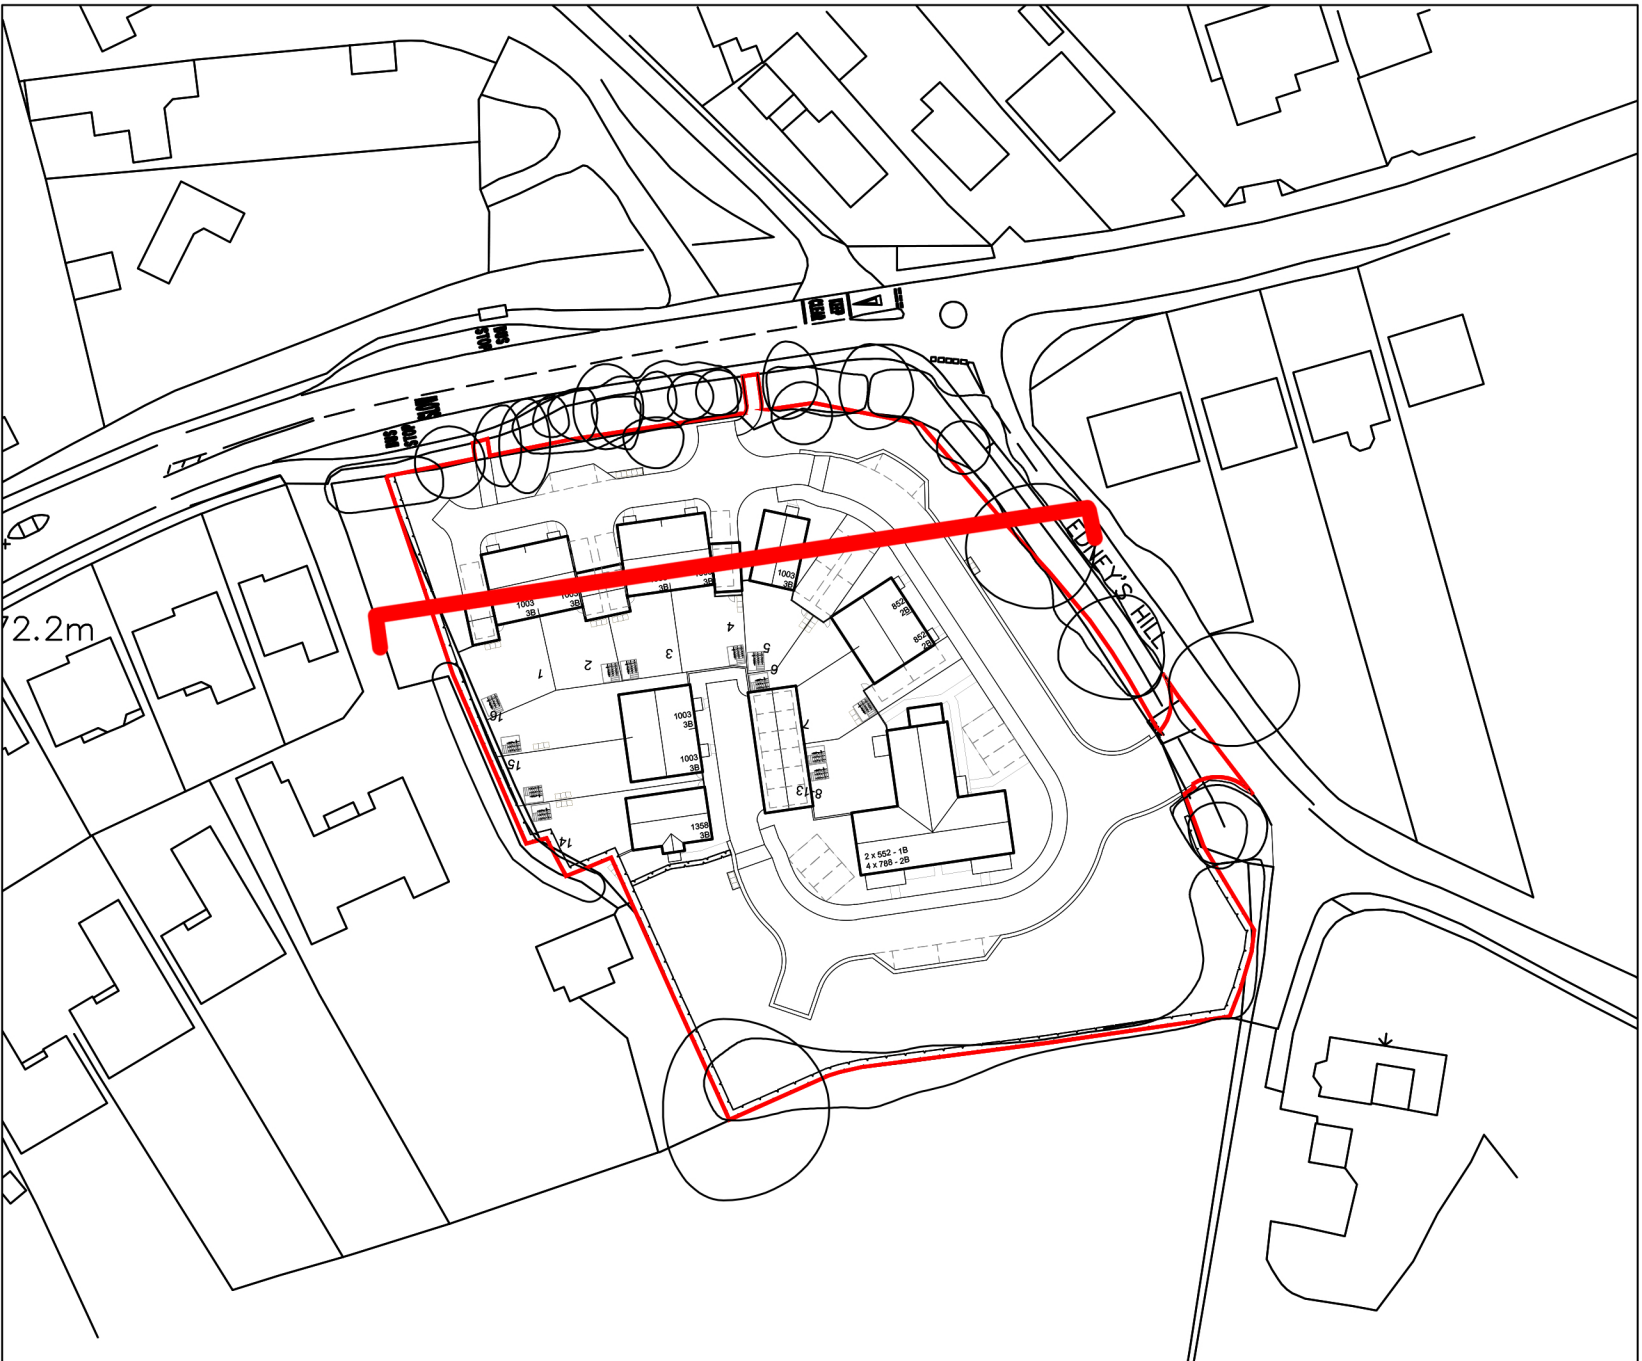


NOTE:
ALL DIMENSIONS TO BE CHECKED ON SITE.
COPYRIGHT RESERVED.

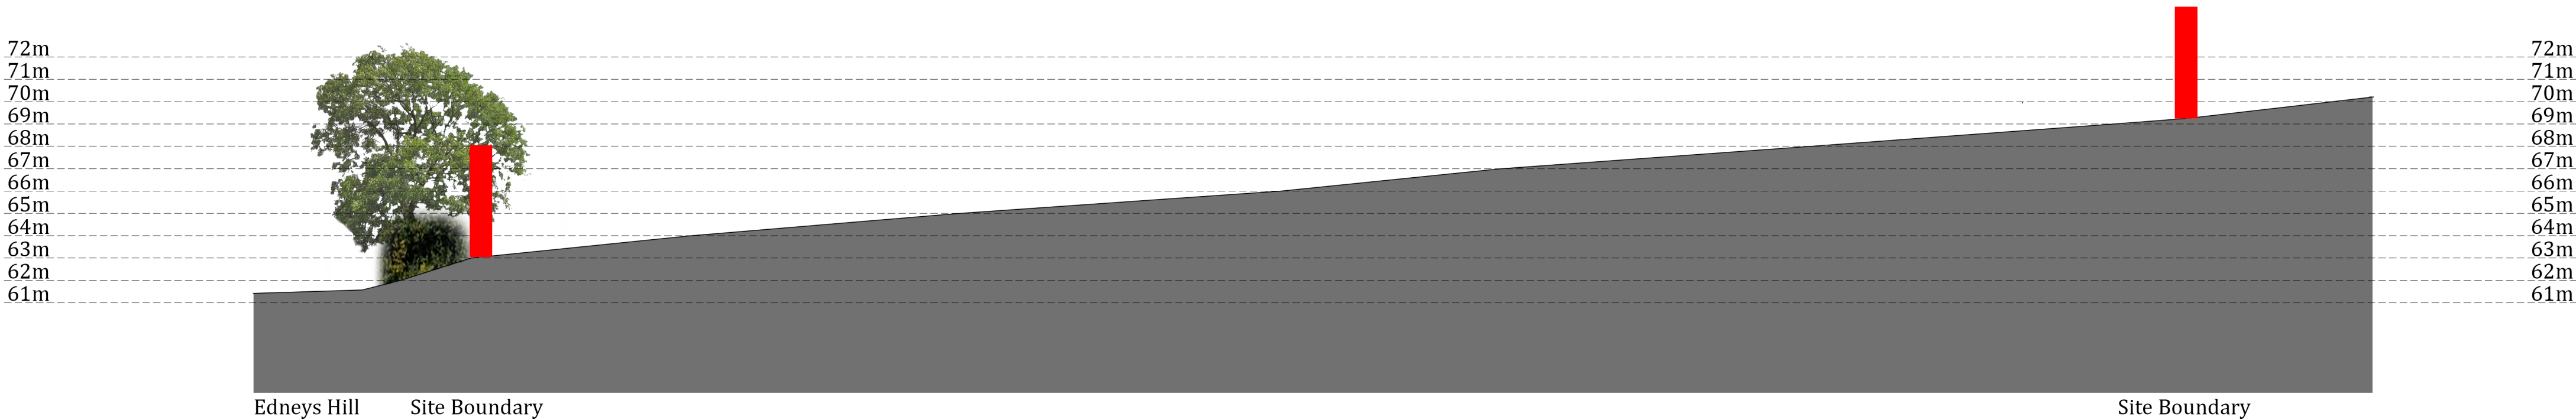

REVISIONS / AUTHOR / DATE

PURPOSE OF ISSUE
PLANNING

DRAWN MW	SCALE 1:200 @ A1
CHECKED TN	SIGNED OFF TN
DATE JULY 2025	


PROJECT
LAND OFF BARKHAM ROAD
BARKHAM

TITLE
EXISTING SITE SECTION

DRAWING NUMBER
WOK-PL107

REV

ABBEYMILL HOMES LTD.
Zero House
4 Osier Way
Olney
Bucks
MK46 5FP
T: 01234 714 844
W: abbeymillhomes.co.uk
E: enquiries@abbeymillhomes.co.uk

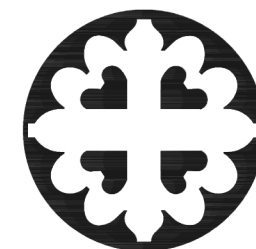

0m 5 10m
scale 1:200