
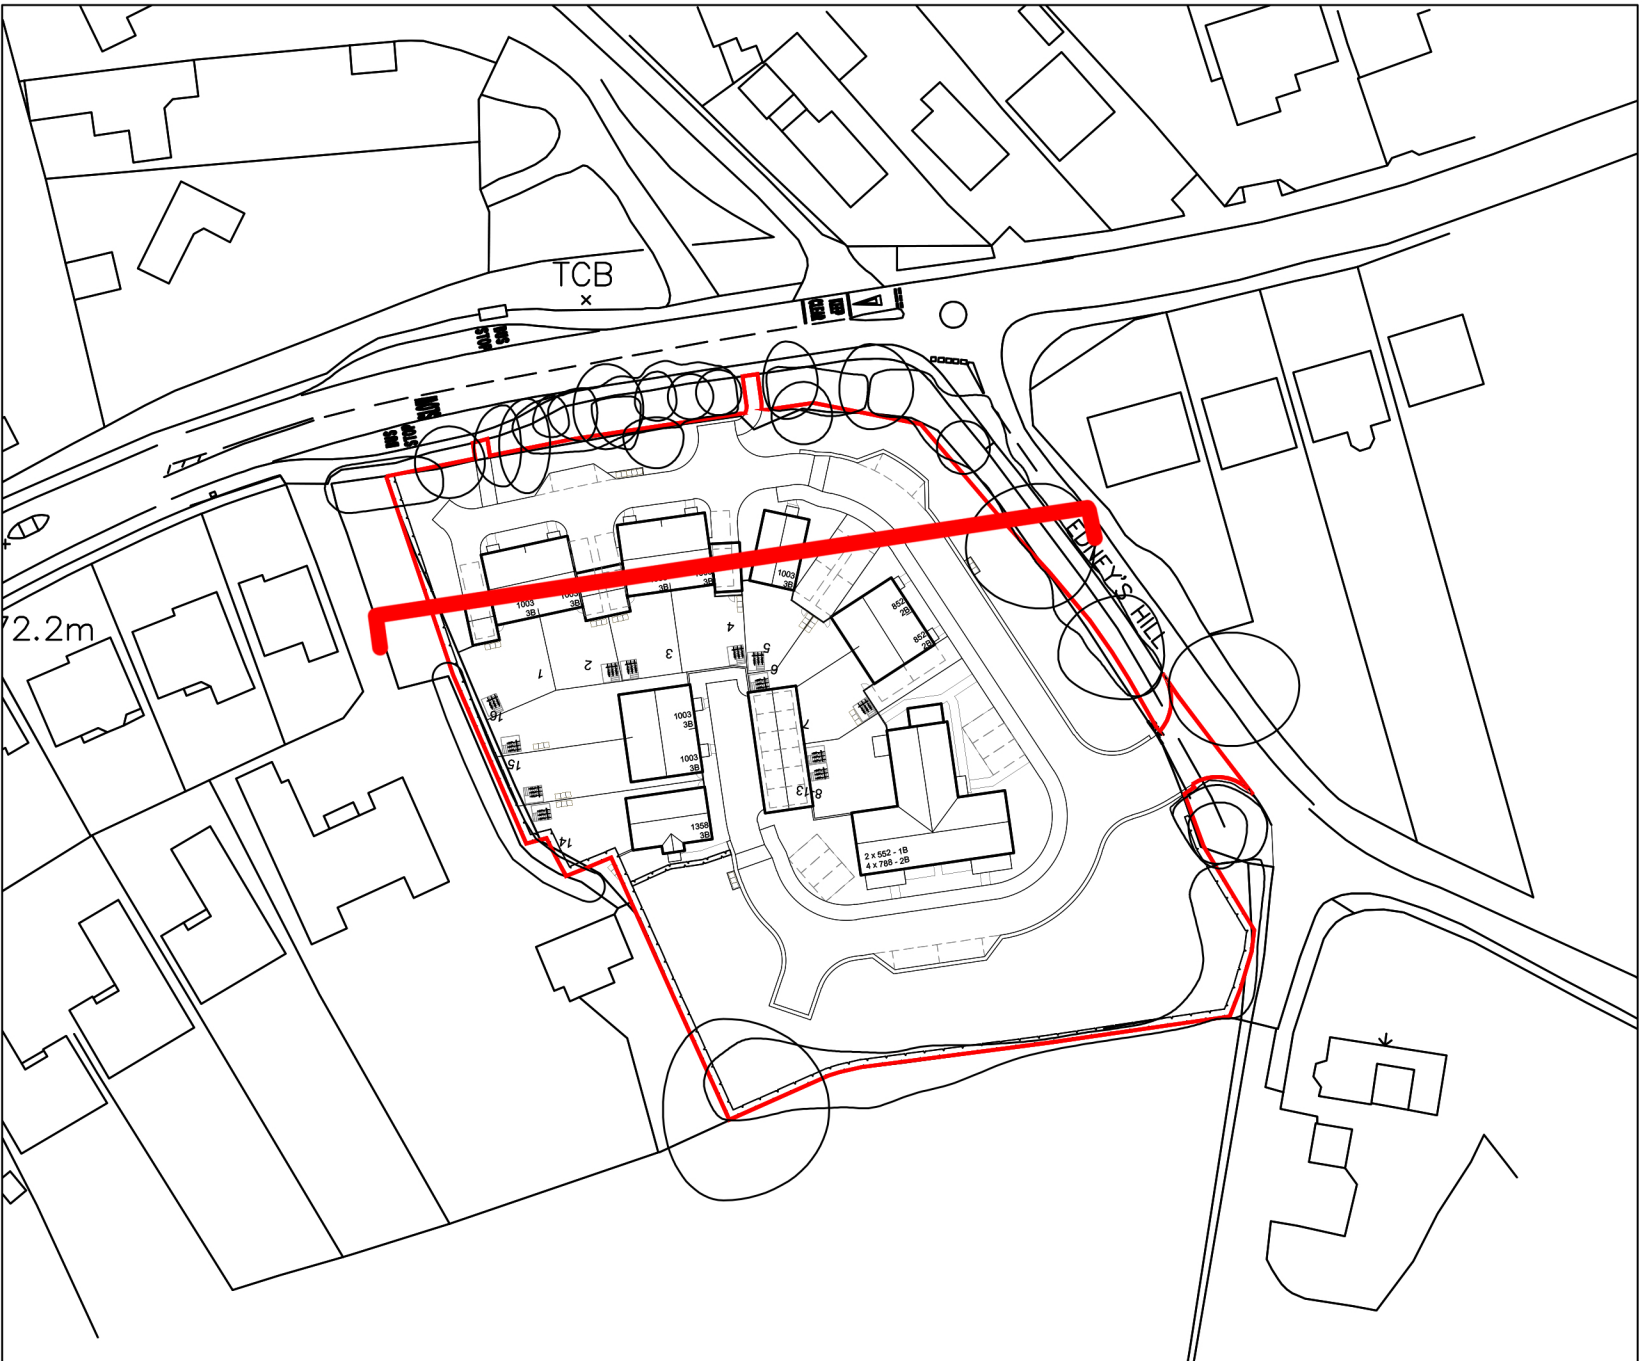


NOTE:
ALL DIMENSIONS TO BE CHECKED ON SITE.
COPYRIGHT RESERVED.

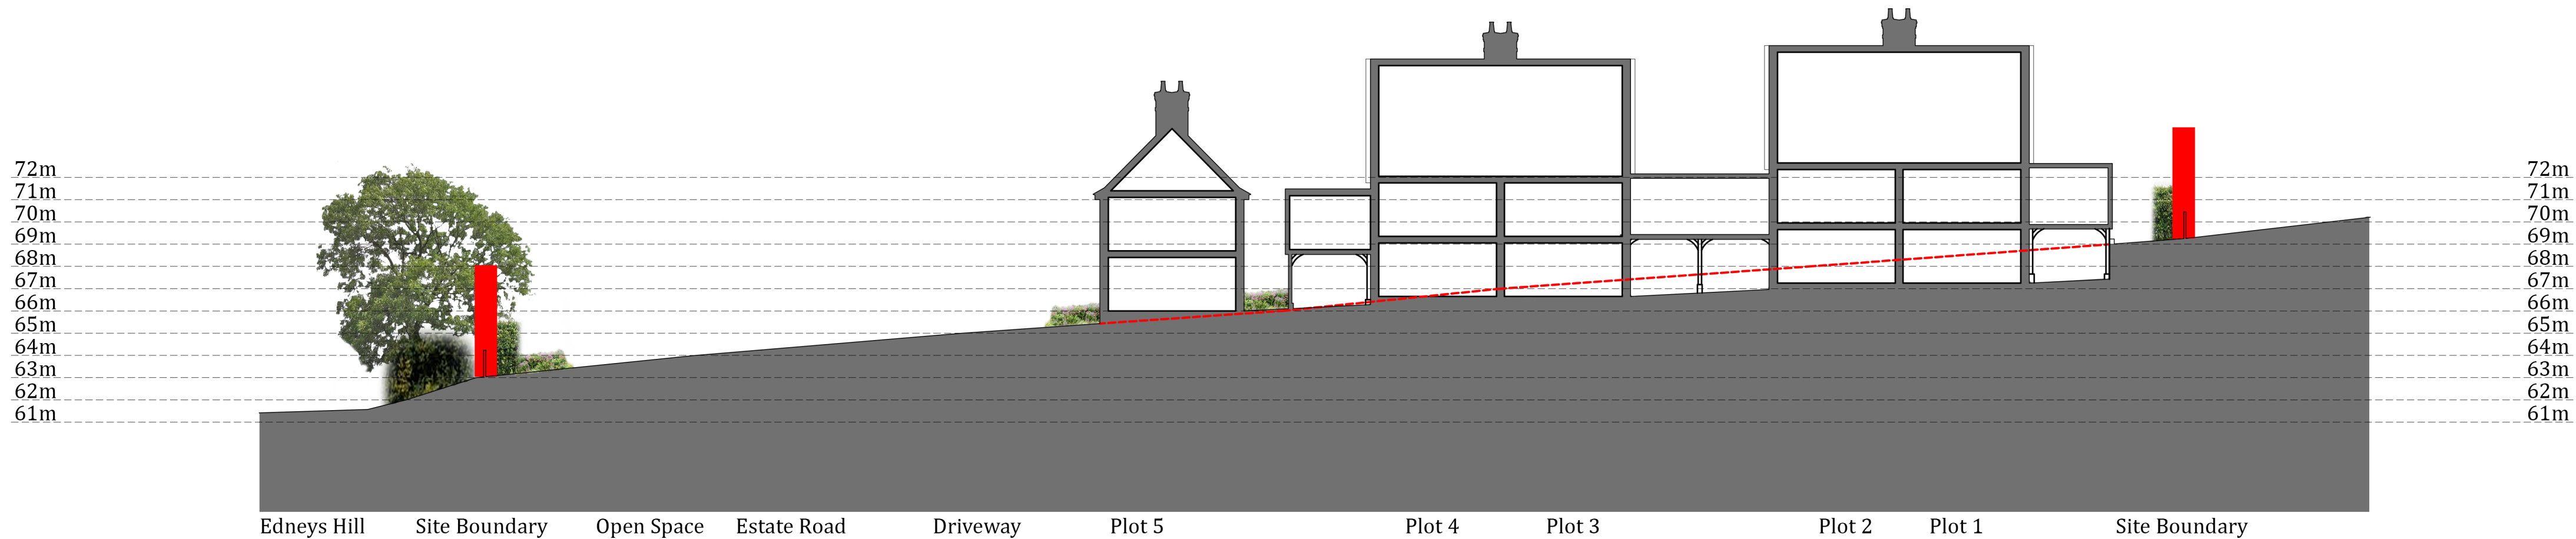

REVISIONS / AUTHOR / DATE			
PURPOSE OF ISSUE			
PLANNING			
DRAWN MW		SCALE 1:200 @ A1	
CHECKED TN	SIGNED OFF TN	DATE JULY 2025	
PROJECT LAND OFF BARKHAM ROAD BARKHAM			
TITLE PROPOSED SITE SECTION			
DRAWING NUMBER			REV
WOK-PL108			-
ABBEYMILL HOMES LTD.			
Zero House 4 Osier Way Olney Bucks MK46 5FP T: 01234 714 844 W: abbeymillhomes.co.uk E: enquiries@abbeymillhomes.co.uk 