


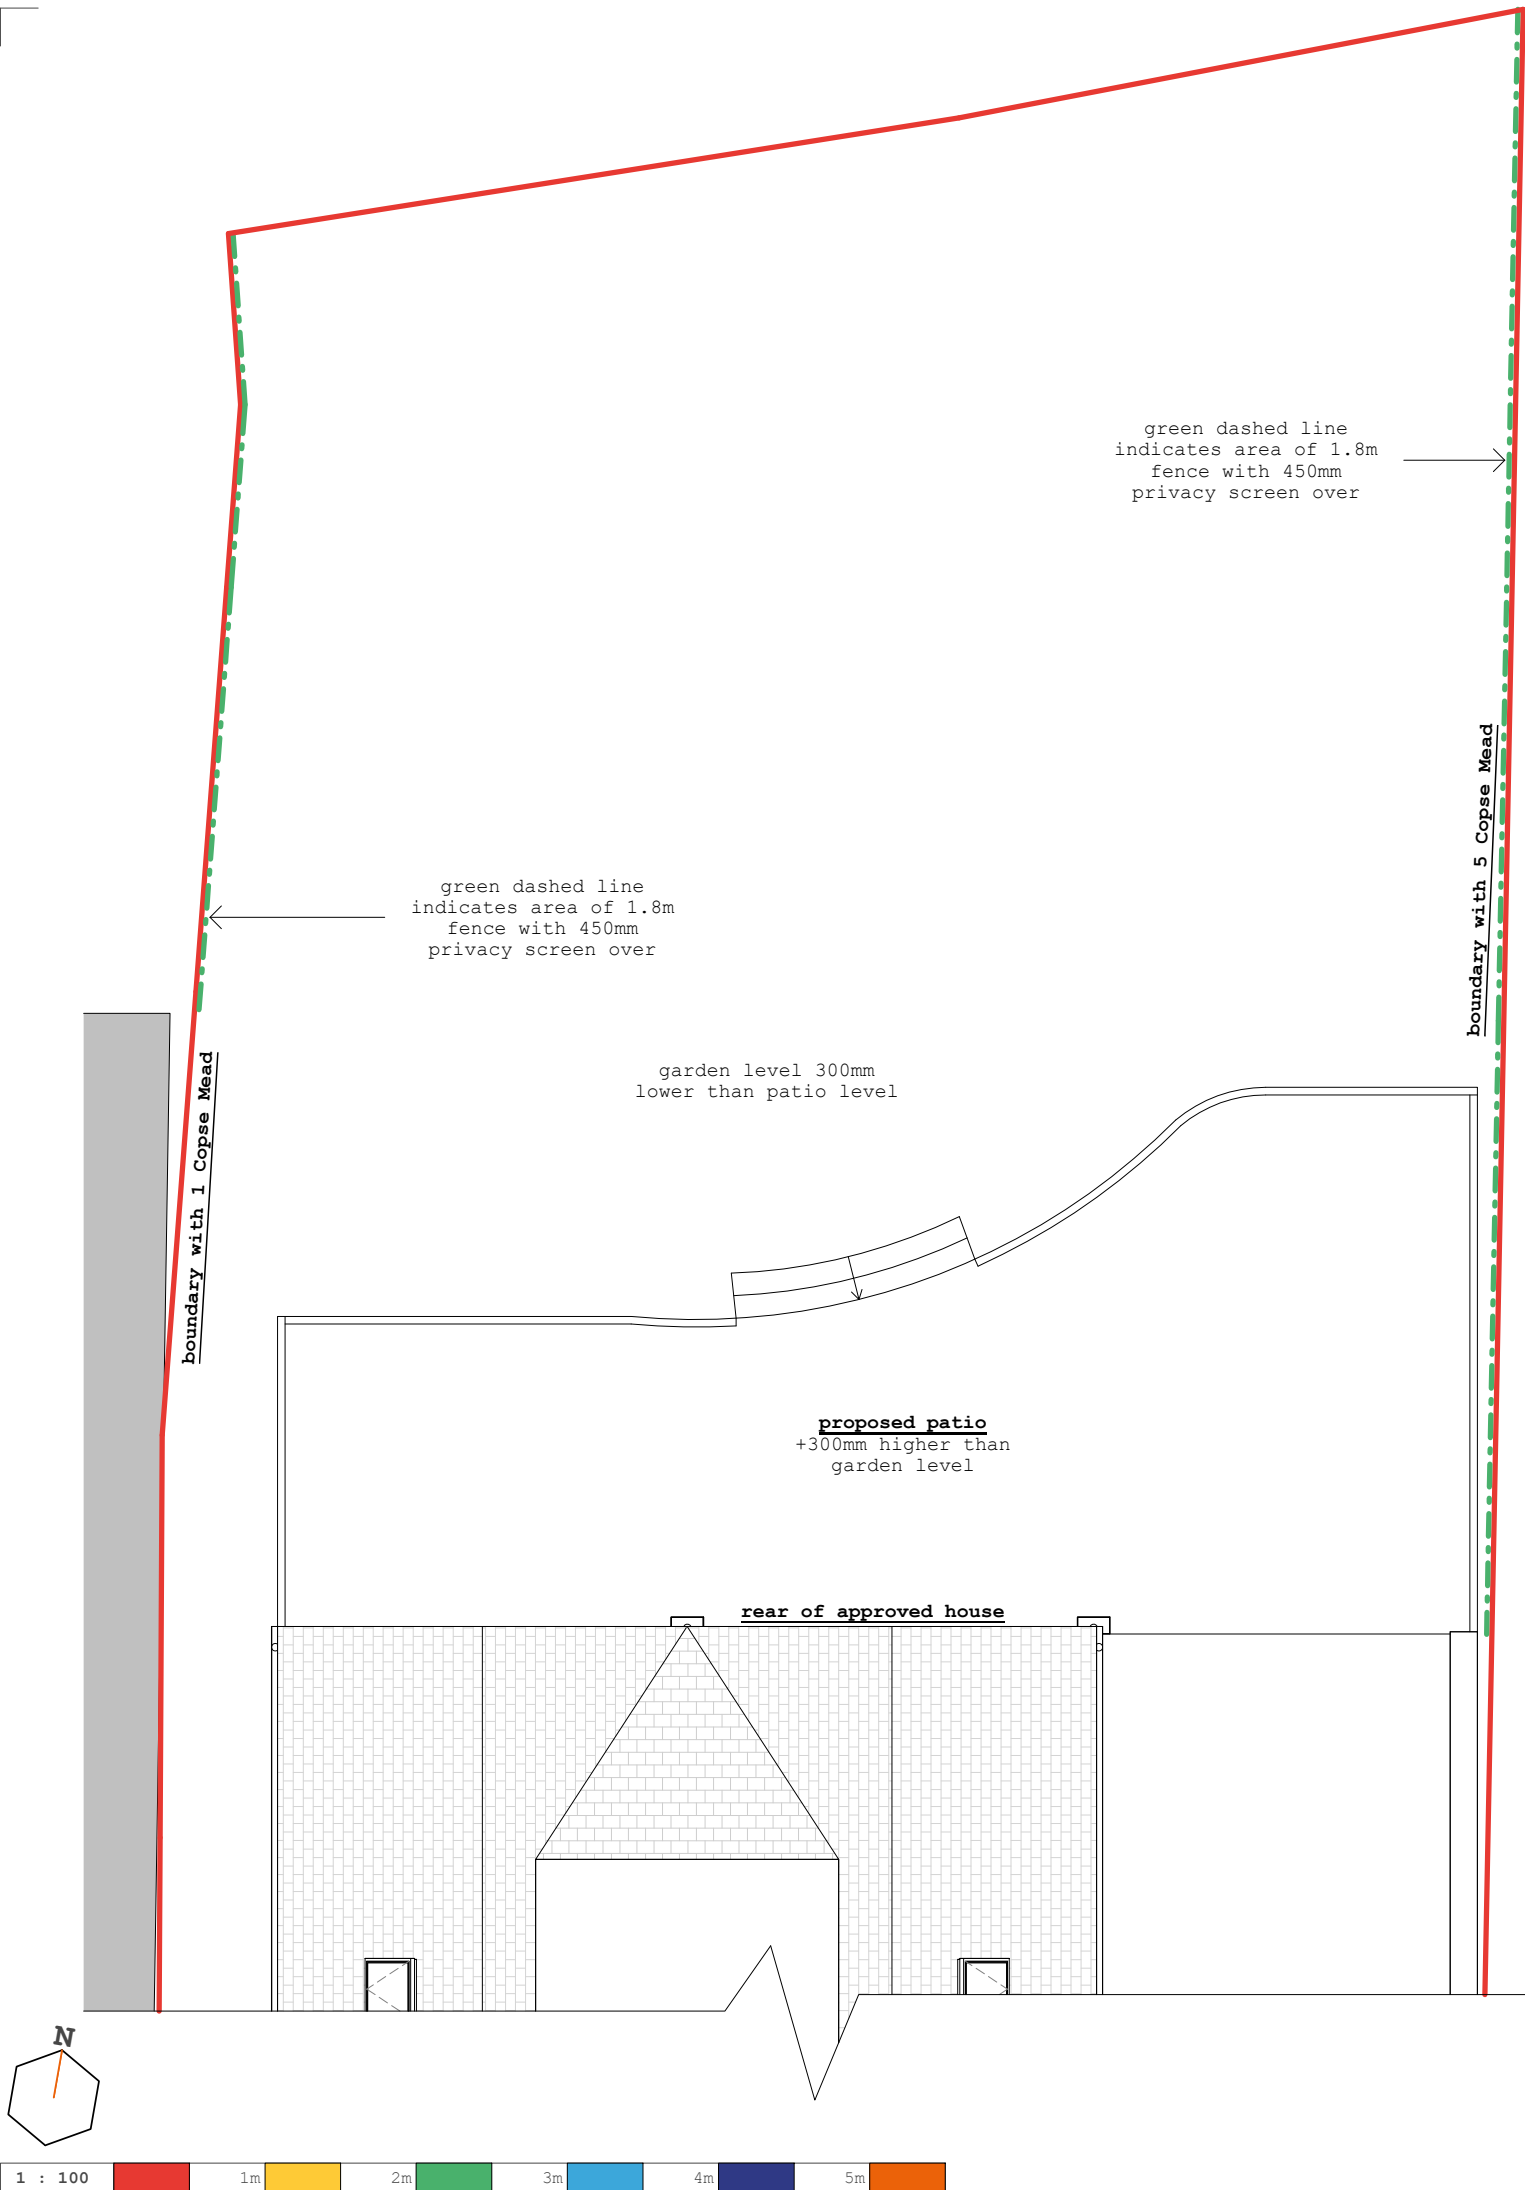

450mm high hit and miss slatted privacy screen to be placed above 1.8m timber fence

 Collaborating with: David Holden Job: 617 Drawing: 90-00 Revision:  RIBA Chartered Practice Colony Architects Ltd. The Wine Store, Brewery Court, Theale, Reading, RG7 5AJ +44 (0)118 380 0328 hello@colonyarchitects.com colonyarchitects.com	Project: 3 Copse Mead Woodley, Reading, RG5 4RP Drawing: Landscaping - Patio Design Date: July 25 Status: Planning Drawn By: VA Checked By: EM
---	--