APPLICATION NO:
F/2000/1757

LOCATION:
68 Hawkedon Way, Lower Earley Reading.

APPLICANT:
Miss Ford *C/O Windows Galore*

PROPOSAL:
Proposed single storey rear extension to dwelling to form conservatory

EARLIEST DATE FOR DECISION: **17/07/2000**

APPLICATION WILL HAVE EXPIRED ON:
10/08/2000

CASE OFFICER: **Emy Circuit**

F/2000/1757

Tel. 0118 974 6463 (Direct Line)
Date. 14 June, 2000
My ref. JM/MLT/PD/EARLEY
Your ref.

Mr P Collyer
169 Beech Lane
Earley
Reading
Berkshire
RG6 5QE

Environmental Services Department
Planning Services
P.O. Box 157
Shute End, Wokingham
Berkshire RG40 1WR
Tel: (0118) 974 6000
Fax: (0118) 974 6484
Minicom No: (0118) 977 8909
DX: 33506 – Wokingham
E-mail:

Dear Mr Collyer,

RE: PROPOSED CONSERVATORY TO REAR OF 68 HAWKEDON WAY, LOWER EARLEY.

Thankyou for your letter which was received on 15 May 2000.

I can inform you that, providing the dwelling has had no previous extensions and the proposed conservatory shown on the submitted drawings does not encroach on the boundaries either above or below ground level, planning permission will not be required.

I can confirm that the dwelling is not situated in a conservation area. I hope this information is of use to you, however, if you require any further queries regarding this matter, please do not hesitate to contact me.

Yours sincerely

MLB

M L THORP
Principal Development Control Officer

refund requested £95.00 28/6/00

FROM: Emy Circuit

DATE: 23 June 2000

DELEGATED

PLANNING SERVICES | HPT
POL | TLS
DC | ENF
ARB
CS
24 JUL 2000
COPIES TO: | ACK:
FILE:

EARLEY TOWN CONSULTATION SHEET

Application Number: F/2000/1757

Proposal: Proposed single storey rear extension to dwelling to form conservatory.

Site Address: 68, Hawkedon Way, Lower Earley, Reading.

Applicant: Miss Ford C/O Windows Galore.

Your observations are required in respect of this application **by 17/07/2000** .

NO OBJECTION

SIGNED: _____ DATE: 20 JUL 2000

Clerk To Earley Parish/Town Council.

WOKINGHAM
DISTRICT COUNCIL

PLANNING SERVICES

Fax Cover Sheet

DATE: 09.12.03

TO: HORSEY LIGHTLY FYNN

FROM: SHEILA VINER - PLANNING ADMIN.

NUMBER OF PAGES INCLUDING THIS HEADER SHEET: 3

RECIPIENT FAX NUMBER: 01635-582813

OUR FAX NUMBER: (0118) 974 6484

SUBJECT: 68 HAWKEDON WAY, LWR. EARLEY
File copy letter attached for P/2000/1757

NOTES:

Our Ref: SA/D0267
Your Ref: Pat Taylor

Fax reply please

20 West Mills
Newbury
Berkshire
RG14 5HG

PLANNING SERVICES | HPT 75291
POL | TLS
DC | ENF
APP
CS SN CAH
09 DEC 2003
COPIES TO: | ACK 9/12/03 | FILE:

Horsey Lightly Fynn *solicitors*
incorporating ***Landau and Landau***

Telephone: 01635 580858
Facsimile: 01635 582813
01635 528523

DX: 30835 NEWBURY

e-mail: new@hlf.uk.com
web: www.hlf.uk.com

08 December 2003

Environment Department
Wokingham District Council

By fax. 0118 974 6313

Dear Sirs

Re. 68 Hawkedon Way, Lower Earley, Berkshire.

Thank you for your fax today.

We now enclose an extract of the local search no 89306 and have circled the entry which we would like some more information about.

We also enclose a copy of a letter which we have received from the current owners solicitors. Is this the letter which gave rise to the highlighted entry being registered? If not, can we have a copy of the relevant documentation relating to the circled entry, please.

We look forward to hearing from you as a matter of urgency.

Yours faithfully

HLF
Horsey Lightly Fynn
Encs.

MAYRISE No
DATE REC'D 9 DEC 2003
ACK
ANS'D.
FILE REF Search

Partners
John S.N.J. Horsey
Christopher Ward
Theresa P. Horsey
Deputy District Judge
Trevor D. Milne-Day
Christopher P.J. Popham
Lionel C. Fynn
Lynn C. Wallis
David Sutton
Julian J. Parkes
Simon Barrett
John Devlin
John Trehearne
Alison Paton
Geraint James
Anthony John
Simon C. Nightingale
Notary Public
Martin H. Thornton
Nick Darby
Simon F. Reed
Peter Brooks
Peter Crane
Sarah Wray
Rachel Whitehead
Catherine France
Guy Horsey

Associate Solicitors
Philip J. Day
Nigel Mills
Katherine Penna
David Bunn
Daniel Coombes
Martin Reynolds
Simon McKirgan
Nicola Sutton
Simon Arthur
Larissa Lowe

Consultants
John A. Anderson
John A. Fox
Norman A. Turner
Sandra Graham

Legal Executive
Tony Dolbear

Conveyancing Executives
Laura Cooper Martin
Spencer Annetts

Planning Consultants
Malcolm D. Brown
FRICS MRTPI

Partnership Secretary
David Stewart

Regulated by the Law Society

01635 517140

WOKINGHAM DISTRICT COUNCIL

PROPERTY 68 HAWKEDON WAY
LOWER EARLEY
READING BERKS

SEARCHNUMBER 89306
DATE RECEIVED 26/11/03

ENQUIRIES OF DISTRICT COUNCILS

Under arrangements made between the District Council and the County Council the plies below to certain enquiries cover knowledge and actions of both the District ouncil and the County Council. The replies below are furnished after appropriate enquiries and in the belief that they are in accordance with the information at present available to the officers of the respective Councils, but on the distinct understanding that neither the District Council nor the County Council, nor any officer of either Council, is legally responsible therefore, except for negligence. Any such liability for negligence shall extend not only to the person by or on whose behalf these enquiries are made but also to a person (being a purchaser for purposes of Section 10(3) of the Local Land Charges Act 1975) who or whose agent had knowledge, before the relevant time as defined in the said Section, of the Replies to these enquiries.

The replies to the questions set out in the attached form - CON29 are as follows:-

Part 1

1.1(a) 01945 OUTLINE RES DEV
CONDITIONAL APPROVAL
04546 OUTLINE RES DEV
REFUSED
13237 DETACHED HOUSE & GARAGE
CONDITIONAL APPROVAL
15622 TERRACE HOUSE & GARAGE
CONDITIONAL APPROVAL
97/66100 RE-LOCATE BOUNDARY FENCE
REFUSED
P2000/1757 CONSERVATORY
PERMITTED DEVELOPMENT

1.1(b) NONE

1.1(c) NONE

1.1(d) NONE

1.1(e) NO
Property database only researched back to June 1993 and only on alterations to properties not necessarily original build

1.1(f) NO
Completion certificates only issued after 1994

1.1(g) INSUFFICIENT INFORMATION TO ANSWER THIS QUESTION
New regulations from 1st April 2002 if installer not FENSA registered

1.2 Replacement Minerals Local Plan for Berkshire. Adopted 4th Nov. 1995.
(incorporating Alterations Adopted in December 1997 and May 2001)
Berkshire Countryside Recreation Local Plan. Adopted 1985.
Berkshire Waste Local Plan. Adopted 9th December 1998.
LODDON AREA LOCAL PLAN. ADOPTED 5TH MAY 1995
IDENTIFIED SETTLEMENT
PROPOSED FURTHER MODIFIED WOKINGHAM DISTRICT L P AUG 2003
CATEGORY A SETTLEMENT

2(Box B)

01635 517140

Tel. 0118 974 6463 (Direct Line)
Date. 14 June, 2000
My ref. JM/MLT/PD/EARLEY
Your ref.

Environmental Services Department
Planning Services
P.O. Box 157
Shute End, Wokingham
Berkshire RG40 1WR
Tel: (0118) 974 6000
Fax (0118) 974 6484
Minicom No: (0118) 977 8909
DX: 33506 – Wokingham
E-mail:

Mr P Collyer
169 Beech Lane
Earley
Reading
Berkshire
RG6 5QE

Dear Mr Collyer,

RE: PROPOSED CONSERVATORY TO REAR OF 68 HAWKEDON WAY, LOWER EARLEY.

Thankyou for your letter which was received on 15 May 2000.

I can inform you that, providing the dwelling has had no previous extensions and the proposed conservatory shown on the submitted drawings does not encroach on the boundaries either above or below ground level, planning permission will not be required.

I can confirm that the dwelling is not situated in a conservation area. I hope this information is of use to you, however, if you require any further queries regarding this matter, please do not hesitate to contact me.

Yours sincerely

Lynette Baker

pp M L THORP
Principal Development Control Officer

B & Hand 12/05/2000

reply

PLANNING SERVICES	HPT 29317
POL	TLS
DC JM	ENF
APP	
CS	
15 MAY 2000	
COPIES TO:	ACK:
	FILE:

WINDOWS GALORE
Replacement Windows & Conservatories

Wokingham Borough Council
Planning Department
P.O. Box 157
Shute End
Wokingham
RG40 1WR

Dear Sir/Madam,

RE: Ms N Ford 68 Hawkedon Way Lower Earley Reading Berkshire RG6 3AP

We have been instructed by the owners/occupiers of the above named property to design, with a view to installing, a conservatory on the rear elevation of their home.

Can you please confirm that planning permission is not required, as we understood that certain conditions negate planning permission.

We are aware and confirm the following:

- *The Cubic metreage of the proposed conservatory will be less than 70 cubic metres; it is 36 cubic metres approx.*
- *The ridge height is 3.2 meters maximum.*
- *It will have a 5 skin polycarbonate roof.*
- *It is sited on the rear elevation.*
- *The property its self has had no previous developments.*
- *We understand it is not a conservation area, please confirm.*

Drawing of proposed conservatory attached

We believe that all of these criteria have been met and would therefore ask that you confirm full planning permission is not required on this occasion.

I thank you for your co-operation in this matter and look forward to your reply.

Yours sincerely

Mr Paul Collyer
Surveyor

Check history

169 Beech Lane, Earley, Reading, Berks RG6 5QE
Telephone 0118 987 3862 / 0118 969 0974
Mobile 0467 253583 / 0836 611199

TradeMark Approved

WINDOWS GALORE
Replacement Windows & Conservatories

Proposed Conservatory

Ms Ford 68 Hawkedon Way Lower Earley Reading Berkshire



CONCAD

Micro Clinic

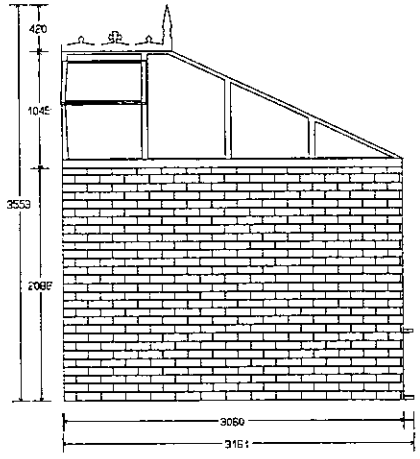

Left Elevation

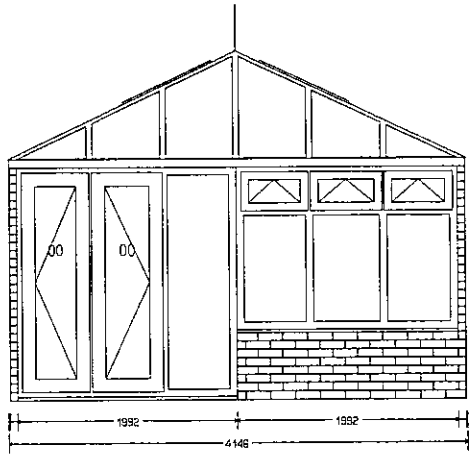

Front Elevation

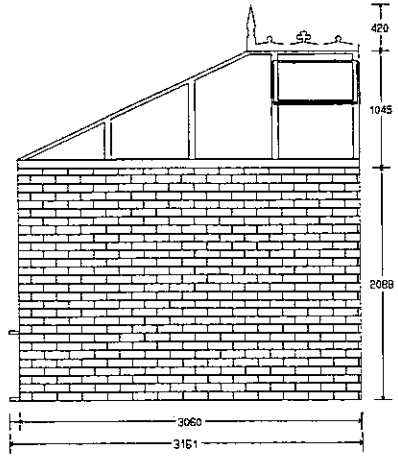

Right Elevation

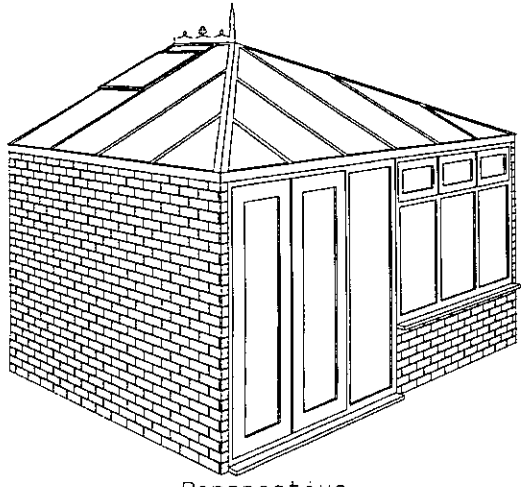

Perspective

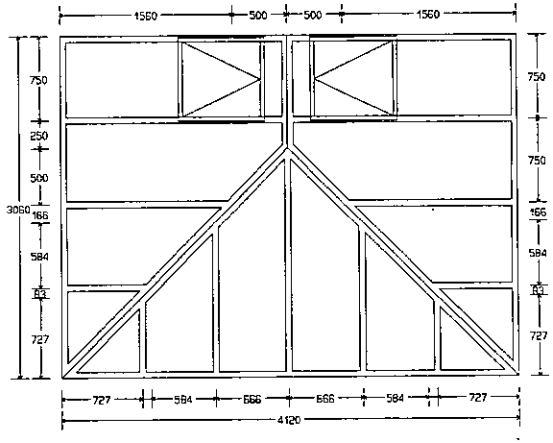

Roof View

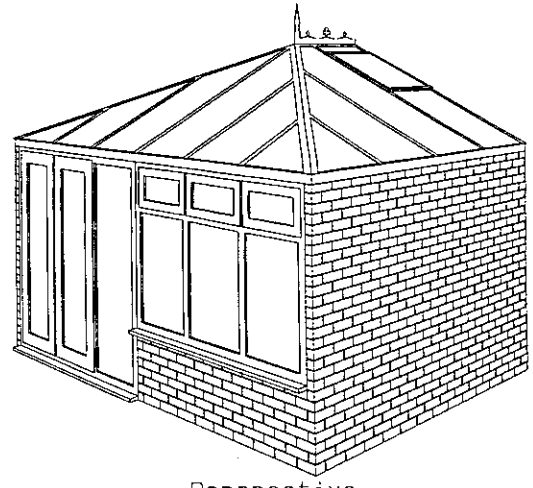

Perspective

PREPARED FOR :

All Dimensions Are Approx And Should Be Used For Presentation Purposes Only

PREPARED BY : Windows Galore
TradeMark Approved
Units 6-8 Bilton Ind Estate
Lovelace Road Bracknell RG12 8YT

SCALE :1: 27

DATE :9 MAY 2000

DRAWING NO :445

Location of Planning Application

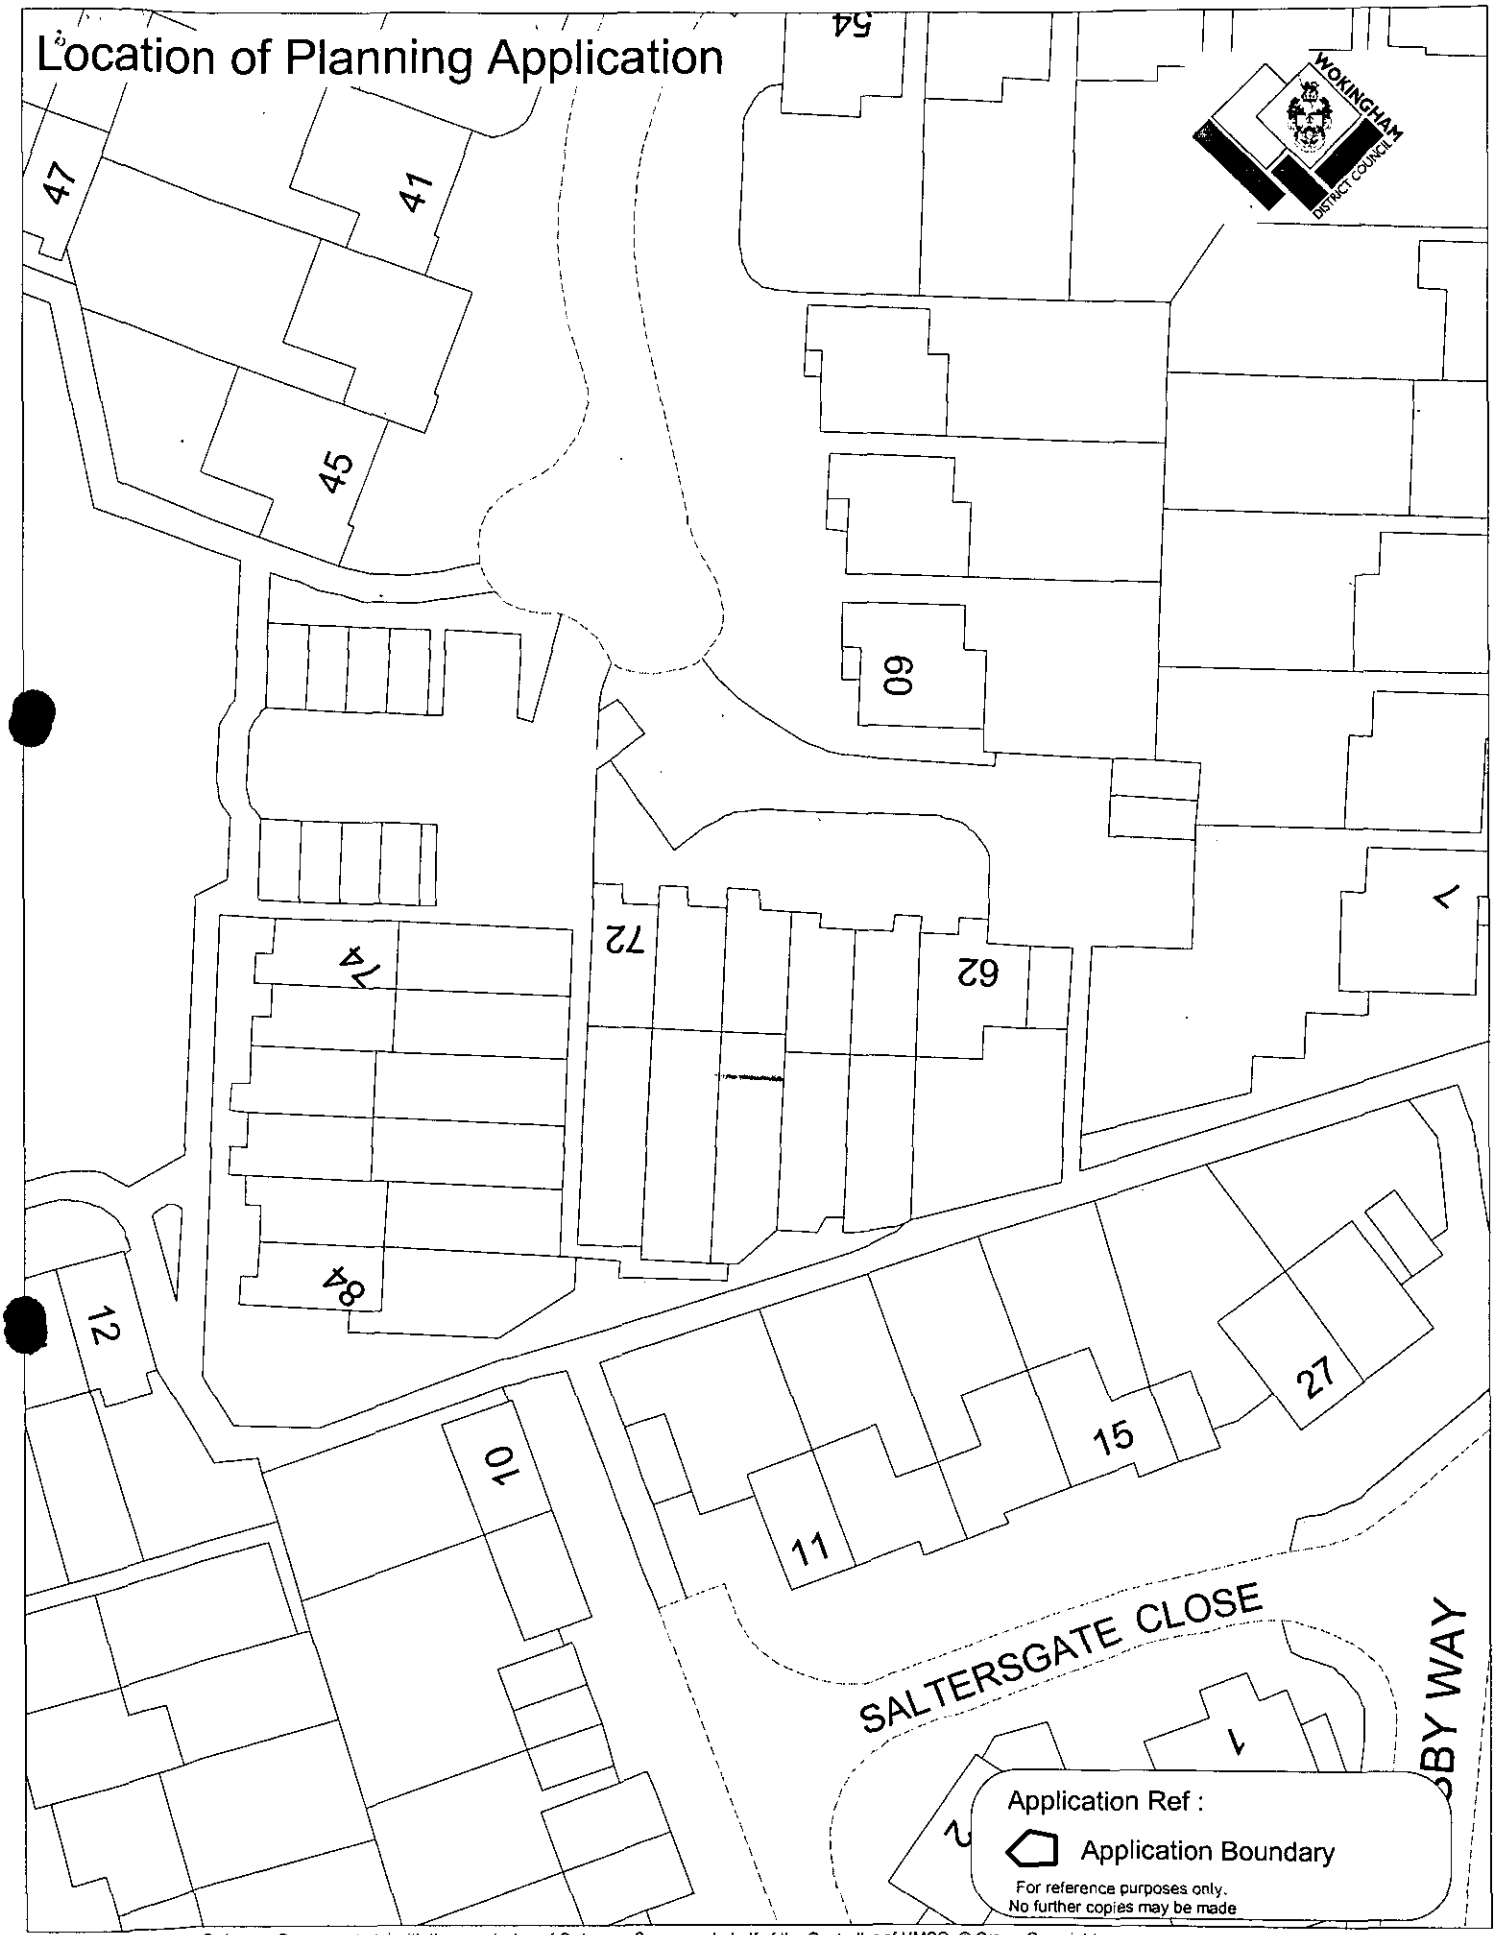

This map is based upon Ordnance Survey material with the permission of Ordnance Survey on behalf of the Controller of HMSO. © Crown Copyright.
Unauthorised reproduction infringes Crown Copyright and may lead to prosecution or civil proceedings.Wokingham District Council Licence LA086134

Development Control Section, Environmental Services, Wokingham District Council.

2 June 2000

Scale: 1 : 500

N
W E
S

ADDRESS 68 HAWKEDON WAY

PARISH ~~Woodley~~ 1.4.86 EARLEY

PLOT No. ~~62~~ 63 6/12 LOWER EARLEY

ORD. SHEET No. SU.7670 38

BUILDER

Plan No.	Applicant	Description of Development	Date of Decision	Decision
13237	McLEAN HOMES LTD	DETACHED HOUSE & GARAGE	2.5.80	N/A C/A
BR13346	"	"	5.8.80	APP N/A
15622	"	TERR. HOUSE & GARAGE	4.6.81	N/A C/A
BR17723	"	"	28.10.81	APP. N/A
97/66100/F	Miss N. Ford	Re-Loc. Bound. fence	19.9.97	Ref.

DATE OF COMPLETION

MINISTRY DECISION

SPECIAL ORDERS

DRAINAGE

091074

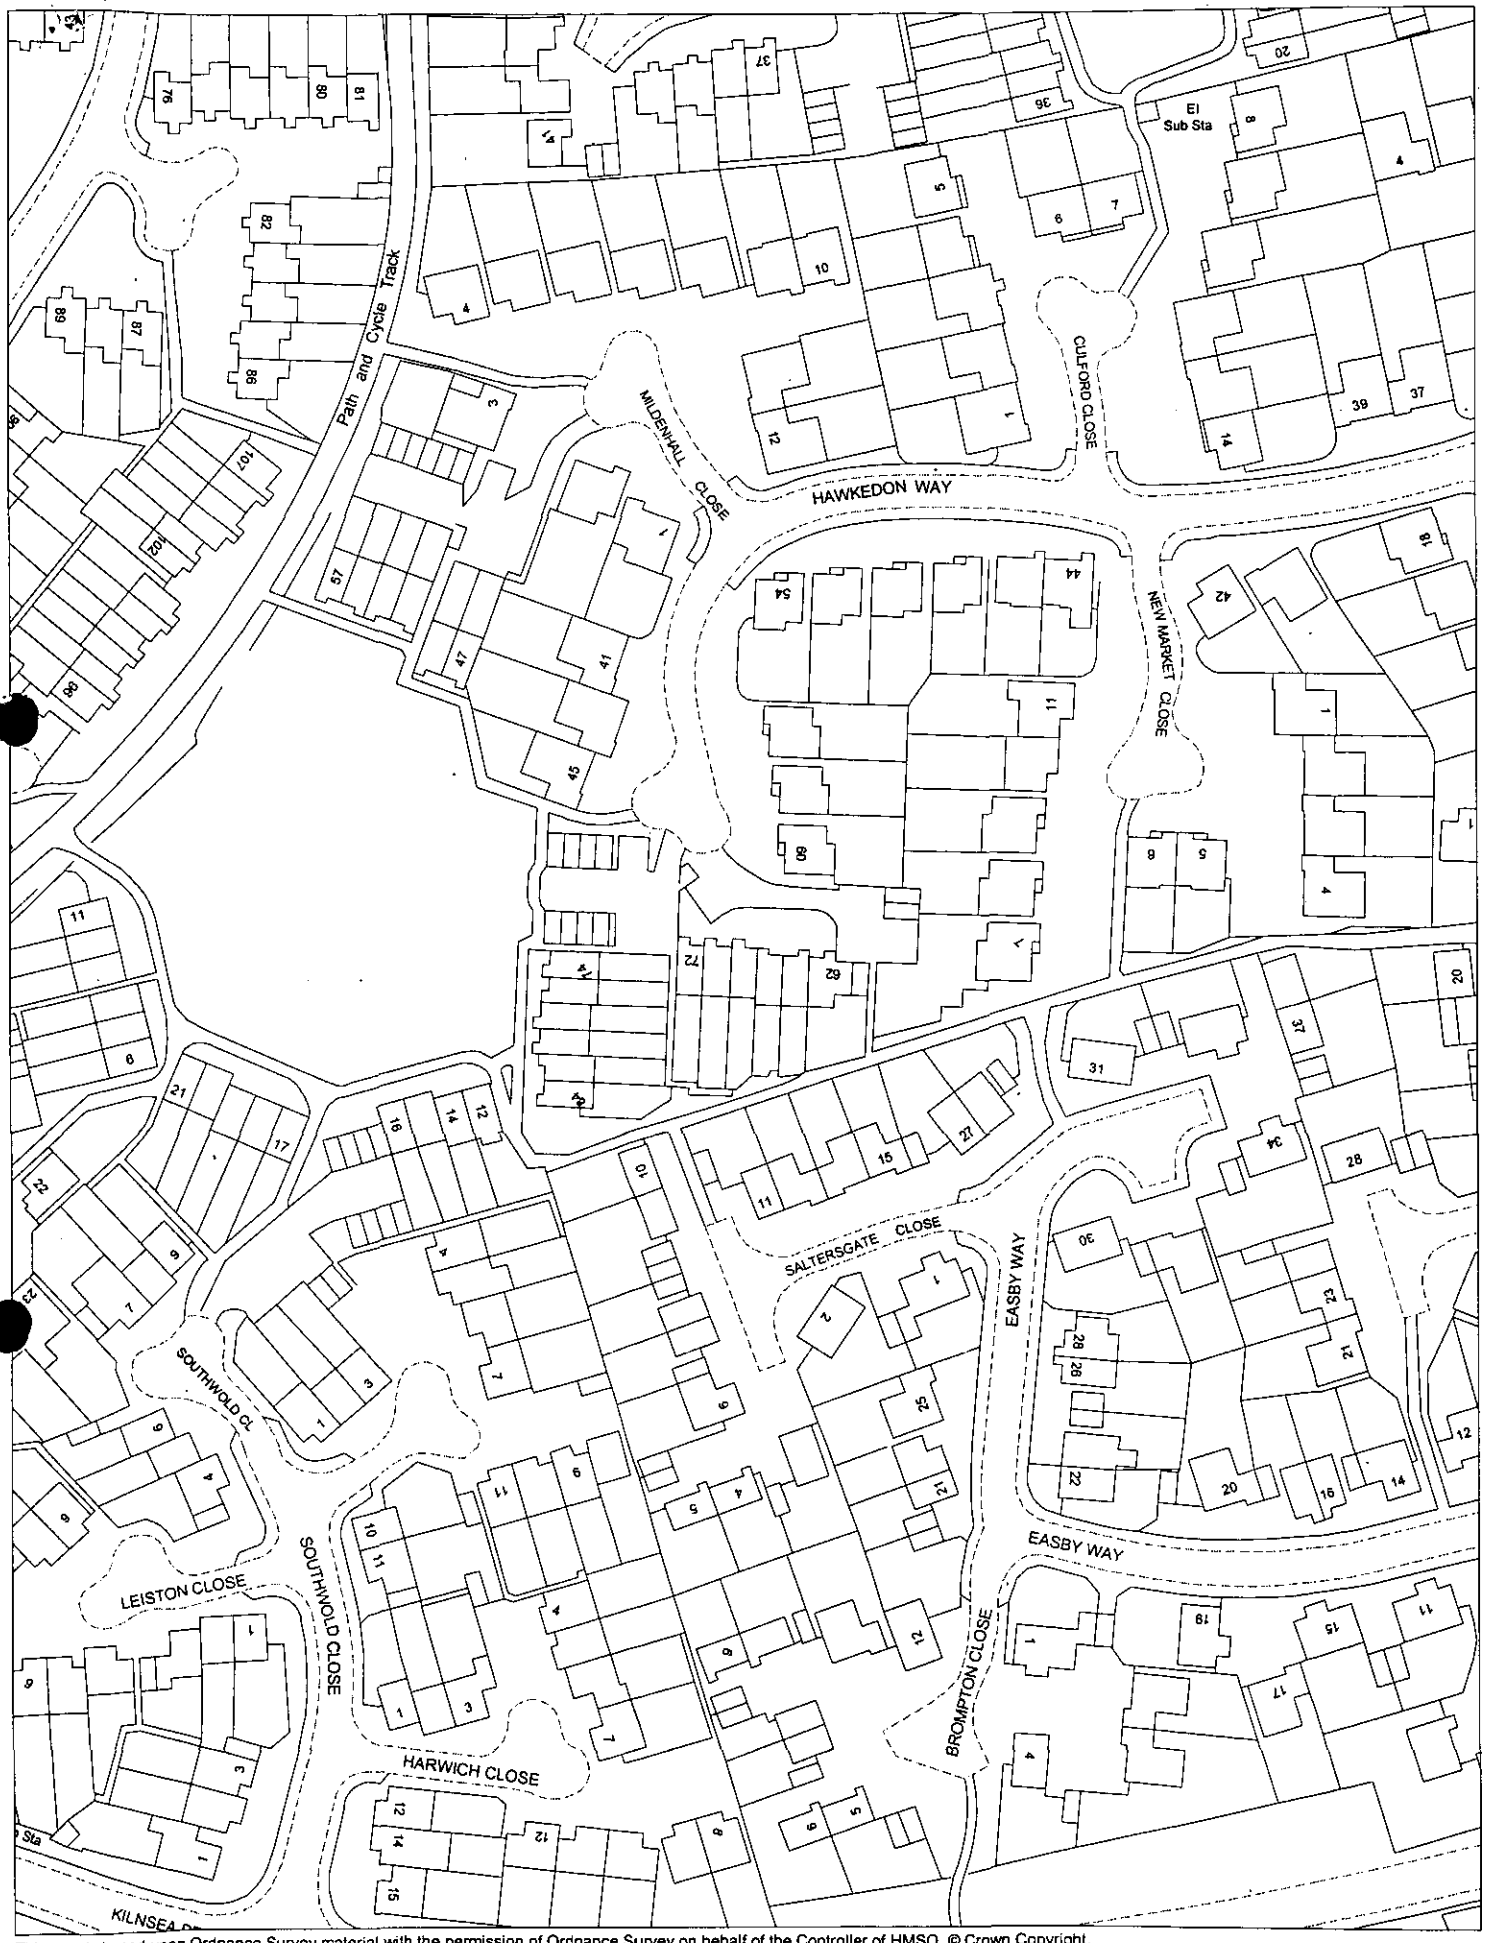

This map is based upon Ordnance Survey material with the permission of Ordnance Survey on behalf of the Controller of HMSO. © Crown Copyright.
Unauthorised reproduction infringes Crown Copyright and may lead to prosecution or civil proceedings.Wokingham District Council Licence LA086134

Development Control Section, Environmental Services, Wokingham District Council.

9 June 2000

Scale: 1 : 1250

N
W E
S

Received by Wokingham District Council

Application No: F/2000/1757

PROPOSAL:
Proposed single storey rear extension to dwelling to form conservatory

LOCATION:
68, Hawkedon Way, Lower Earley, Reading.

The application is available for inspection at the locations & during the times detailed below:

WOKINGHAM DISTRICT COUNCIL, PLANNING RECEPTION, SHUTE END, WOKINGHAM between 8.30 - 5.00 Monday - Thursday & 8.30 - 4.00 Friday.
(TEL: (0118) 974 6428)
OR
WOODLEY LIBRARY, HEADLEY ROAD, WOODLEY between 9.30am - 7.00pm Mon, Thurs & Fri. 9.30am - 5.00pm Tues, 9.30am - 1.00pm Saturday. (closed all day Wednesday). If you intend to view this application at Woodley Library or Earley Town Council (see details above & below) please allow 4 days from the date of this notice for delivery of plans.
OR
EARLEY TOWN COUNCIL, RADSTOCK HOUSE, RADSTOCK LANE, EARLEY between 9.00am – 1.00pm & 2.00pm – 4.30pm Monday to Friday.
(TEL: (0118) 986 8995)

Comments should be sent in writing QUOTING THE APPLICATION NUMBER to the Case Officer Emy Circuit P.O. Box 157 Council Offices, Shute End, Wokingham Berkshire, RG40 1WR to arrive on or before 17/07/2000. Written comments submitted will become available for public inspection.

In view of the very large number of planning applications and letters of comment received, it will not normally be possible for an individual reply to observations made. However any comments will be taken into account when the application is determined and you will be notified of the decision.

Head of Planning and Transportation

23 June 2000

**********FILE COPY**********

Tel: (0118) 974 6479

Date: **23 June 2000**

My ref: F/2000/1757

CONFIDENTIAL

Councillor Swindells
12 Culford Close
Lower Earley
RG6 3AS

Environmental Services Department
Planning Services
P.O. Box 157
Shute End, Wokingham
Berkshire RG40 1WR
Tel: (0118) 974 6000
Fax: (0118) 974 6484
Minicom No: (0118) 974 6991
DX: 33506 – Wokingham

Dear Councillor

Application Number: F/2000/1757
68, Hawkedon Way, Lower Earley, Reading.
Proposed single storey rear extension to dwelling to form conservatory

I write to let you know that the above mentioned house holder application has been received

At this stage a recommendation has not yet been made. This form should only be returned if it is likely that you may wish the application to be listed for consideration by the Development Control Sub-Committee. This form must be received no later than 28 days from the date of this letter.

If you have any questions please do not hesitate to contact **Emy Circuit** on **(0118) 974 6479**.

Yours faithfully,

John Mitchell

John Mitchell
Development Control Manager

LISTING FORM

Case officer: **Emy Circuit** Application Number: **F/2000/1757**
68, Hawkedon Way, Lower Earley, Reading.
Proposed single storey rear extension to dwelling to form conservatory
I wish this application to be listed should the officers recommendation be for_____
and my reason(s) are_____
_____
_____

Signed: _____ Date: _____
Councillor Swindells

**********FILE COPY**********

**********FILE COPY**********

Tel: (0118) 974 6479

Date: **23 June 2000**

My ref: F/2000/1757

CONFIDENTIAL

Councillor Carpenter
8 Stanton Close
Earley
Reading
RG6 7DX

Environmental Services Department
Planning Services
P.O. Box 157
Shute End, Wokingham
Berkshire RG40 1WR
Tel: (0118) 974 6000
Fax: (0118) 974 6484
Minicom No: (0118) 974 6991
DX: 33506 – Wokingham

Dear Councillor

Application Number: F/2000/1757
68, Hawkedon Way, Lower Earley, Reading.
Proposed single storey rear extension to dwelling to form conservatory

I write to let you know that the above mentioned house holder application has been received

At this stage a recommendation has not yet been made. This form should only be returned if it is likely that you may wish the application to be listed for consideration by the Development Control Sub-Committee. This form must be received no later than 28 days from the date of this letter.

If you have any questions please do not hesitate to contact **Emy Circuit** on **(0118) 974 6479**.

Yours faithfully,

John Mitchell

John Mitchell
Development Control Manager

LISTING FORM

Case officer: **Emy Circuit** Application Number: **F/2000/1757**
68, Hawkedon Way, Lower Earley, Reading.
Proposed single storey rear extension to dwelling to form conservatory
I wish this application to be listed should the officers recommendation be for_____
and my reason(s) are_____
_____
_____

Signed: _____ Date: _____
Councillor Carpenter

**********FILE COPY**********

**********FILE COPY**********

Tel: (0118) 974 6479

Date: **23 June 2000**

My ref: F/2000/1757

CONFIDENTIAL

Councillor Smith
7 Northam Close
Lower Earley
RG6 3AJ

Environmental Services Department
Planning Services
P.O. Box 157
Shute End, Wokingham
Berkshire RG40 1WR
Tel: (0118) 974 6000
Fax: (0118) 974 6484
Minicom No: (0118) 974 6991
DX: 33506 – Wokingham

Dear Councillor

Application Number: F/2000/1757
68, Hawkedon Way, Lower Earley, Reading.
Proposed single storey rear extension to dwelling to form conservatory

I write to let you know that the above mentioned house holder application has been received

At this stage a recommendation has not yet been made. This form should only be returned if it is likely that you may wish the application to be listed for consideration by the Development Control Sub-Committee. This form must be received no later than 28 days from the date of this letter.

If you have any questions please do not hesitate to contact **Emy Circuit** on **(0118) 974 6479**.

Yours faithfully,

John Mitchell

John Mitchell
Development Control Manager

LISTING FORM

Case officer: **Emy Circuit** Application Number: **F/2000/1757**
68, Hawkedon Way, Lower Earley, Reading.
Proposed single storey rear extension to dwelling to form conservatory
I wish this application to be listed should the officers recommendation be for_____
and my reason(s) are_____
_____
_____

Signed: _____ Date: _____
Councillor Smith

**********FILE COPY**********

WOKINGHAM D.C. DEVELOPMENT CONTROL

Start date: 15 JUN 2000	Map No. 58 Site 0.01
Officer: GAC / Application No. F/2000/1757	Easting: ..... Flood Pln .....
	Northing: ..... Mineral .....

Level: ☐ **Sub Committee** ☑ **Delegated** ☐ **Sec. State**

☐ **Incorrect Fee** ☐ **Invalid** ☐ **PD**

Description:
(F) PROPOSED SINGLE STOREY REAR EXTENSION TO DWELLING TO FORM CONSERVATORY

Location: 68 HAWKEDON WAY

Parish: EARLEY Ward: Little Hungerford.
23-6-2000

Applicant: MISS FORD

Fee Received 95-00 (7) Required ..... Additional ..... Refund .....

Enforcement Section to be notified ☐ tick if required

Additional information required for validation

		Reason	Requested	Received
1	1:2500 OS location plan showing property edged in blue/red			
2	1:500 block plan showing existing & proposed dev. + adj. Properties			
3	Forms unsigned			
4	Correct S 66 certificate			
5	Elevation plans			
6	Floor plans			
7	Metric scale disclaimer			
8	Encroachment letter			
9	Miscellaneous			

APPLN NO. _____

ACTION REQUIRED BY DEVELOPMENT CONTROL

Conservation Area .....

Listed Building 1 2 2*

Advertisement Required .....

Date Site Notice Sent 23.6.2000 Parish Council Informed - YES / NO

INTERNAL CONSULTATIONS

Building Control .....
Landscape .....
Trees .....
Conservation Officer .....
Environmental Health .....
Housing .....
Leisure & Cultural services .....
Public Rights of Way .....
Property .....
District Secretary (only if called in by SOS) .....
Policy & Plans .....
Strategic Planning (JSPU) .....
Minerals (BABTIE) .....
Archaeological Site (BABTIE) : .....
Education .....
Social Services .....
Highways .....

EXTERNAL CONSULTATIONS

Adjacent D P A : .....
Adjacent Parish : .....
Southern Electricity Board .....
British Gas .....
PSA Oil Pipeline .....
Transco : .....
Environment Agency .....

Rail Track .....
Police Arch. Liaison Officer .....

HERITAGE BODIES

The Georgian Group .....
Ancient Monuments Society .....
Council for British Arch. .....
RCHME .....
Telecommunications (NRPB) : .....
Sport England : .....

OTHERS:

no pre-apps.

NEIGHBOURS: S/N + 66, 70 + 60 HAWKEDON WAY.

11 + 12 SALTERSGATE CLOSE.

Environmental Services

For office use only.
Application number: 15.JUN.2000* 1757

Householder planning application form

Please answer all questions in CAPITAL letters.
If any question does not apply to you, put N/A in the space.
Please send six copies of the filled in form and your plans to the address on the front of the folder.
We provide guidance notes to help you fill in the form. If you have any questions, please call Planning Support on 0118 974 6428 or 0118 974 6429.

1	Your name	MISS FORD
	Address and postcode	68 HAWKEDON WAY LOWER EARLEY READING RG6 3AP
	Phone number	01189
	Agent's Name	WINDOWS GALORE
	Address and postcode	169 BEECH LANE EARLEY READING RG6 5QE
	Phone number	01189 873862
3	Site We need you to send in six copies of the 1:2500 scale location plan and six copies of the 1:500 scale block plan, with the site outlined in red. You can buy these maps from the Environmental Services reception or order them by phoning 0118 974 6485.	68 HAWKEDON WAY LOWER EARLEY READING RG6 3AP
4	Give brief details of the proposal for example, two storey side extension. About the application	WHITE UPVC CONSERVATORY ONTO BRICK BASE

5	Are there any trees on the site? If Yes, please show their positions, spread and species of the trees on the plans. Say which trees you plan to cut down.	Yes ☐ No ☑
6	Please list the external materials you will use for example, red brick to match any existing bricks and dark stained timber.	WHITE UPVC, WINDOWS POLYCARBONATE ROOF MATCHING FACE BRICKS
7	Will the proposal change the pedestrian or vehicle access to the site? Please show details of the existing access and any proposed changes on the plans.	Yes ☐ No ☑
8	Will the car parking provision at the site be changed? If Yes, please show details of any changes on the plans.	Yes ☐ No ☑

3544 Crystal Mark
Clarity approved by Plain English Campaign

Please turn over

9	How many bedrooms does the property have?	Existing: 2	Proposed: N/A
10	Does a public right of way touch the site? If yes, please show the route and any proposed alternative on the plans.	Yes ☑	No ☐
11	Checklist. Please make sure that you enclose the following. a Six copies of this form signed and dated. b The fee (We have attached a current scale of fees). If you do not have to pay a fee, please say why below.		
	c Six copies of each set of plans and drawings listed below.		
	• 1:2500 scale location plan with the site outlined in red.		
	• 1:500 scale site layout plan.		
	• 1:100 or 1:200 scale floor plans and elevations.		

12 Certificate of ownership (Section 66 Town & Country Planning Act 1990)
Please delete either certificate A or certificate B. If neither apply, you must fill in a full certificate which you can get from Environmental Services.

(Owner means a person with a freehold interest, or someone who is a leasehold tenant with at least seven years left on their agreement)

Certificate A

I certify that

- At the beginning of the period of 21 days ending with the date of the application nobody, except the applicant, owned any part of the land which the application relates to.
- None of the land forms part of an agricultural holding.

Certificate B

I certify that

- I or the applicant has given the necessary notice to everyone else who (at the beginning of the period of 21 days ending with the date of the application) owned any part of the land which the application relates to as listed below.

Owner's name	Address at which the notice was served	Date on which the notice was served

None of the land forms part of an agricultural holding.

Your signature: [signature] on behalf of Miss Fomo

Date 12/6/00

Please tick this box if you or your husband, wife or partner are employed by Wokingham District Council ☐

ADDRESS 68 HAWKEDON WAY

PARISH 1.4.86 WOODHAM/FARLEY

PLOT No. 1263 6/11 LOWER GARLEY

ORD. SHEET No. SU.7870 38

BUILDER

Plan No.	Applicant	Description of Development	Date of Decision	Decision
13237	M°LEAN HOMES LTD	DETACHED HOUSE & GARAGE	2.5.80	N/A CIA
BR13346	"	"	5.8.80	APP N/A
15622	"	TERR. HOUSE & GARAGE	4.6.81	N/A CIA
BR17723	"	"	2F.10.81	APP. N/A
97/66100/F	Miss N. Ford	Re-Loc. Bound. fence	19.9.97	Ref.

DATE OF COMPLETION

MINISTRY DECISION

SPECIAL ORDERS

DRAINAGE

091074

15.JUN.2000* 1757

COPY

3658

WOKINGHAM DISTRICT COUNCIL

PAYMENTS VOUCHER

VOUCHER NO: 33228

Pay to: NAME AND ADDRESS (CAPITAL LETTERS PLEASE)

WINDOWS GALORE
169 BEECH LANE
EARLEY
READING
BERKS
RG6 5QE

DATE 28/6/00

DATE	PARTICULARS OF PAYMENT	AMOUNT £	AMOUNT P
26/6	Refund of £95-00. Fee paid on application F/2000/1757 – application now found to be permitted development	95	00
	CM	95	00

SPECIAL CHEQUE INSTRUCTIONS

AUTHORITY FOR PAYMENT .....

CERTIFIED FOR PAYMENT .....

PAYEES OWN REFERENCE

F/2000/1757

COST CENTRE	Detail	VAT CR	£	P
J030P	7435	A	95	00
			95	00

NOTE: -

VAT MUST NOT BE SHOWN UNLESS A VALID V.A.T. INVOICE/ RECEIPT IS ATTACHED

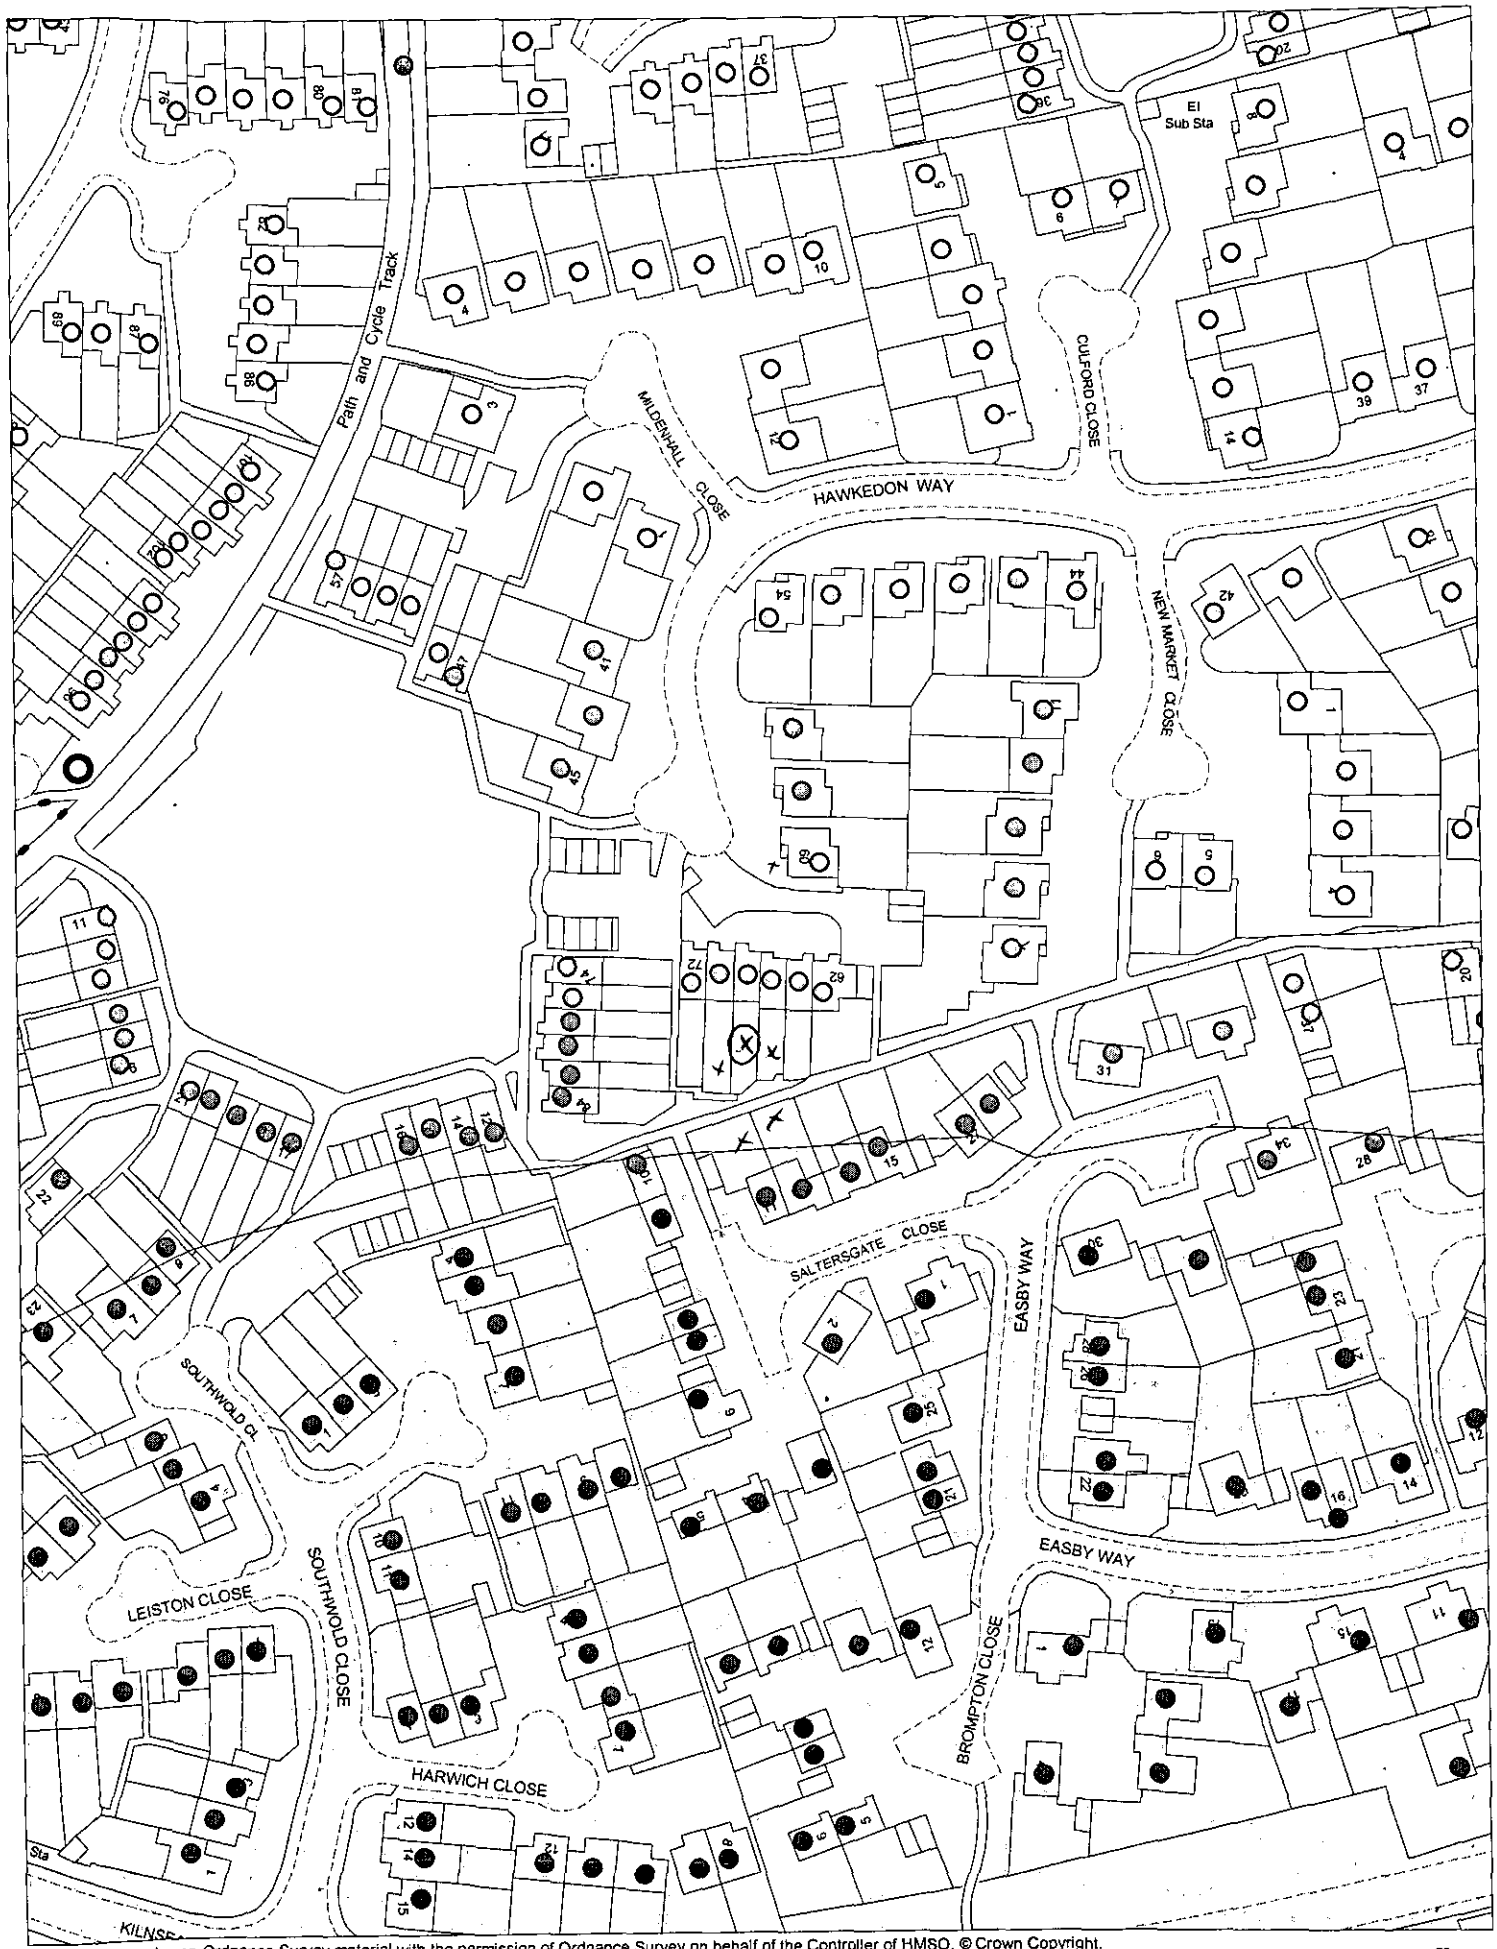

This map is based upon Ordnance Survey material with the permission of Ordnance Survey on behalf of the Controller of HMSO. © Crown Copyright.
Unauthorised reproduction infringes Crown Copyright and may lead to prosecution or civil proceedings.Wokingham District Council Licence LA086134

Development Control Section, Environmental Services, Wokingham District Council.

19 June 2000

Scale: 1 : 1250

N
W E
S

15. JUN. 2000* 1757