

Front Elevation

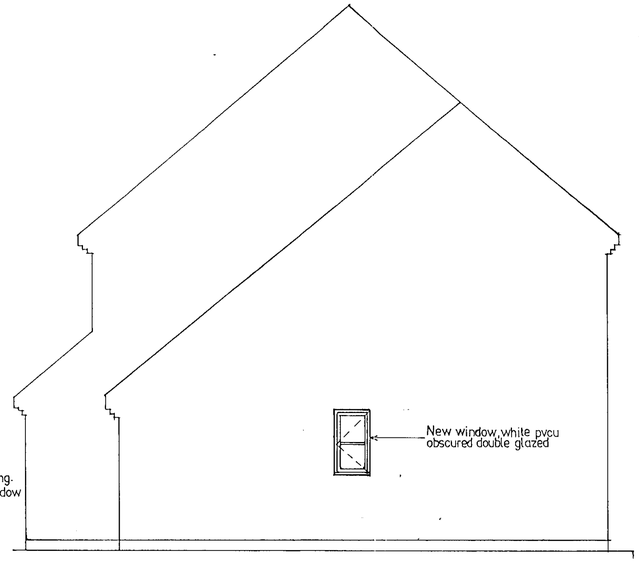

Side Elevation (South)

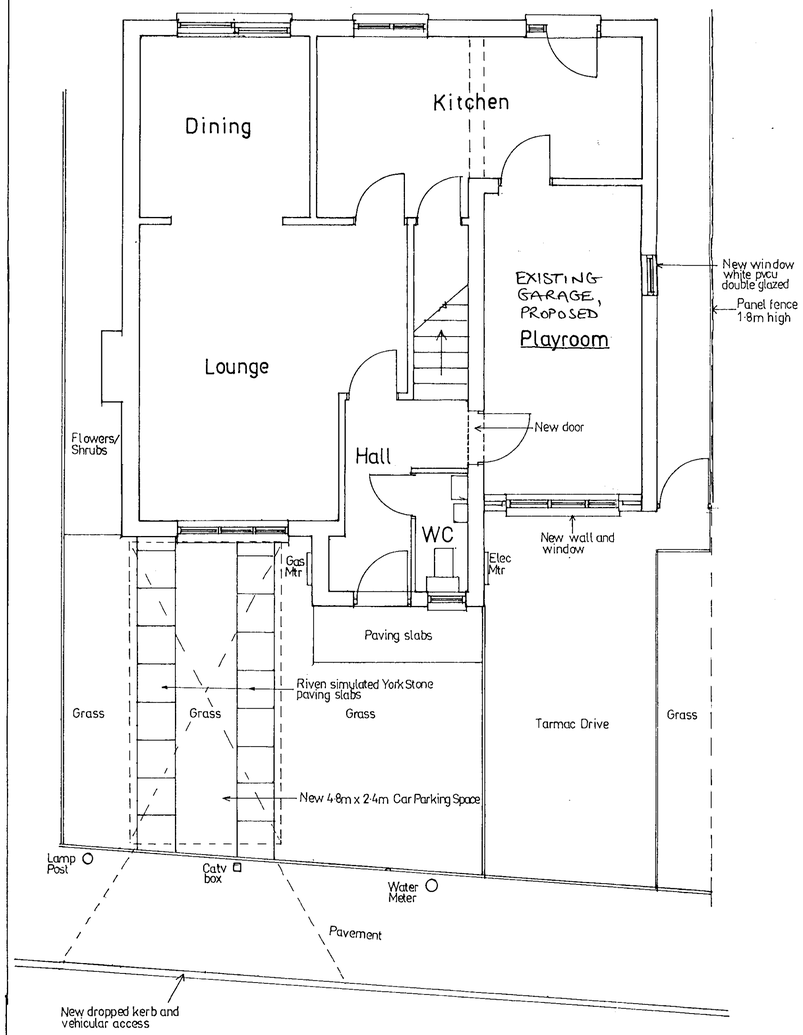

Ground Floor Plan

19 JUN 2000 1785

APPROVED

Project	40 Egremont Drive, Lower Earley Conversion of garage to Playroom
Client	Mr and Mrs D Fenton
Drawing	Plan and Elevations
Scale 1:50	Date June 2000
Drawing No.	00/40/01