

NORTH ELEVATION

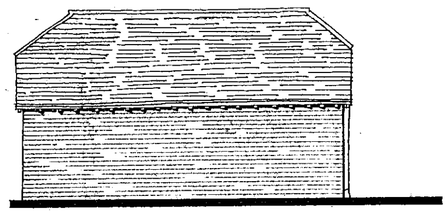

WEST ELEVATION

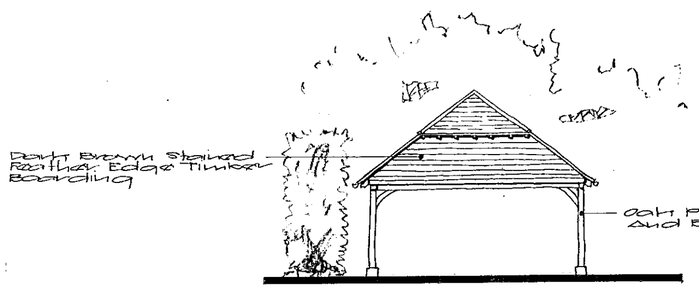

SOUTH ELEVATION

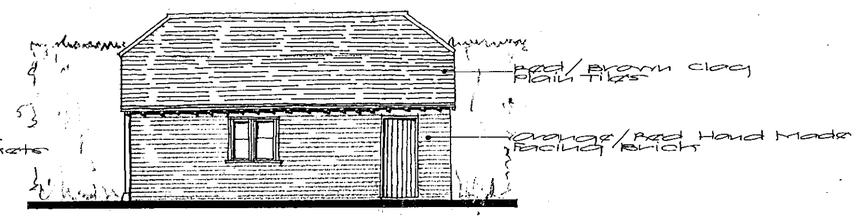

EAST ELEVATION

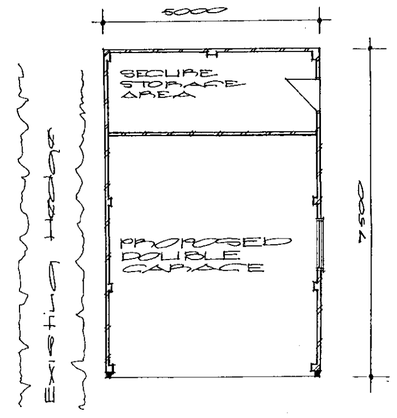

GROUND FLOOR PLAN

05.JUL.2000* 1909

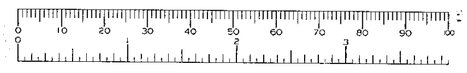

APPROVED

CLIENT:
MR. & MRS. T. & B.L. ROBINSON

PROJECT:
PROPOSED DOUBLE CARPORT AT WHITE ROSE COTTAGE, POPLAR LANE, HURST

DRAWING:
PLANS AND ELEVATIONS

SCALE: 1:100

DRAWING NO: 20:99:02

DATE: 5TH NOV 1999

BRIAN CLAYTON & ASSOCIATES,
4 CHALICE COTTAGES,
BROADCOMMON ROAD,
HURST, READING RG10 0RD.
TELEPHONE 0118 9345157

REVISIONS
'A' 26.6.2000 Planning Requirements

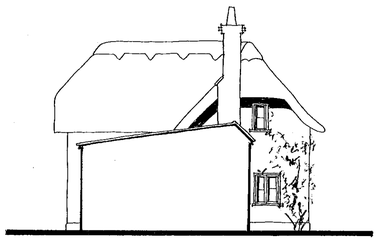

EXISTING NORTH WEST ELEVATION

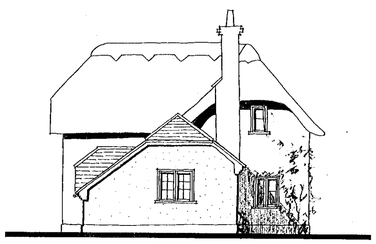

PROPOSED NORTH WEST ELEVATION

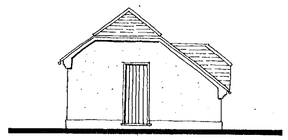

PROPOSED SOUTH EAST ELEVATION OF MUSIC ROOM



EXISTING NORTH EAST ELEVATION - BACK

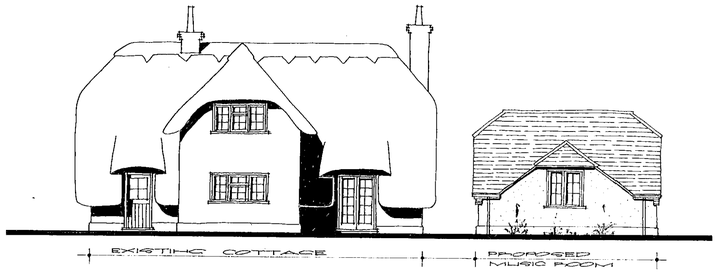

PROPOSED NORTH EAST ELEVATION - BACK

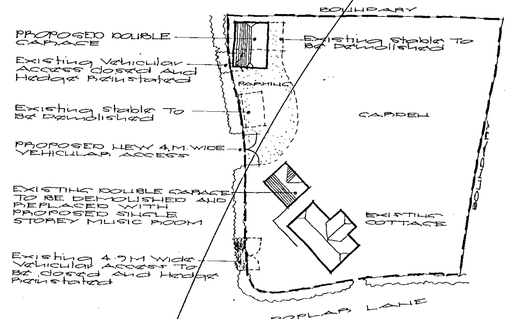

BLOCK PLAN
Scale 1:500



EXISTING SOUTH WEST ELEVATION - FRONT

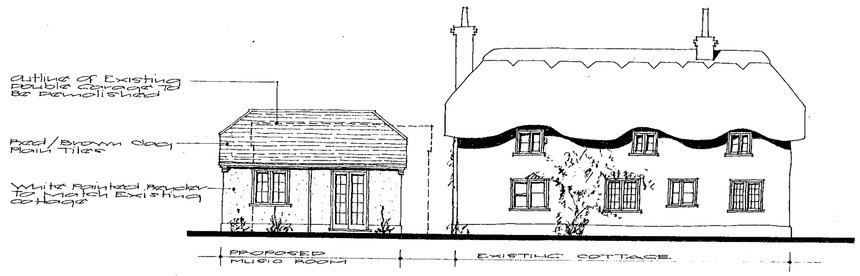

PROPOSED SOUTH WEST ELEVATION - FRONT

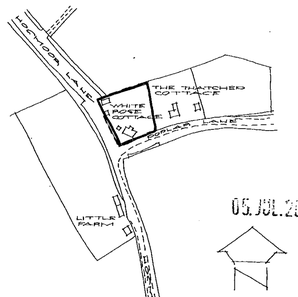

05.JUL.2000 1909

LOCATION PLAN
Scale 1:2500

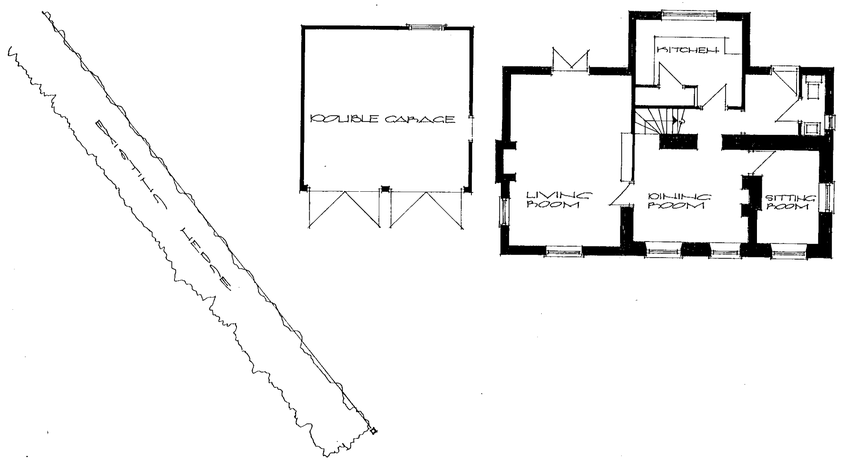

EXISTING GROUND FLOOR PLAN

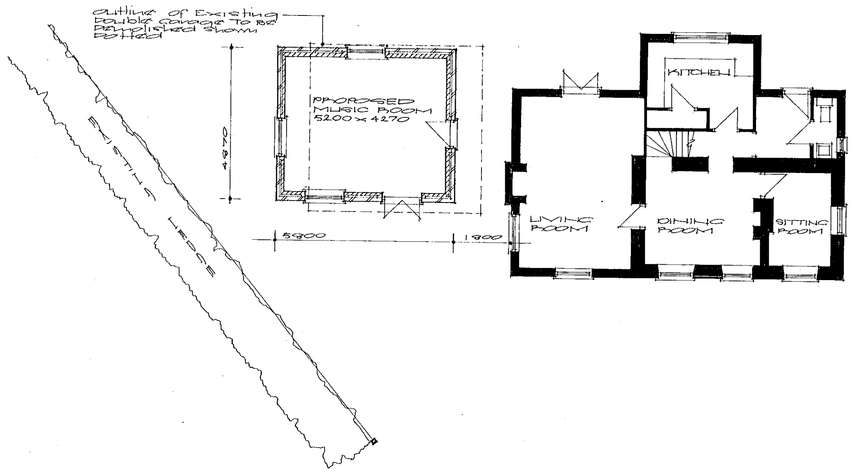

PROPOSED GROUND FLOOR PLAN

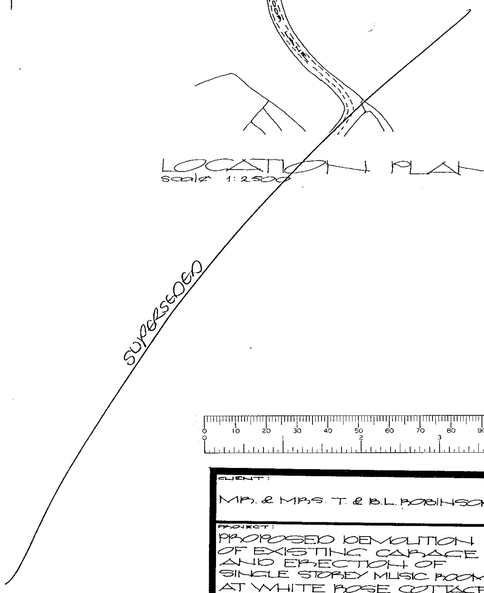



CLIENT:
MR. & MRS. T. & B.L. ROBINSON

PROJECT:
PROPOSED DEMOLITION OF EXISTING GARAGE AND ERECTION OF SINGLE STOREY MUSIC ROOM AT WHITE ROSE COTTAGE, POPLAR LANE, HURST.

DRAWING:
PLANS AND ELEVATIONS

SCALE: 1:100
DATE: 5TH NOV 1999
DRAWING No: 20-99-01A

BRIAN CLAYDEN & ASSOCIATES,
4 GRANGE COTTAGES,
BROADCOMMON ROAD,
HURST, BERKSHIRE RG10 0RD
TELEPHONE - 0118 9343157

REVISIONS
'A' 26.6.2000 Planning Requirements
'B' 21.11.2000 Sight Lines Added Planning Requirement

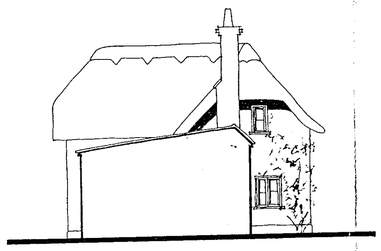

EXISTING NORTH WEST ELEVATION

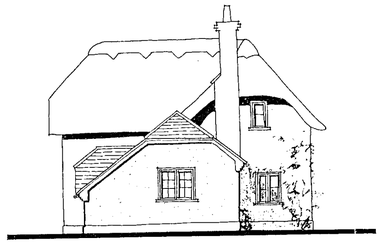

PROPOSED NORTH WEST ELEVATION

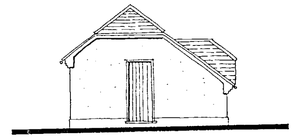

PROPOSED SOUTH EAST ELEVATION OF MUSIC ROOM

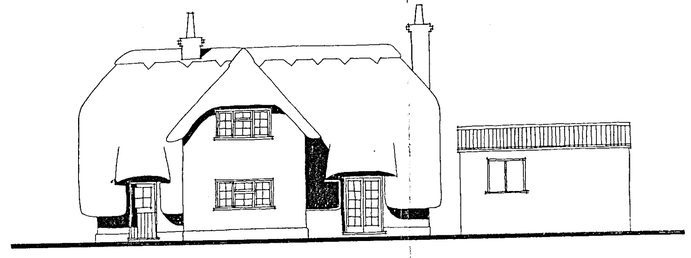

EXISTING NORTH EAST ELEVATION - BACK



PROPOSED NORTH EAST ELEVATION - BACK



EXISTING SOUTH WEST ELEVATION - FRONT

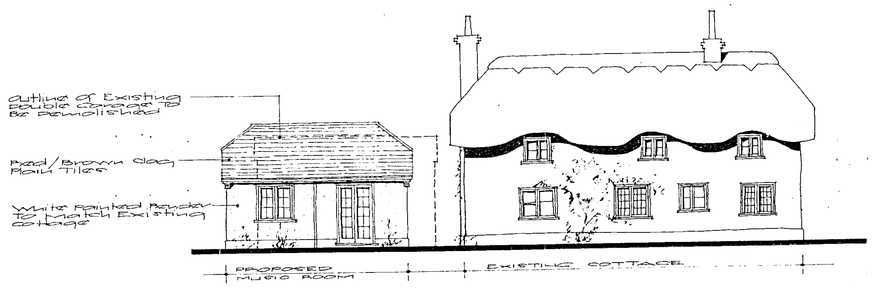

PROPOSED SOUTH WEST ELEVATION - FRONT

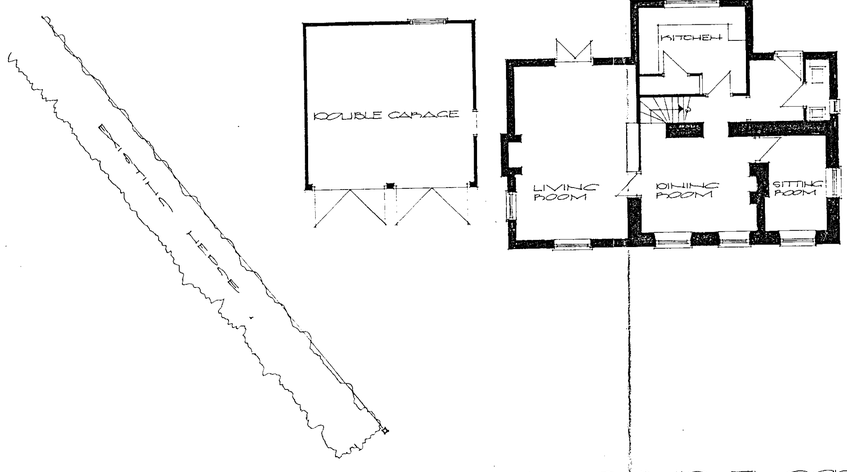

EXISTING GROUND FLOOR PLAN

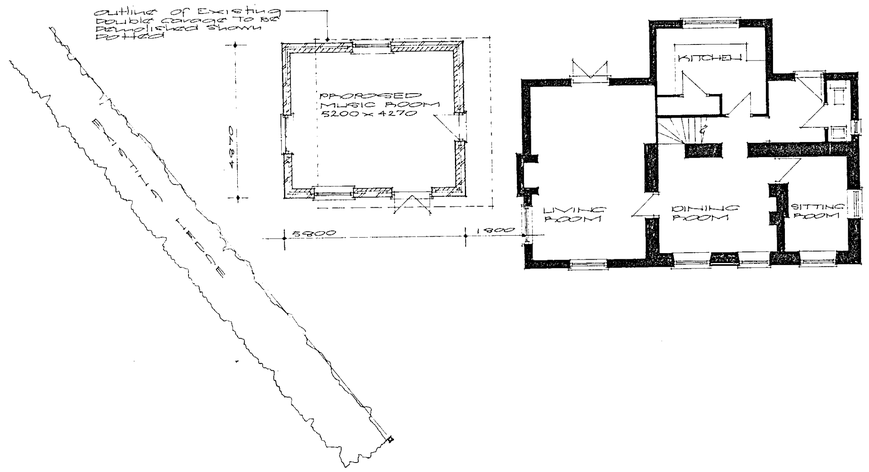

PROPOSED GROUND FLOOR PLAN

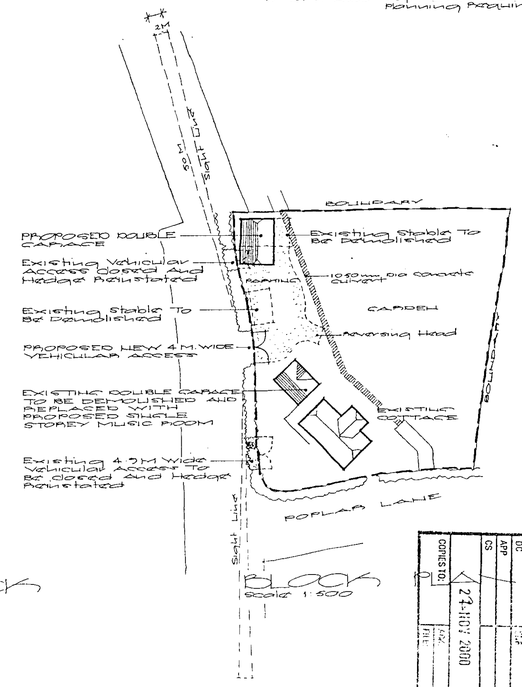

BLOCK
Scale 1:500

PLANNING SERVICES	
POL	
DC	
APP	
CS	
COPIES TO:	27-NOV 2000

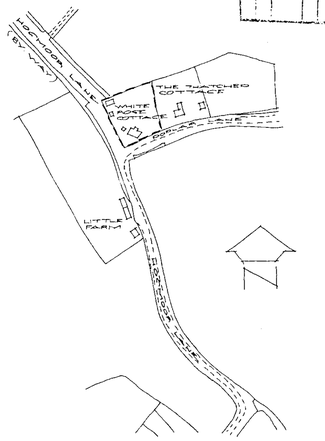

LOCATION PLAN
Scale 1:2500

APPROVED

ADDITIONAL PLAN

1910
1969

0 10 20 30 40 50 60 70 80 90 100

CLIENT:
MR. & MRS T & B.L. ROBINSON

PROJECT:
PROPOSED DEMOLITION OF EXISTING GARAGE AND ERECTION OF SINGLE STOREY MUSIC ROOM AT WHITE ROSE COTTAGE, POPLAR LANE, HURST.

DRAWING:
PLANS AND ELEVATIONS

SCALE: 1:100
DATE: 5TH NOV 1999
DRAWING No: 20-99-01B

BRIAN CLAYDEN & ASSOCIATES
4 GRANGE COTTAGES,
BROADCOMMON ROAD,
HURST, BERKSHIRE RG10 0RD
TELEPHONE - 0118 9343157