23.MAY2000* 1578

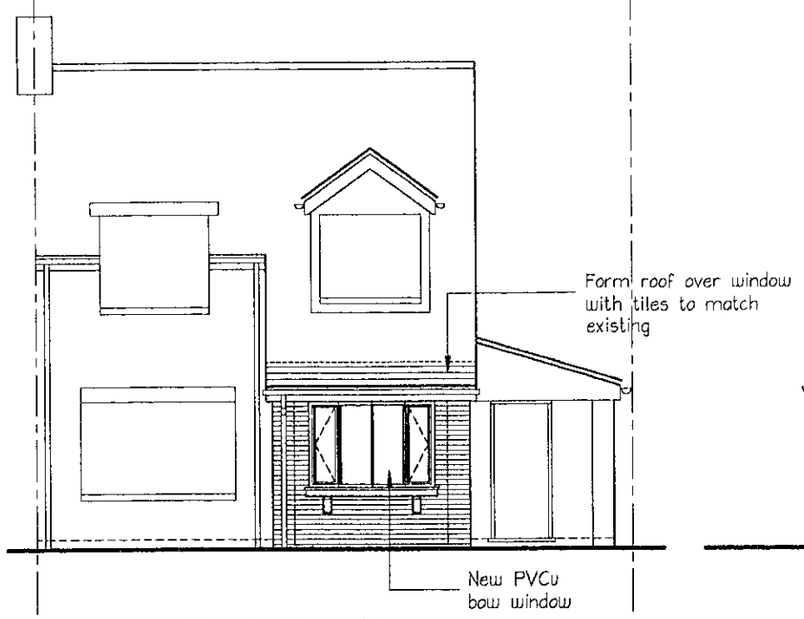

Front Elevation

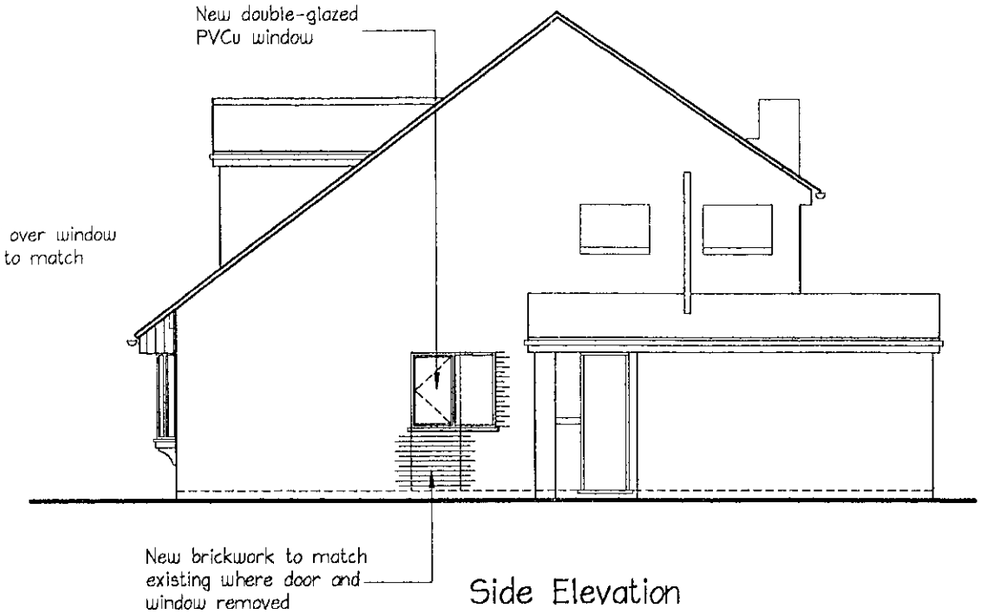

Side Elevation

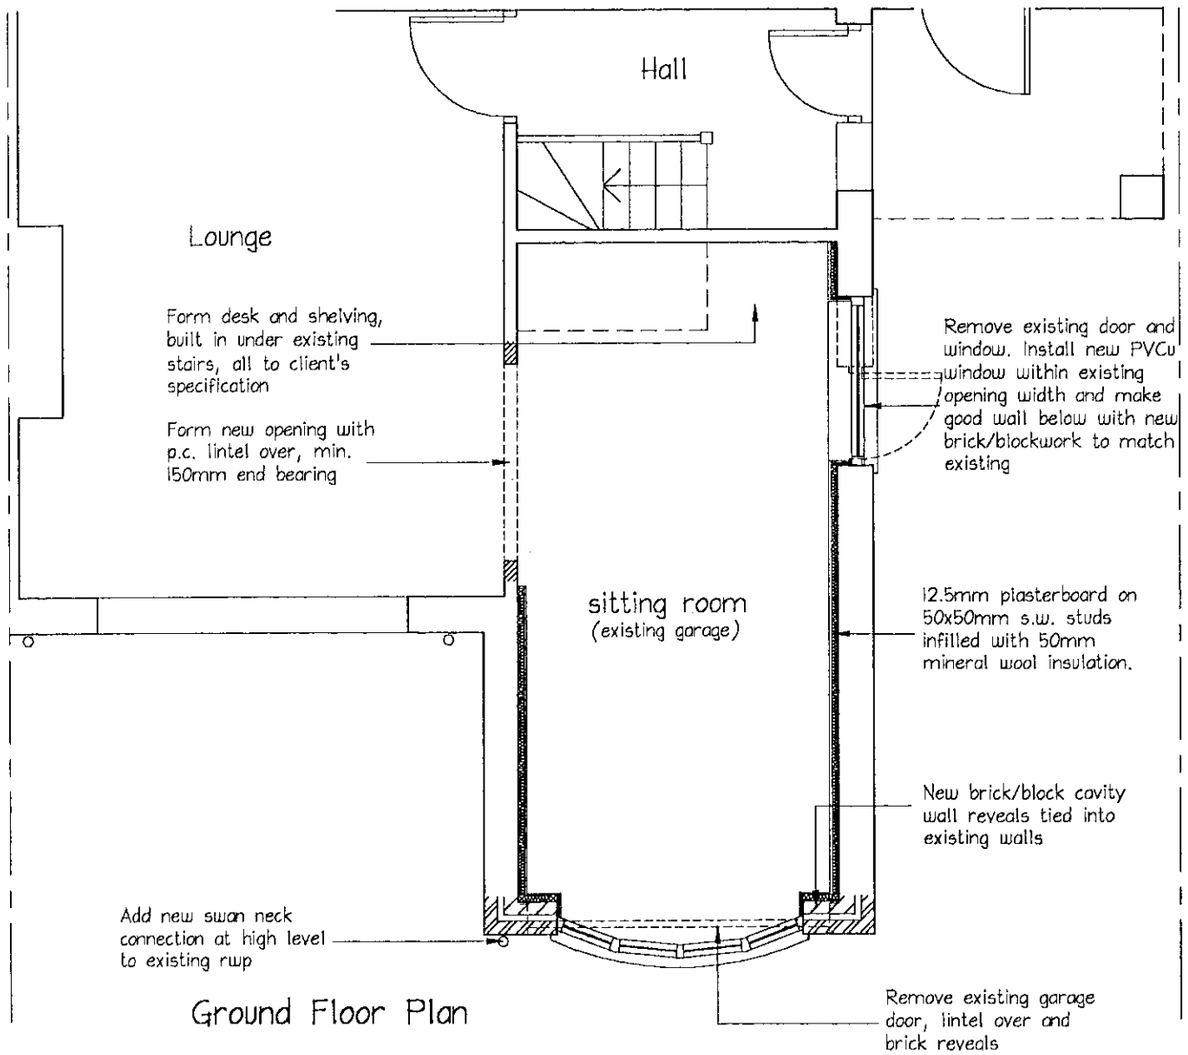

Ground Floor Plan

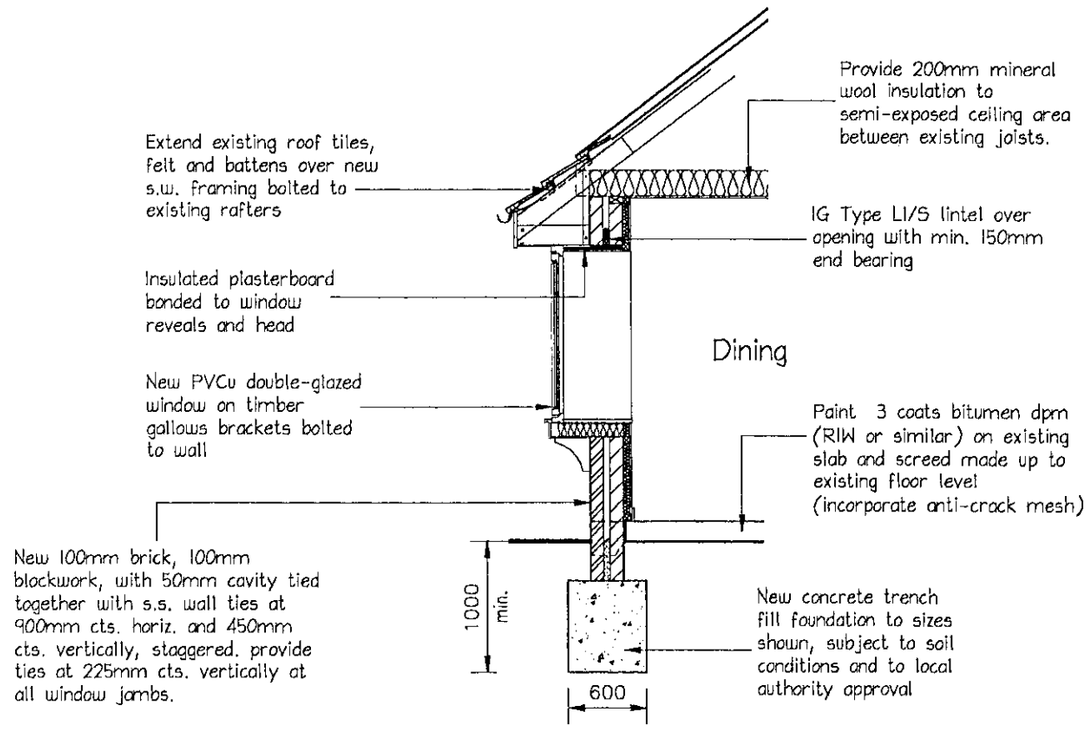

Section A-A

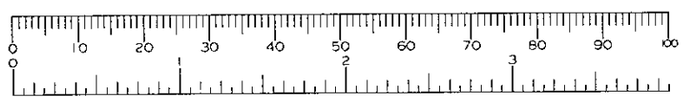

APPROVED 9/8/00

Job
4 Lodge Road
Whistley Green, Hurst

Drawing Title
Proposed Garage Conversion
Proposed Plan, Elevations & Section

Date
April 00

Scale
1:50
1:100

Drawn by
PS

Building contractor to verify all dimensions prior to setting out, commencing works or detailing shop drawings.
Any discrepancies are to be reported to the supervising officer immediately.
Do not scale from this drawing. © Copyright

Drawing No
00765/04

Revision

Architectural Services
21 Fairway Avenue, Tilehurst, Reading RG30 4QA
Tel: Reading (0118) 942 1655
Architectural Design–Planning–Appeals–Surveys

23.MAY2000* 1578

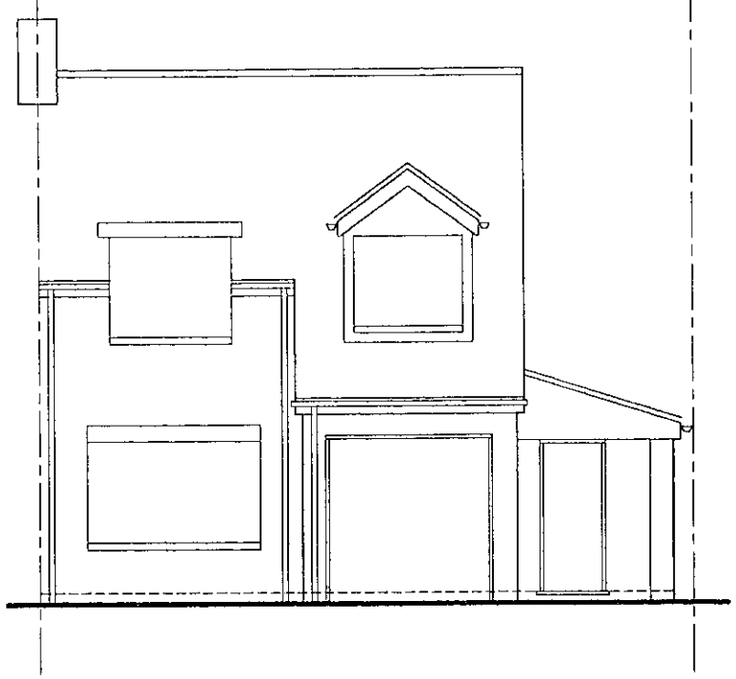

Front Elevation

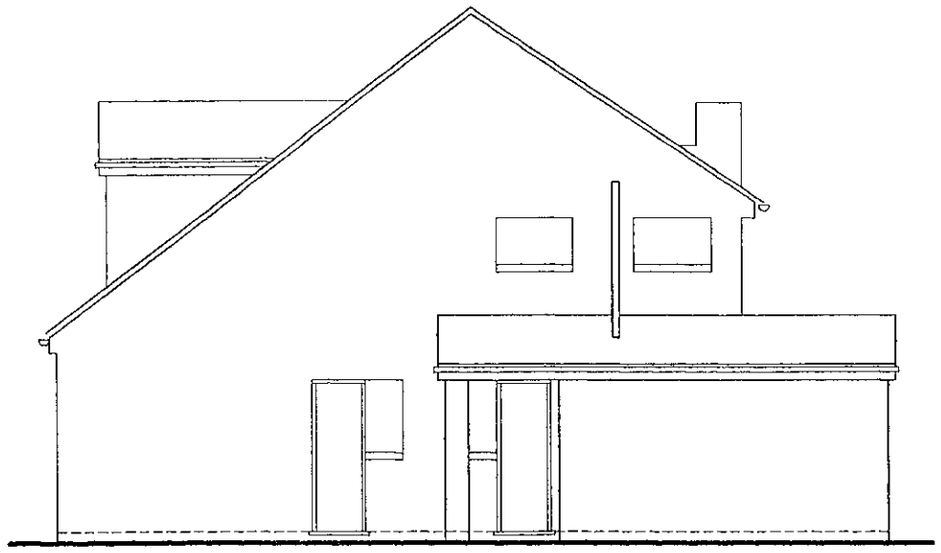

Side Elevation

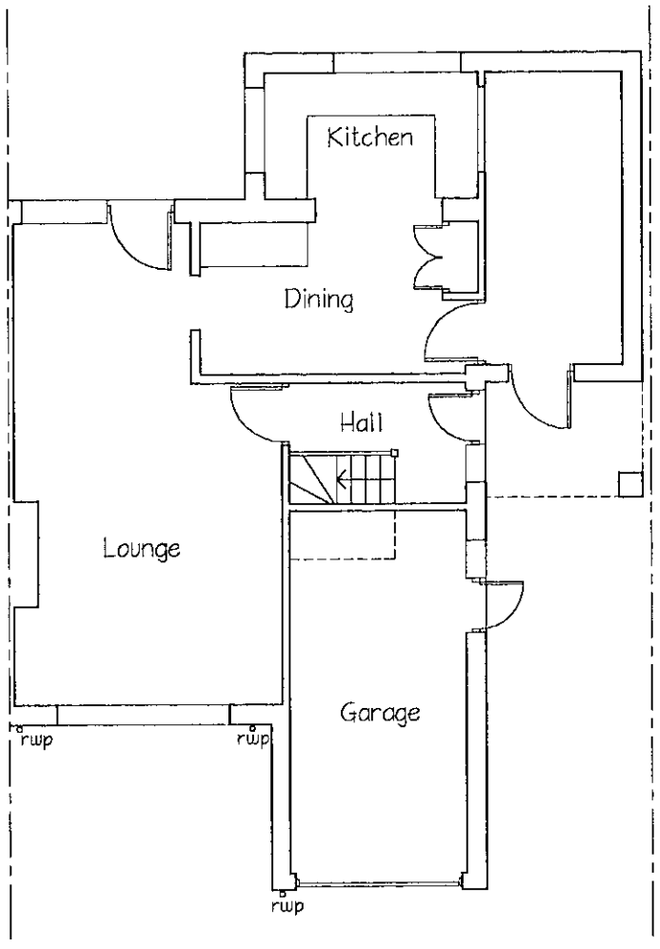

Ground Floor Plan

APPROVED

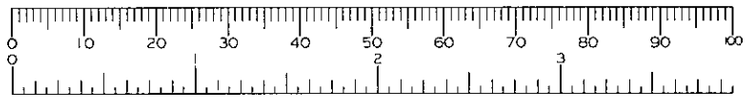

Job 4 Lodge Road Whistley Green, Hurst	Date April 00	Building contractor to verify all dimensions prior to setting out, commencing works or detailing shop drawings. Any discrepancies are to be reported to the supervising officer immediately. Do not scale from this drawing. © Copyright	Architectural Services 21 Fairway Avenue, Tilehurst, Reading RG30 4QA Tel: Reading (0118) 942 1655 Architectural Design–Planning–Appeals–Surveys
	Scale 1:100		
Drawing Title Proposed Garage Conversion Existing Plan & Elevations	Drawn by PS	Drawing No 00765/03 Revision	