

475700m



Metric Scale 1:1250


475800m

475900m

173900m

173800m

173700m

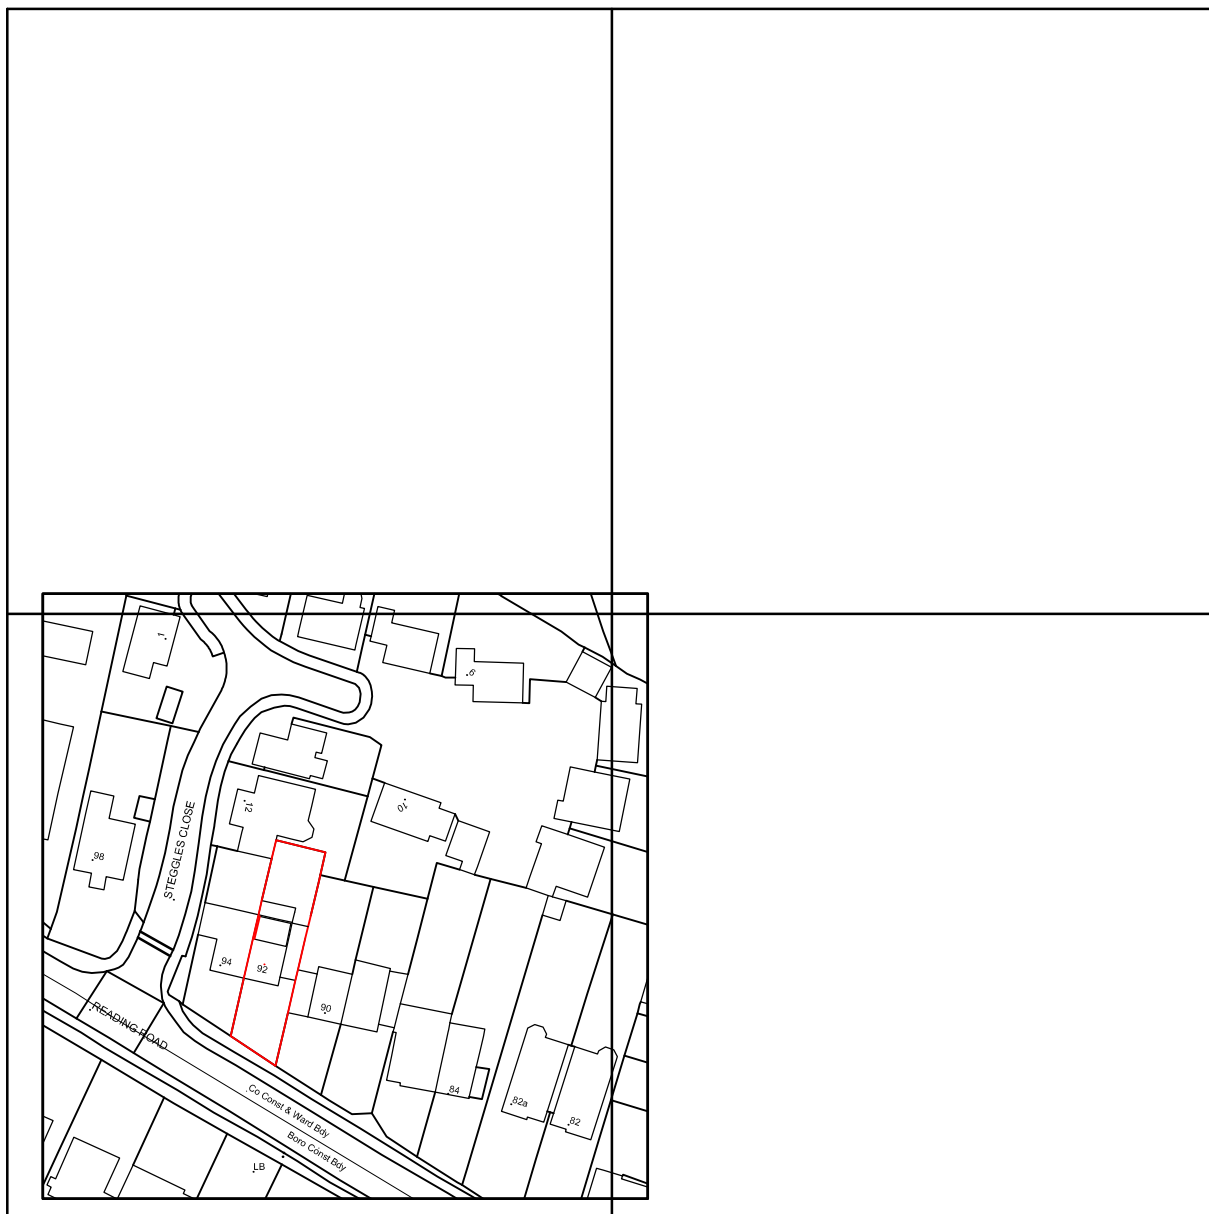

475700m

475800m

475900m

©Crown Copyright and database rights 2022 OS Licence no. AC0000849896

JOB  
TITLE 92 READING ROAD, READING, RG5 3AD

DRG.  
TITLE LOCATION PLAN

DRAWN

CHECKED

DATE

DEC 25

SCALE

1:1250

DRG. NO.

AS02825-LP01

# RRS Designs

Architectural & Planning Services

Mobile- 07964326643

Email- amar@rrsdesigns.co.uk

Website- www.rrsdesigns.co.uk