





NORTH

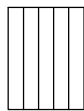

0 5m

Metric Scale 1:500

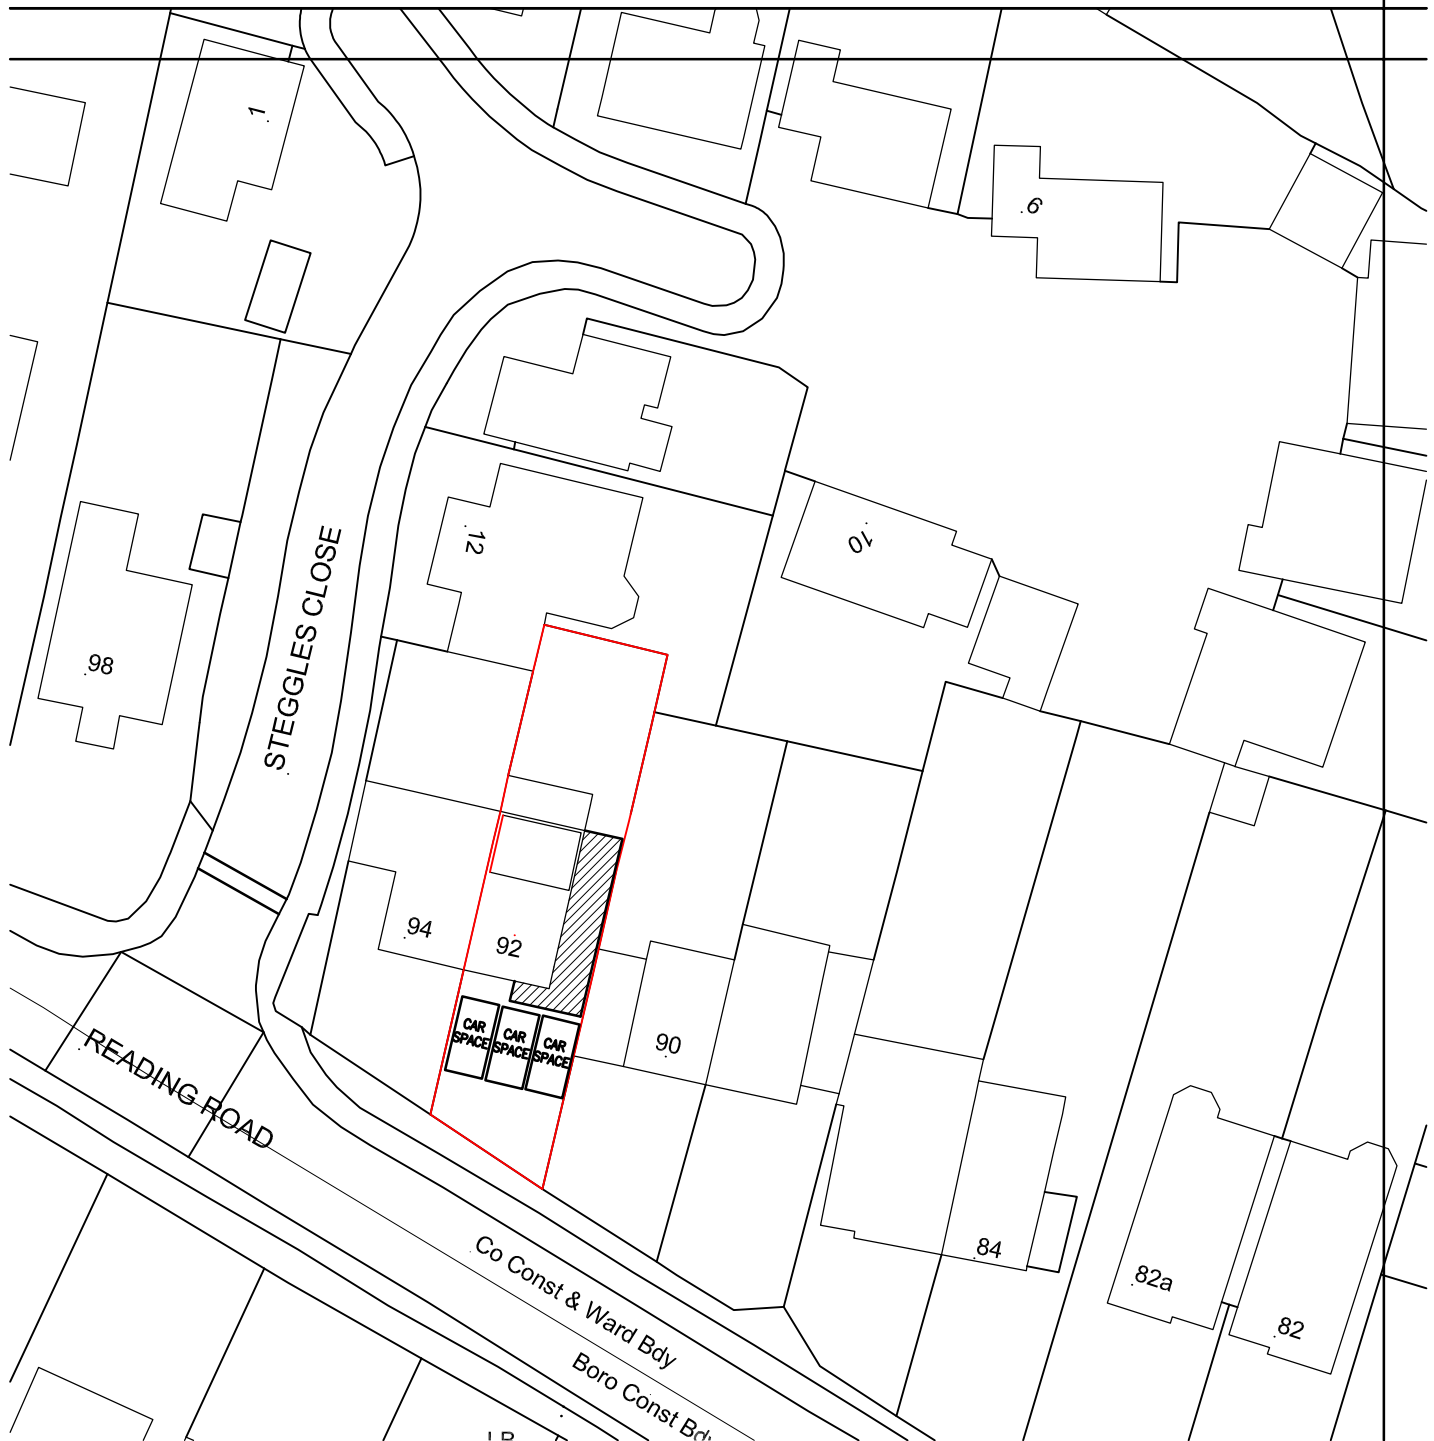

JOB TITLE 92 READING ROAD, READING, RG5 3AD

DRG. TITLE BLOCK PLAN

DRAWN

CHECKED

DATE

DEC 25

SCALE

1:500

DRG. NO

AS02825-BP01

RRS Designs

Architectural & Planning Services

Mobile- 07964326643

Email- amar@rrsdesigns.co.uk

Website- www.rrsdesigns.co.uk