



THIS DRAWING IS THE PROPERTY OF RRS DESIGNS
- COPYING / REDISTRIBUTION BY CONSENT ONLY



NOTES

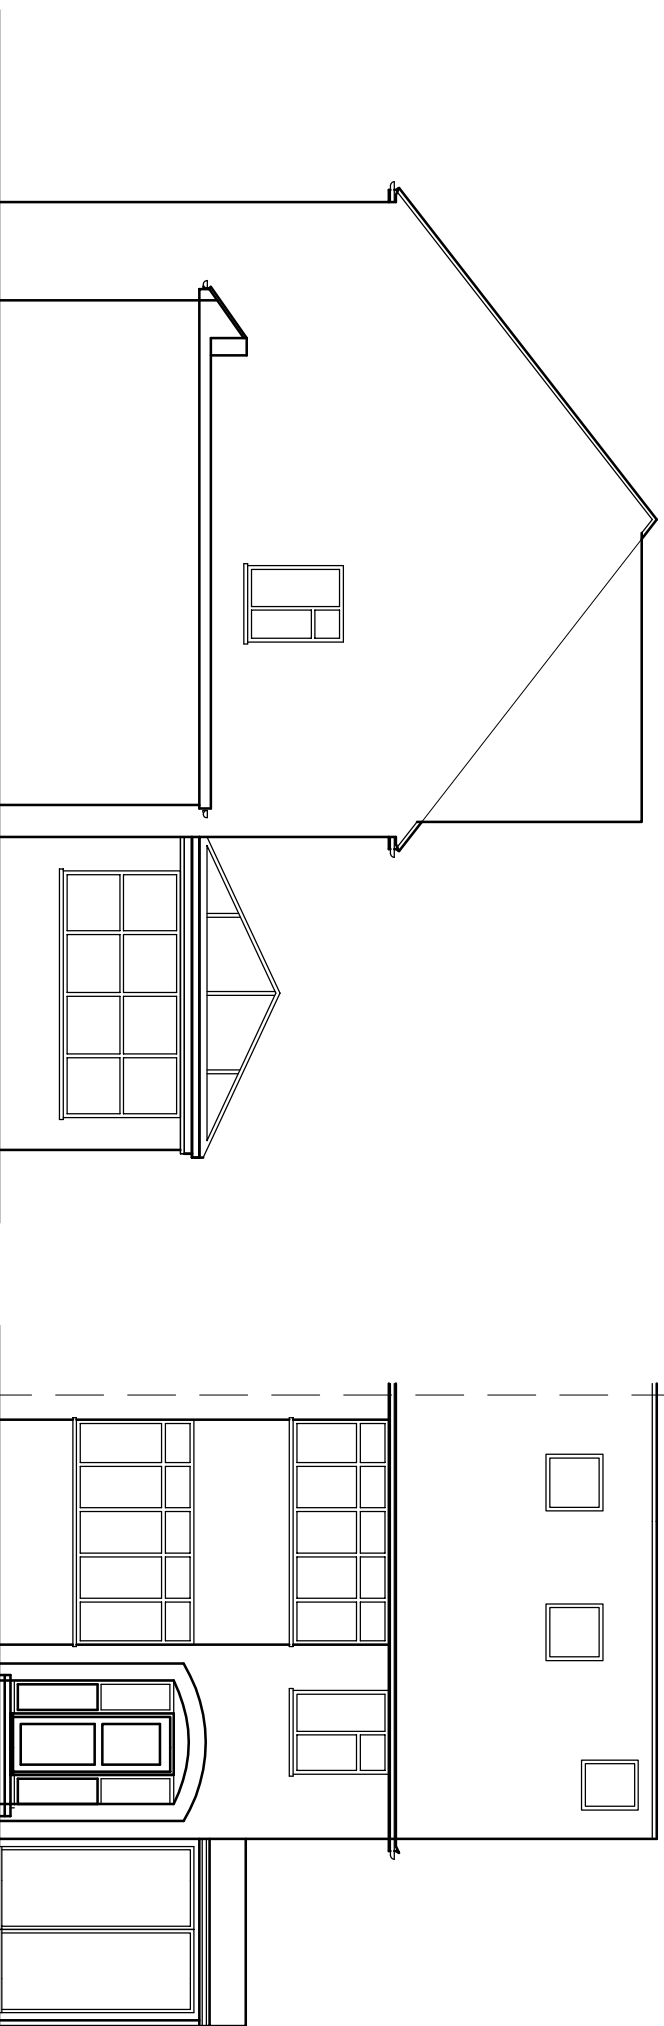

EXISTING SIDE
ELEVATION

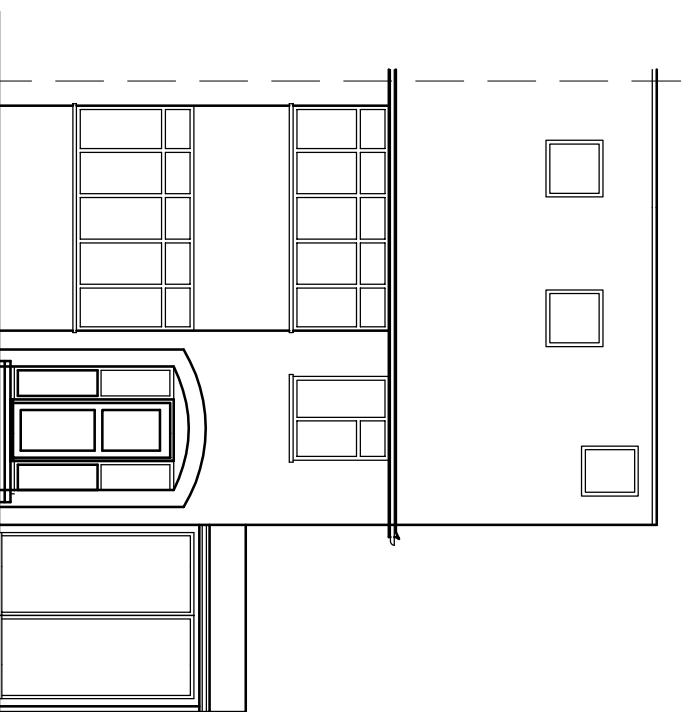

EXISTING FRONT
ELEVATION

EXISTING ELEVATIONS

TITLE

RRS Designs

Architectural & Planning Services

Mobile- 07964326643
Email- amar@rrsdesigns.co.uk
Website- www.rrsdesigns.co.uk

DRAWN

AS

SCALE @ A3

1:100


DATE _____

DEC 25

DRAWING NO.

REV.

AS02825-02

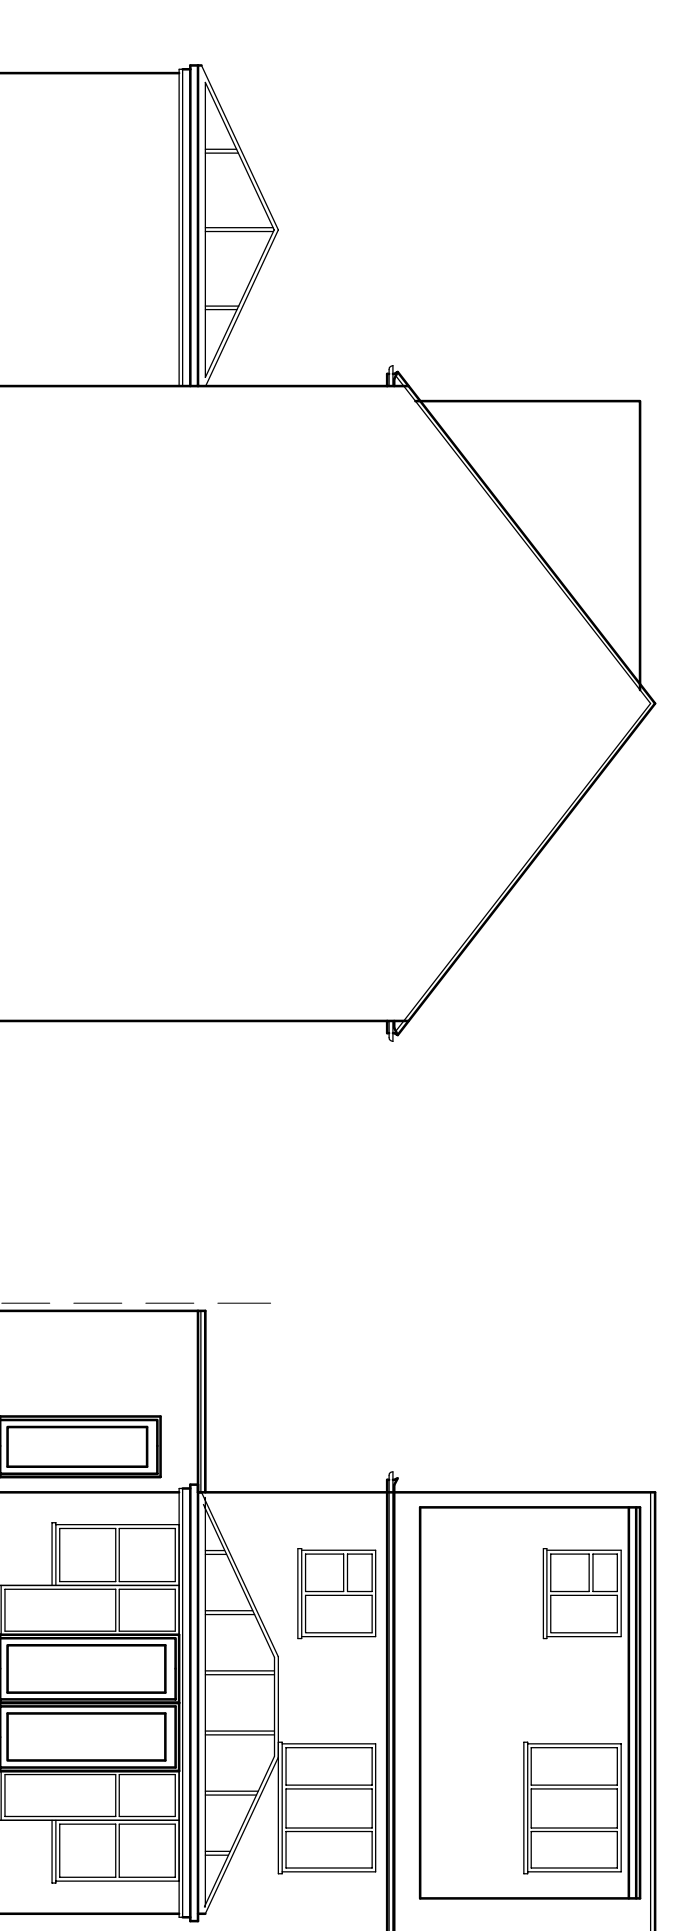

EXISTING SIDE
ELEVATION

EXISTING REAR
ELEVATION