


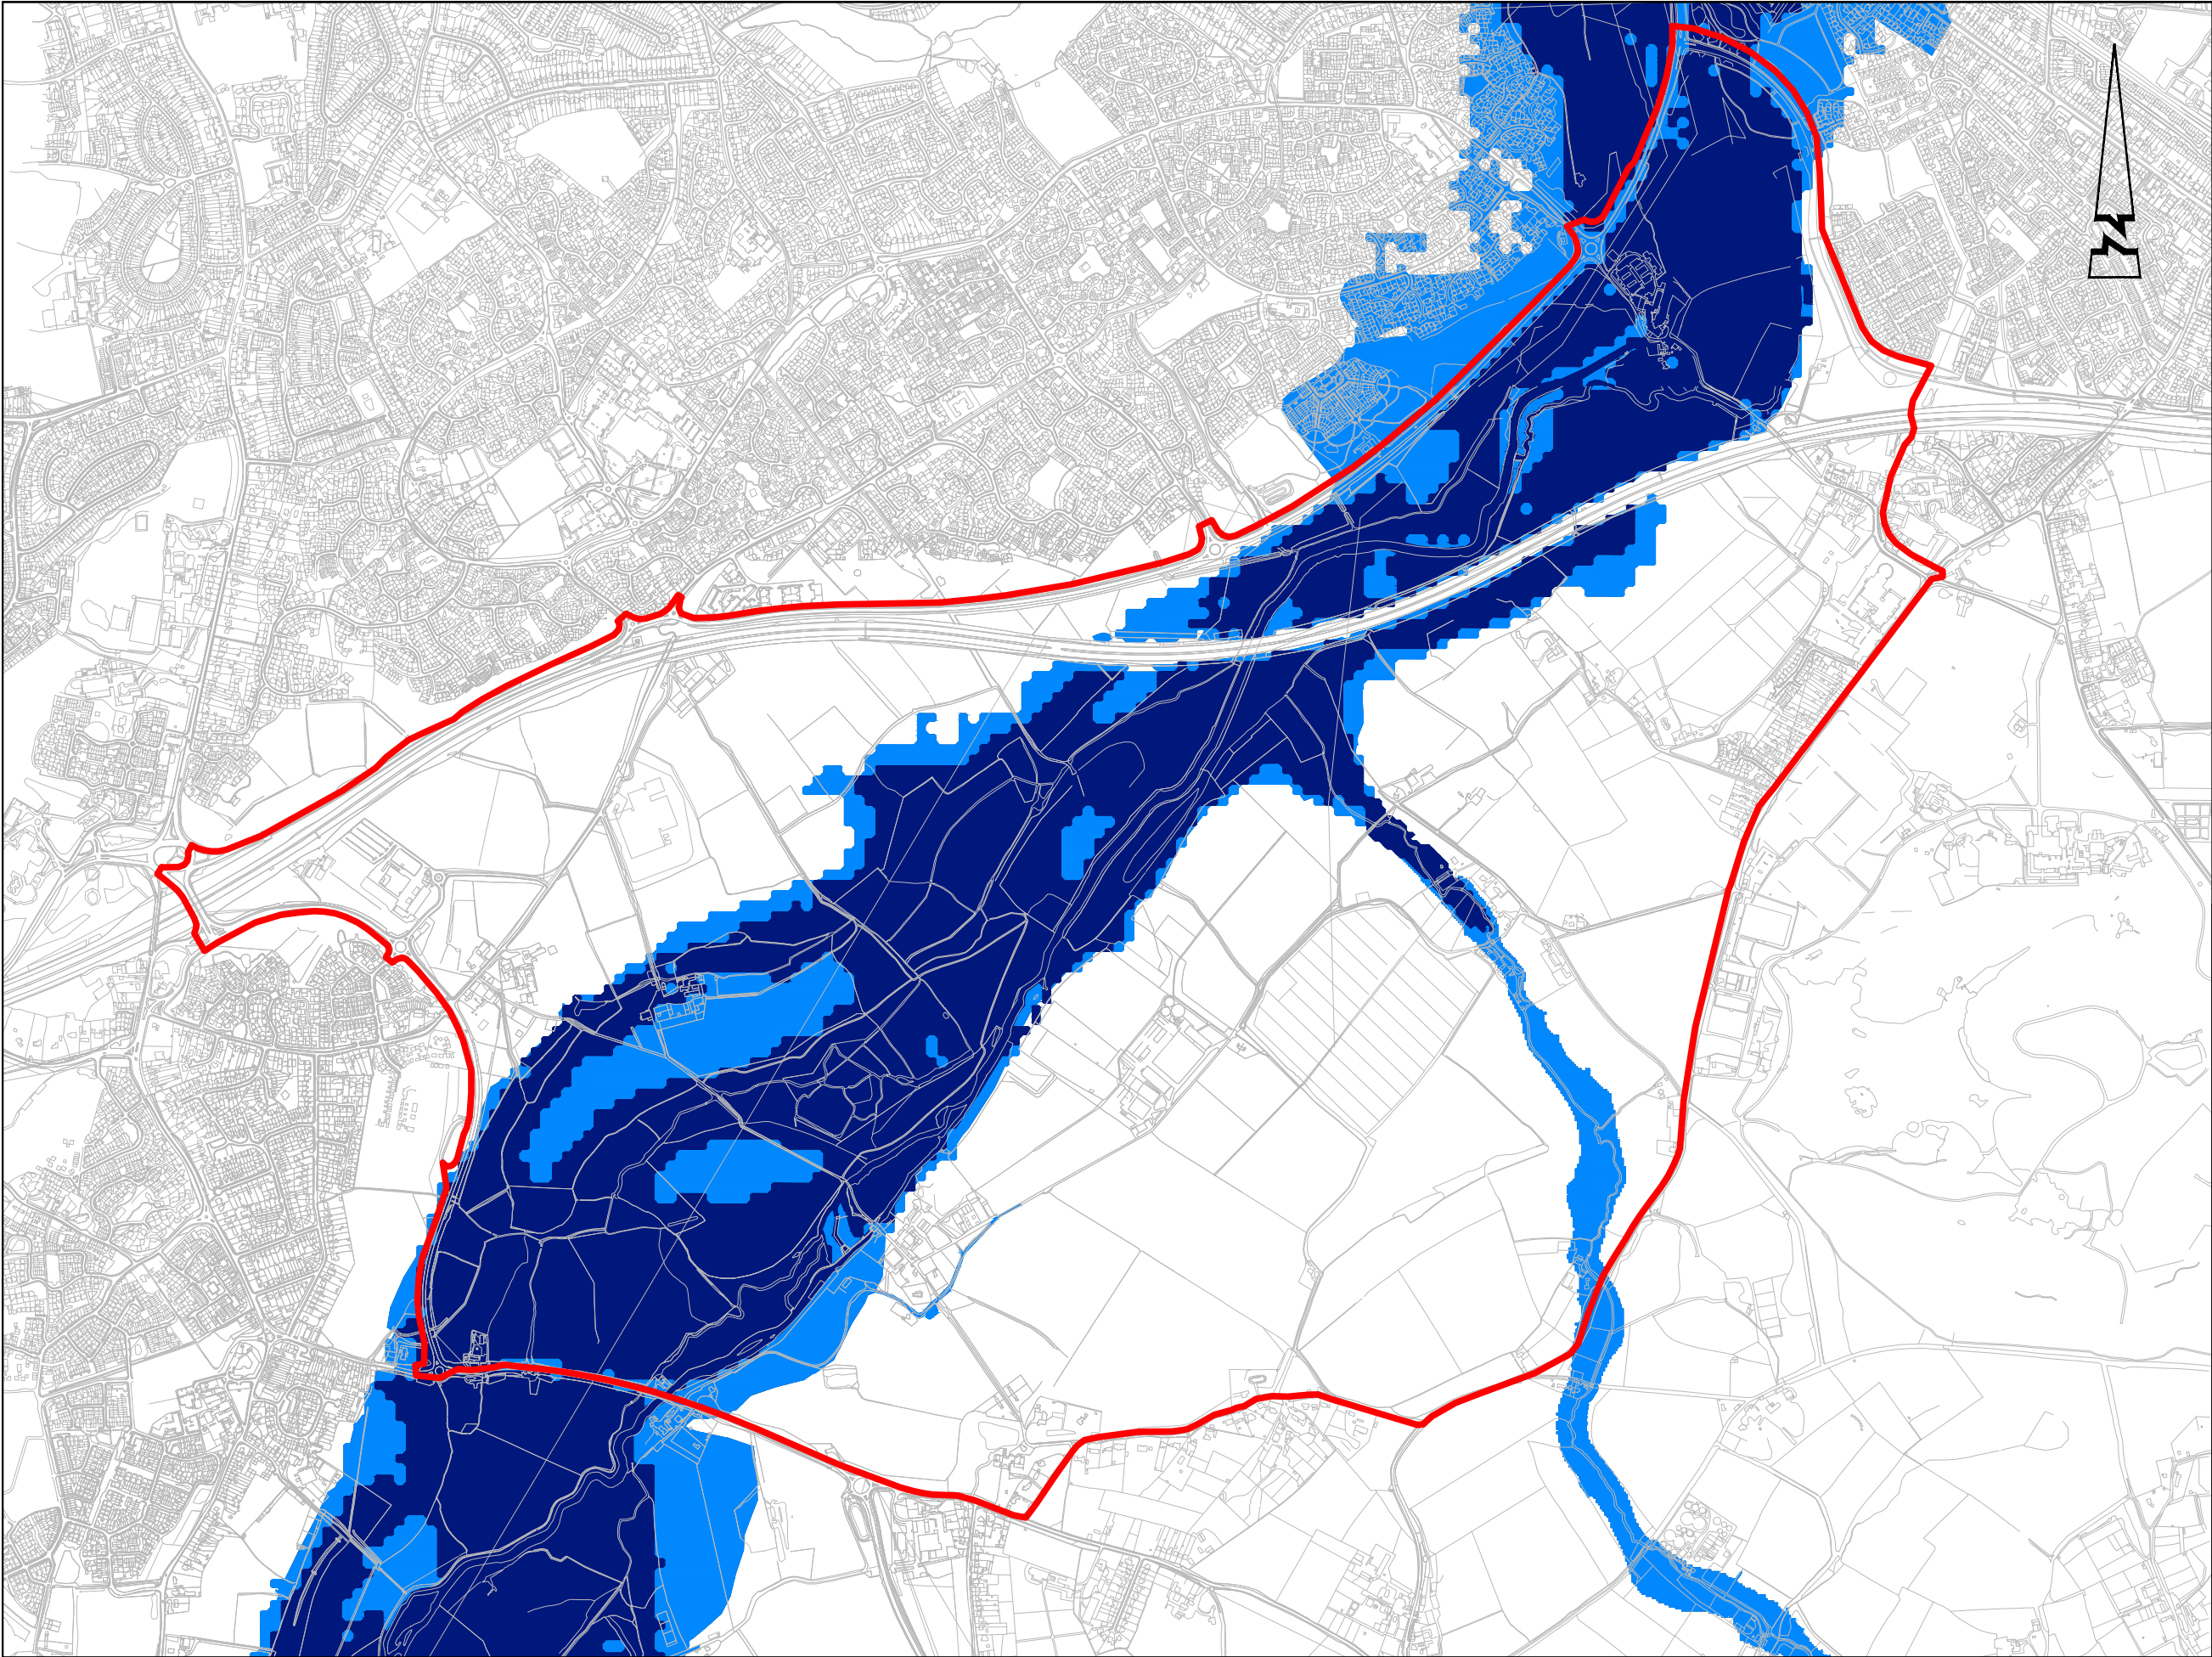

© ABLEY LETCHFORD PARTNERSHIP LTD.
This drawing should not be reproduced without
consent.

KEY:
 Application Boundary

Environment Agency | GOV.UK - Flood Maps for
Planning

 Flood Zone 3
 Flood Zone 2

P2	08.24	UPDATED	LPA	LPA
P1	05.22	FIRST ISSUE	CS	LPA
Rev	Date	Description	Drawn	Checked



3 Tealgate, Charnham Park
Hungerford, Berkshire RG17 0YT
www.alpce.co.uk Tel: 01488 684390

Client
UNIVERSITY OF READING

Project
LODDON GARDEN VILLAGE

Title
**CONSTRAINTS PLAN
FLOOD MAPS FOR
PLANNING**

Status
FOR INFORMATION

Scale NTS @ A3	Date MAY 2022	Drawn CS	Checked LPA
Drawing No FIGURE 14.1			Revision P2