


The use of this data by the recipient acts as an agreement of the following statements. Do not use this data if you do not agree with any of the following statements:-

All drawings are based upon site information supplied by third parties and as such their accuracy cannot be guaranteed. All features are approximate and subject to clarification by a detailed topographical survey, statutory service enquiries and confirmation of the legal boundaries.


The controlled version of this drawing should be viewed in DWG or PDF format not DWS or other formats. All prints of this drawing must be made in full colour.

Use figured dimensions in all cases. Check all dimensions on site. Report any discrepancies in writing to CBL Consultants before proceeding.

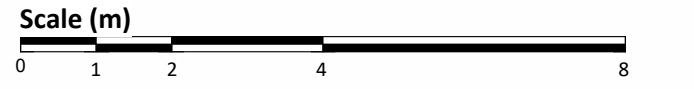


Elevation 1 - a Existing

1 : 100

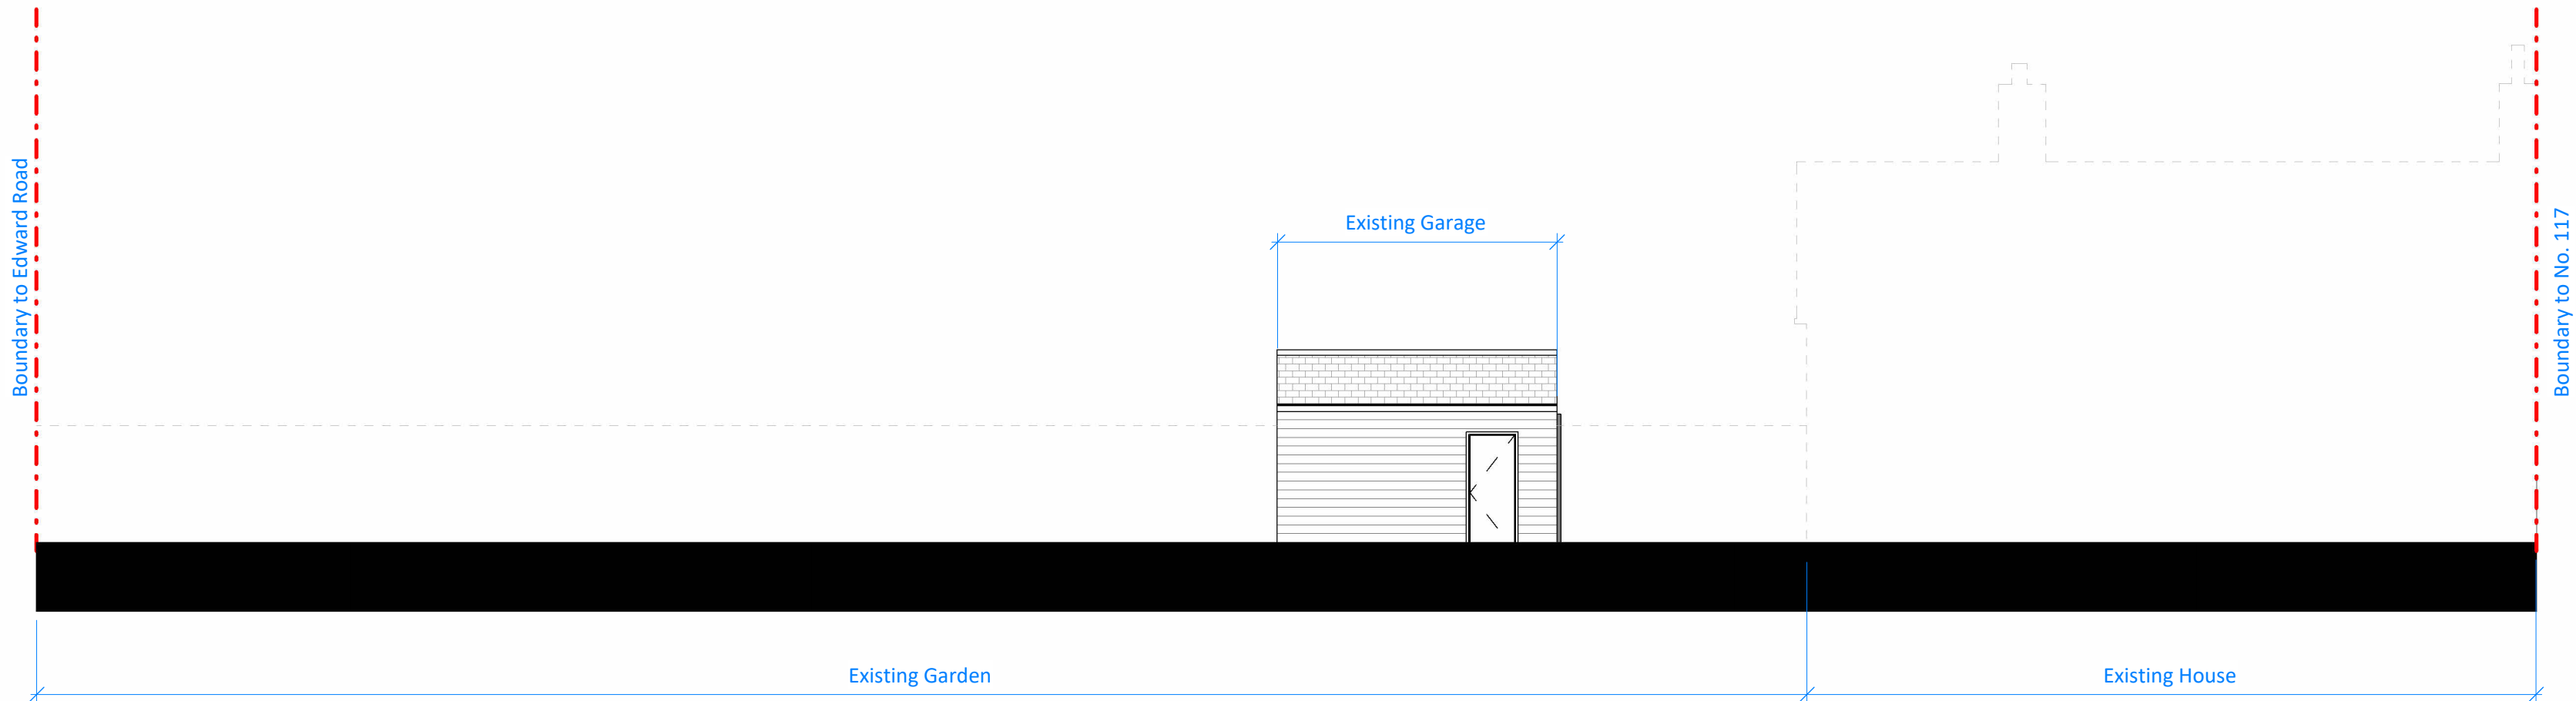


Elevation 3 - a Existing

1 : 100

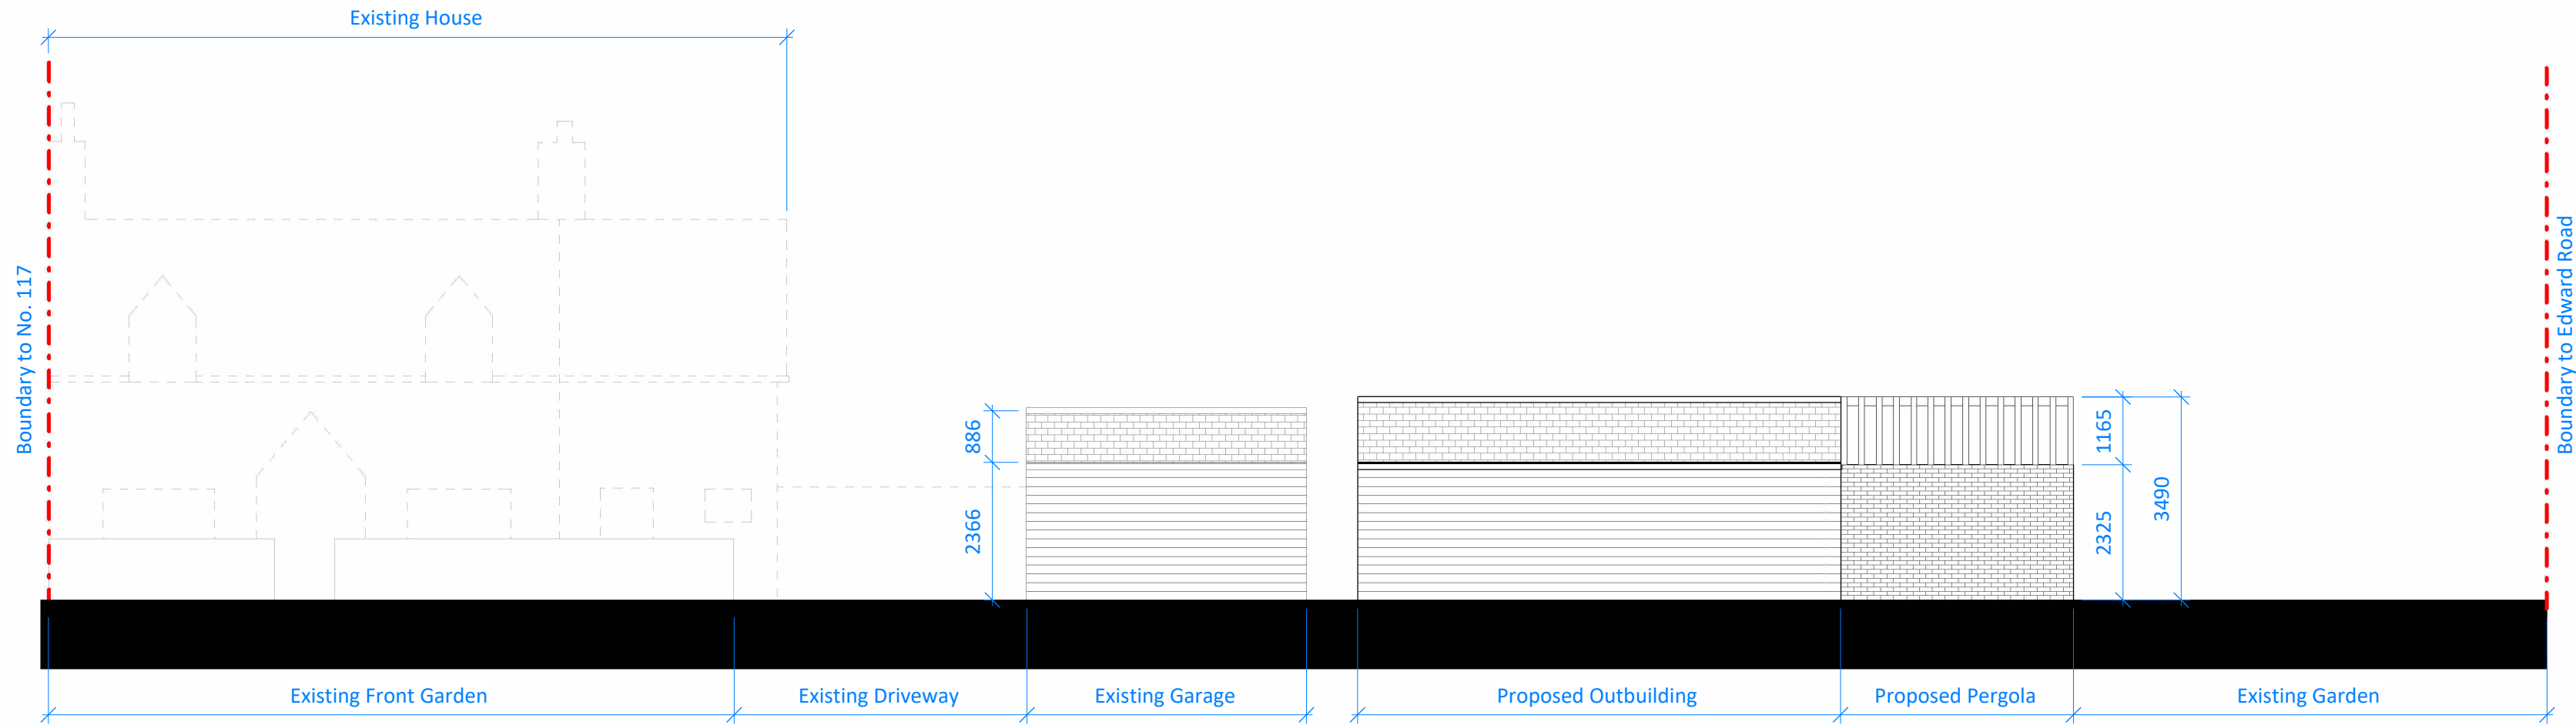


Elevation 1 - a Proposed

1 : 100

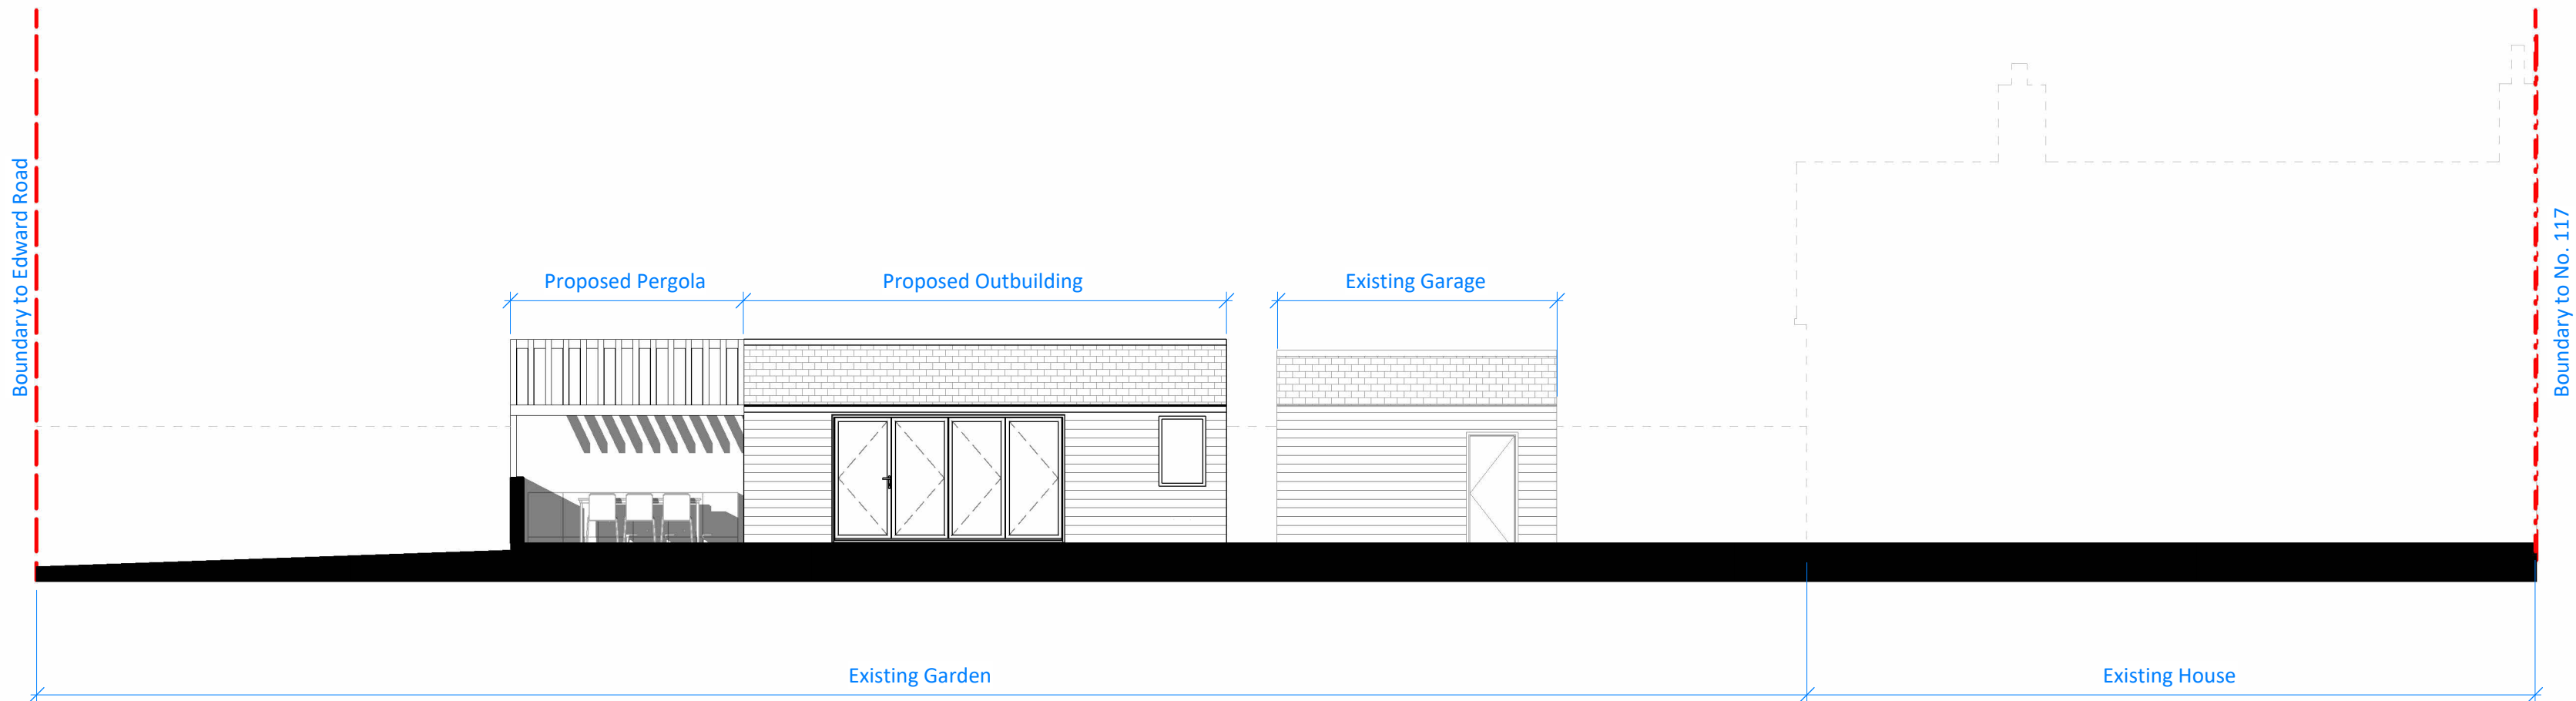


Elevation 3 - a Proposed

1 : 100

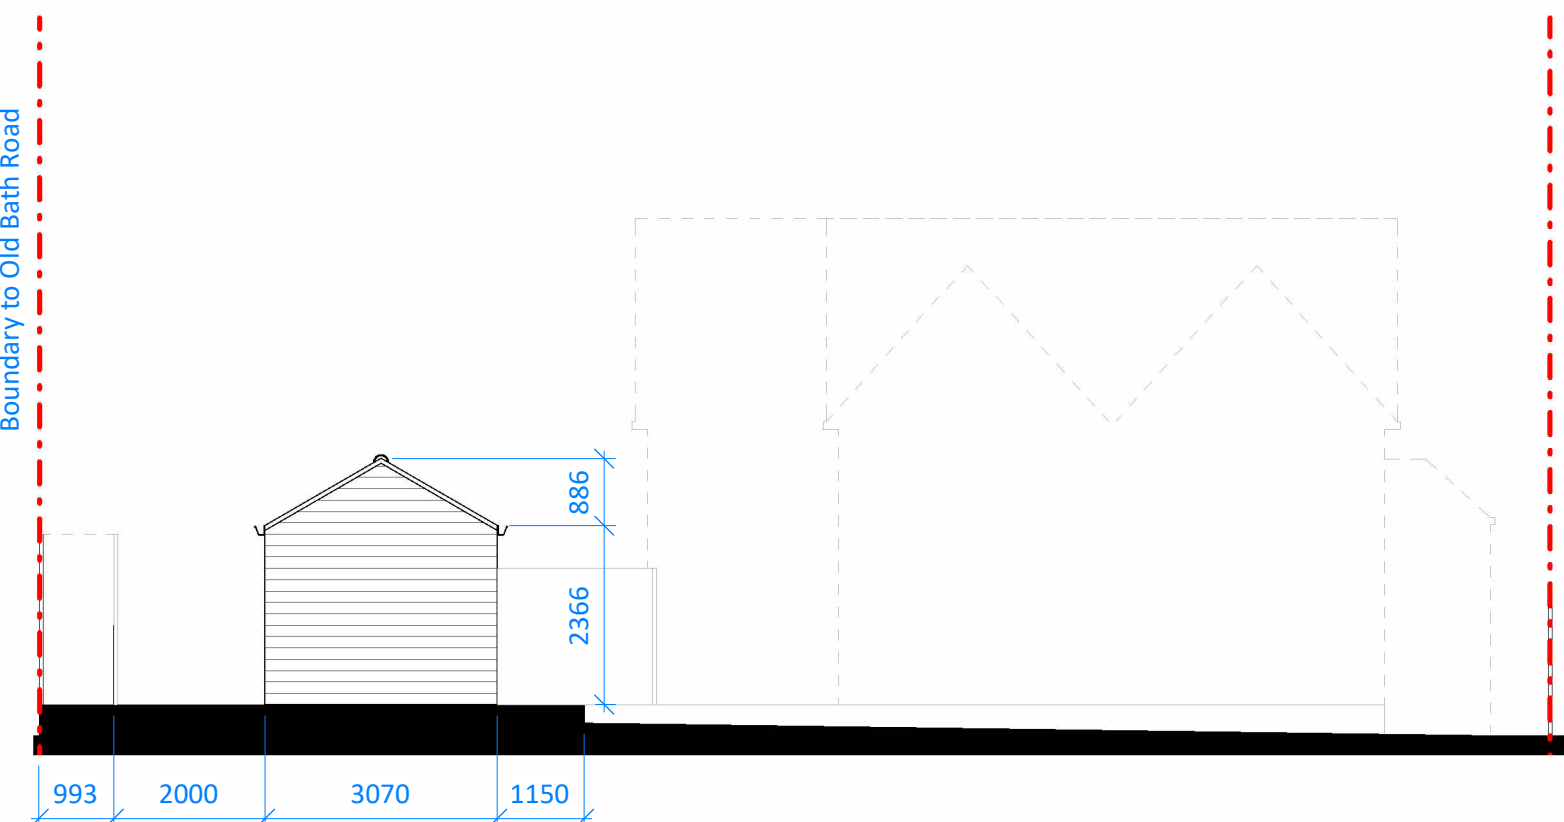


Elevation 2 - a Existing

1 : 100

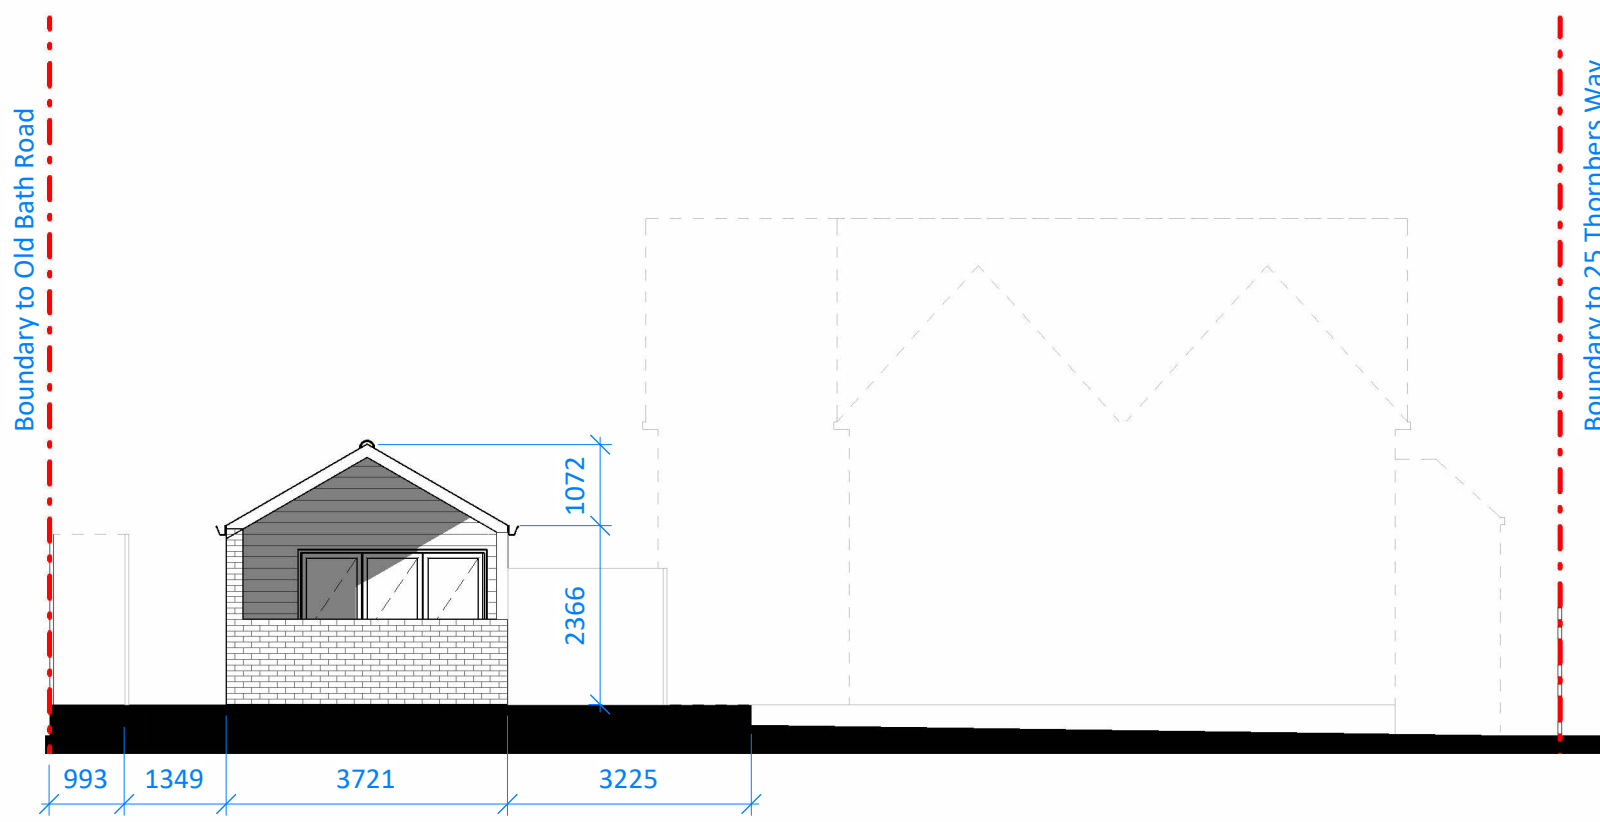


Elevation 2 - a Proposed

1 : 100

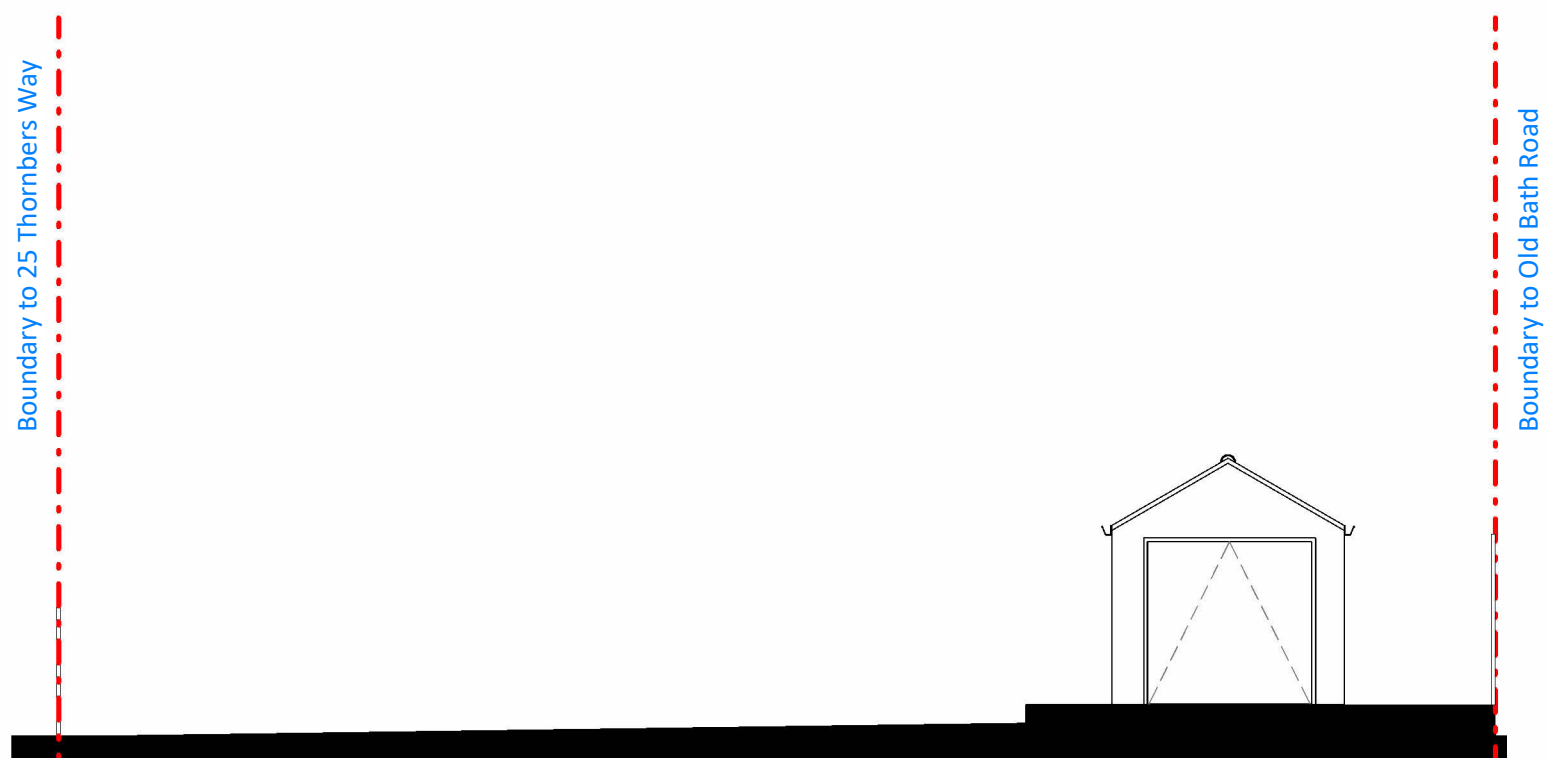

Elevation 4 - a Existing

1 : 100

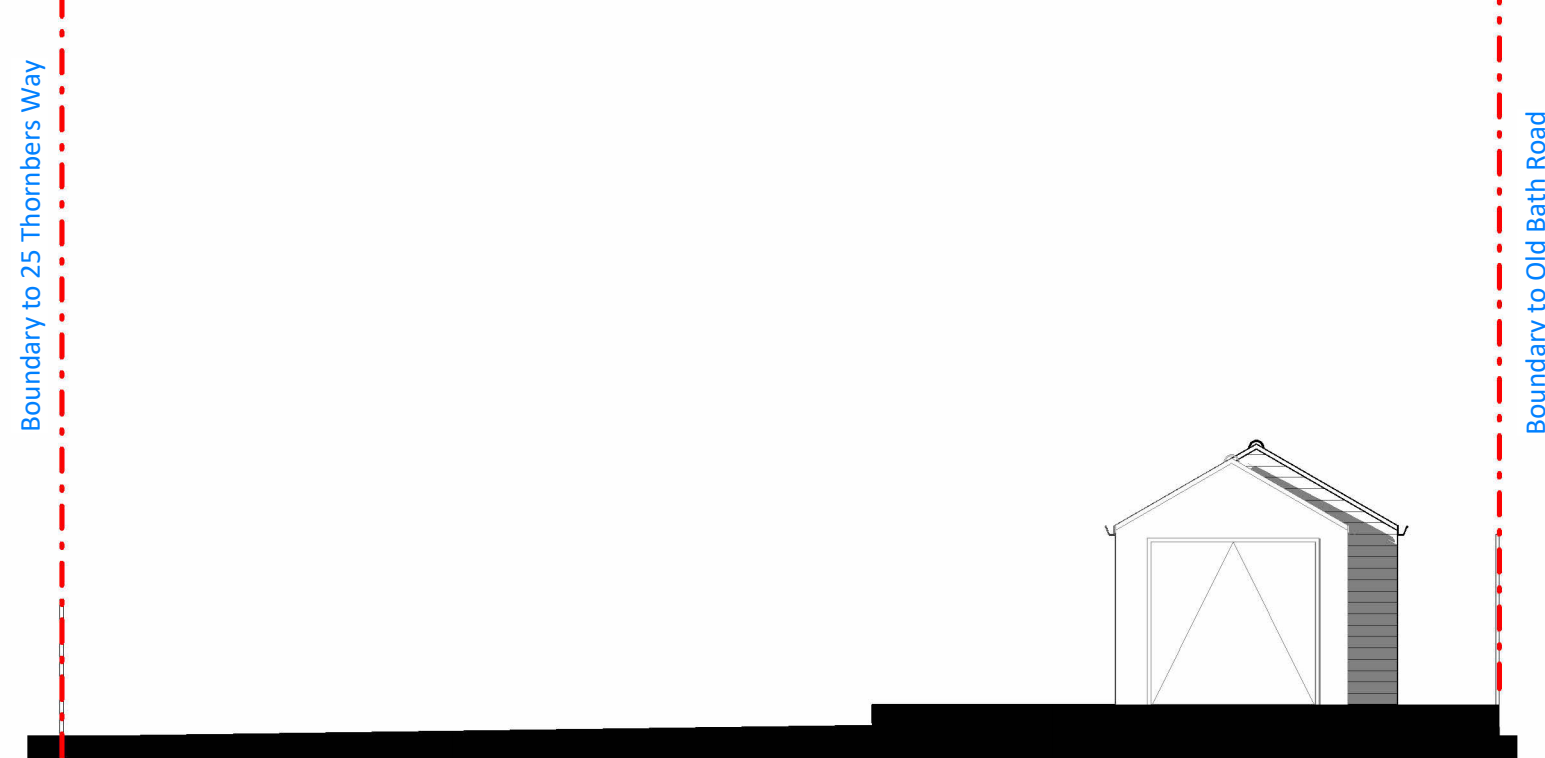

Elevation 4 - a Proposed

1 : 100

Amendment
Purpose of Issue
Planning
Project
J. Shah
119 Old Bath Road, RG10 9QN
Outbuilding
Drawing
GA Elevations

Drawing No.
Project ID
OBR1
CBL5 - 00 - ZZ - DR - A - 3601
CBL5 Project No.
D_0001-
Scale of A2
1 : 100
Drawn By
AS
Status
S4
Revision
P01

info@cblsconsultants.co.uk
www.cblsconsultants.co.uk

