




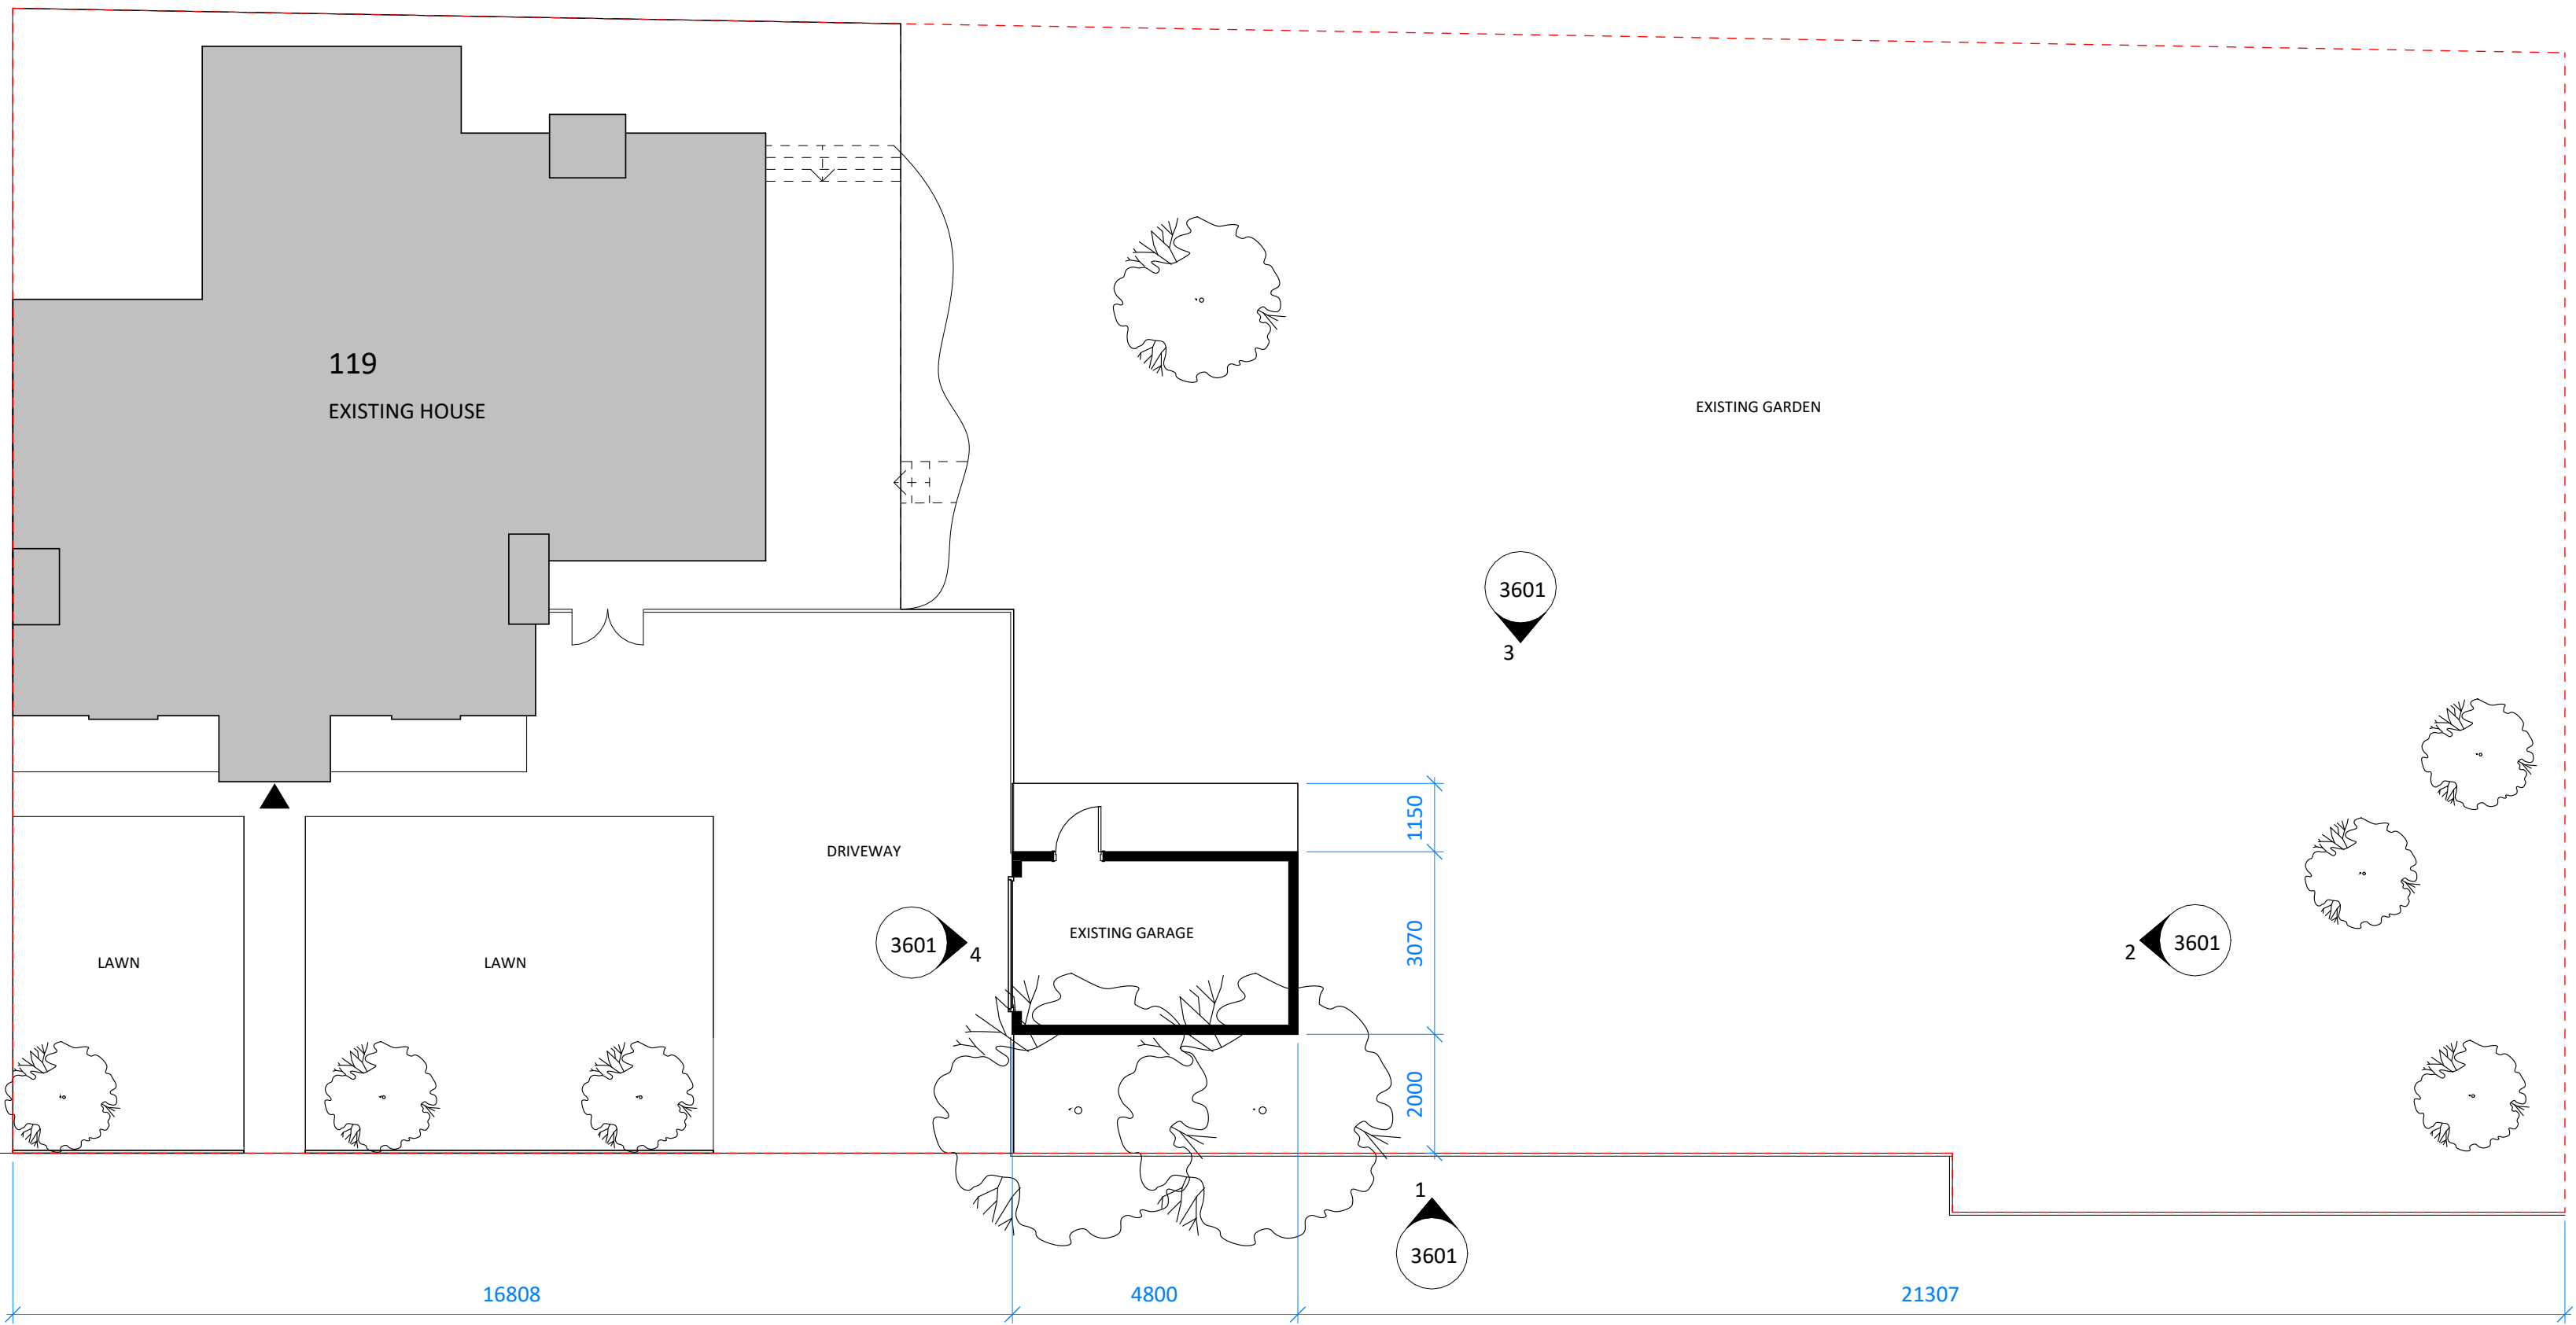


Existing Level 00 GA Plan
1 : 100

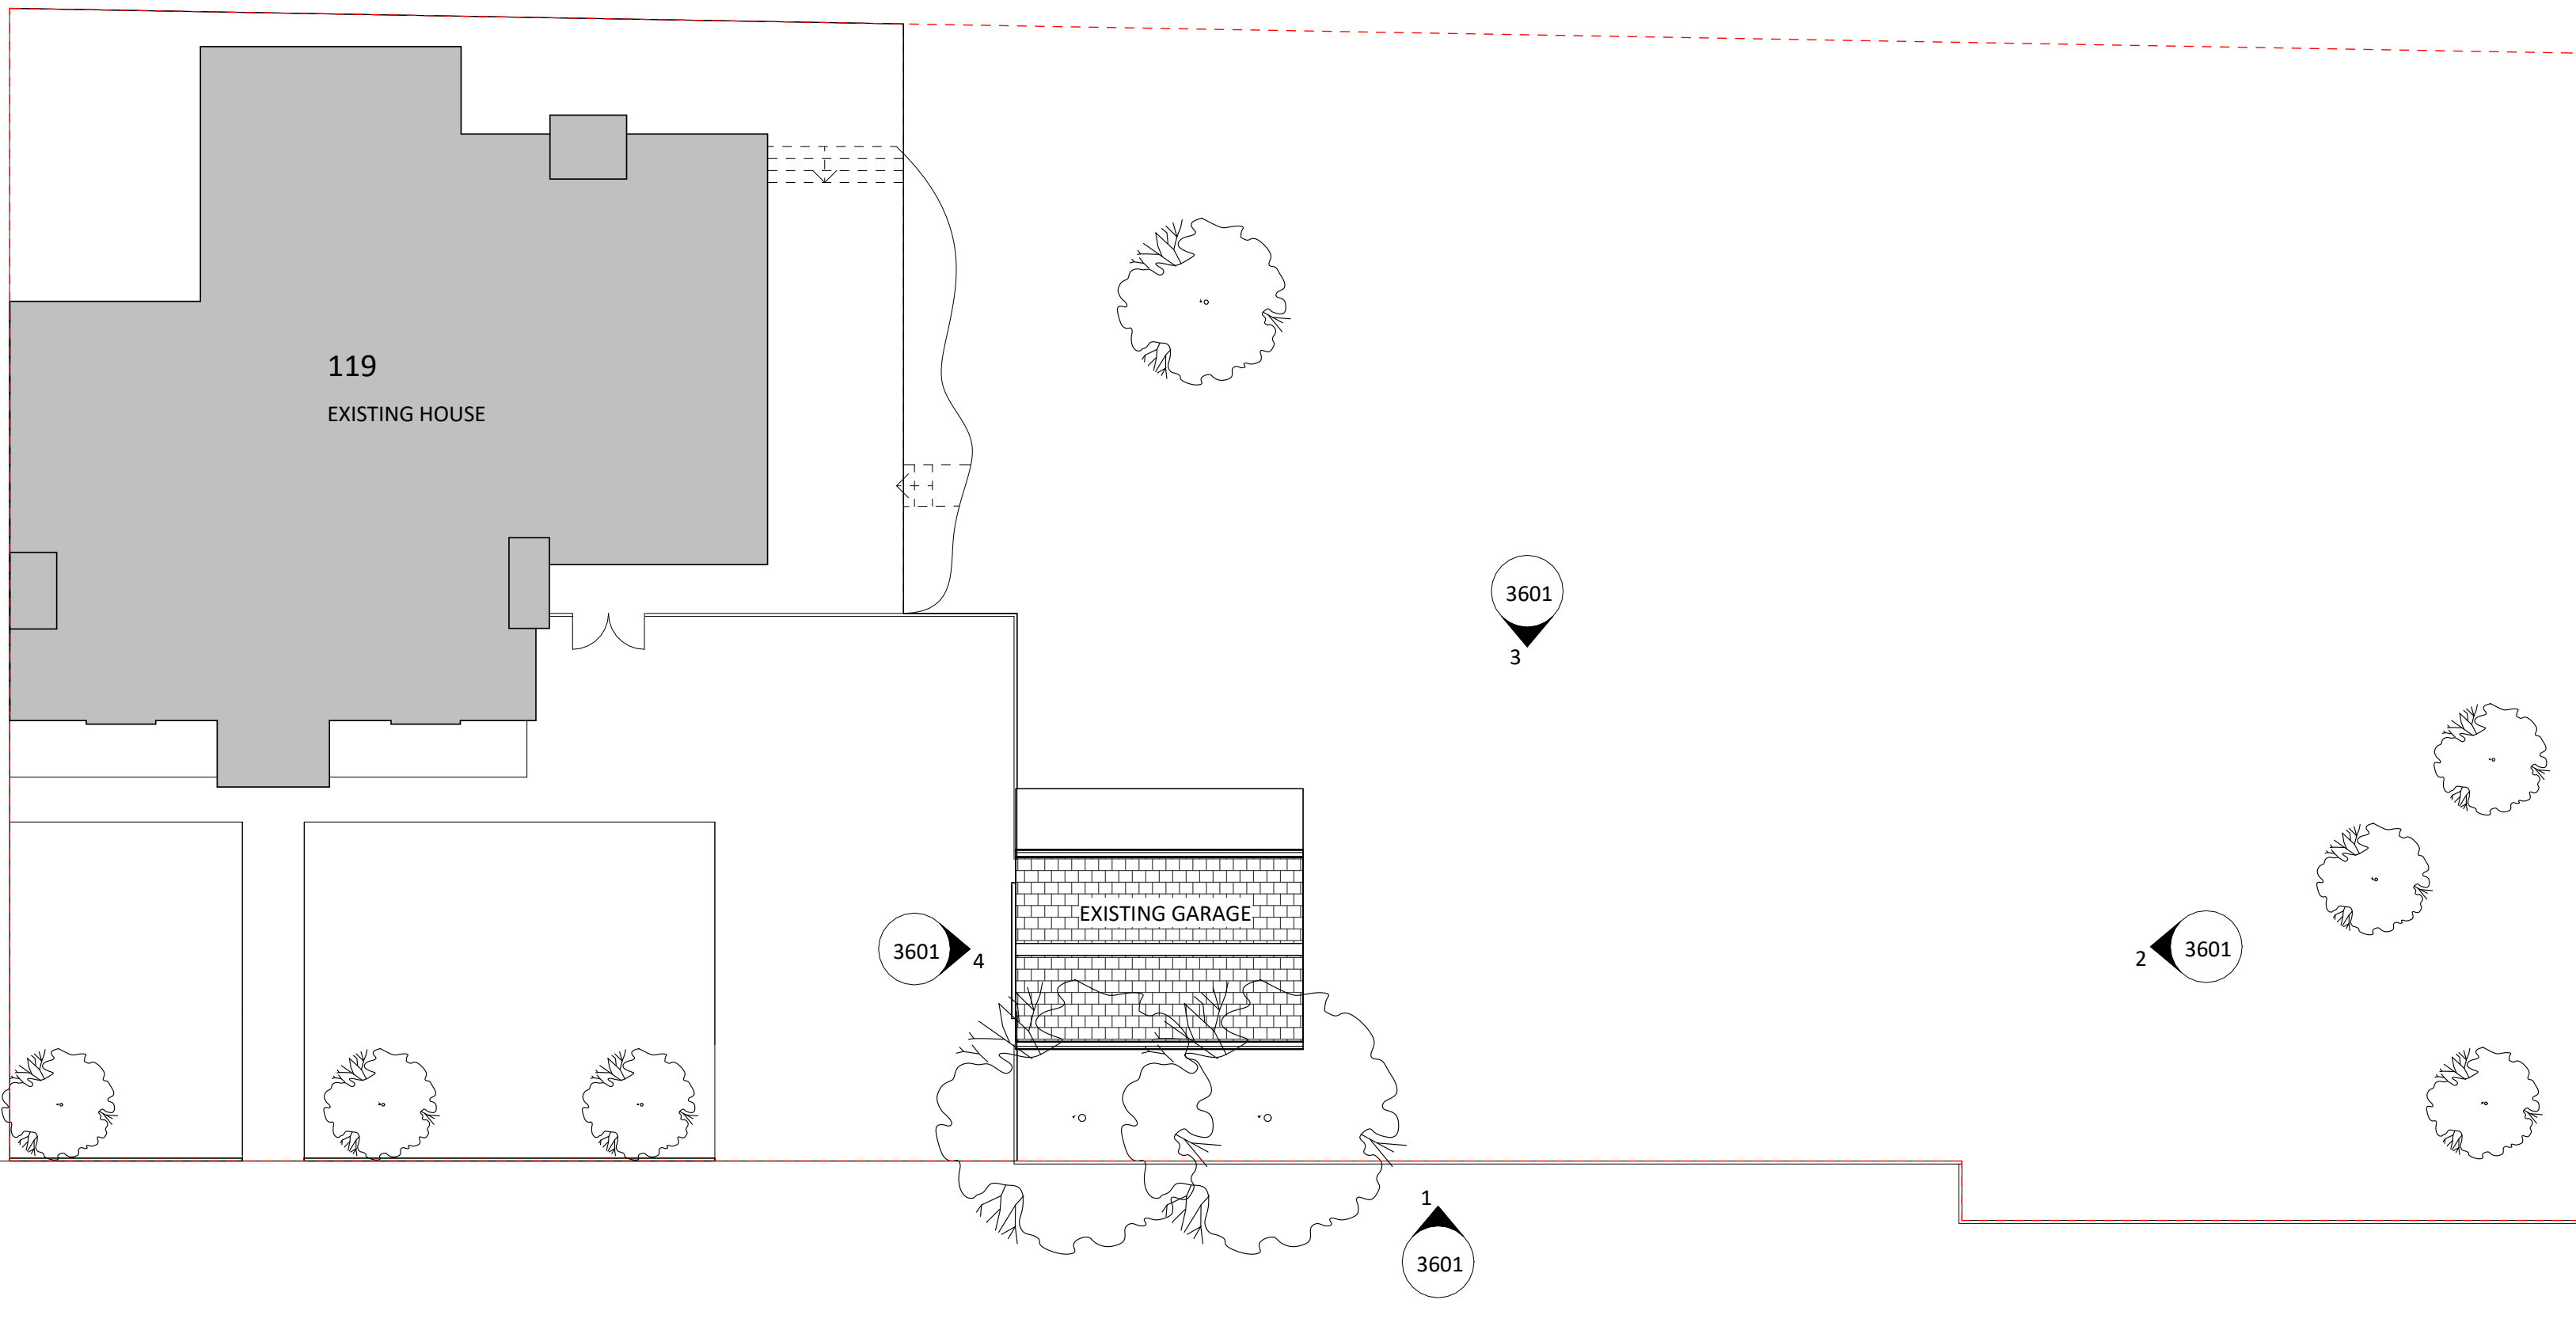

Existing Roof GA Plan
1 : 100

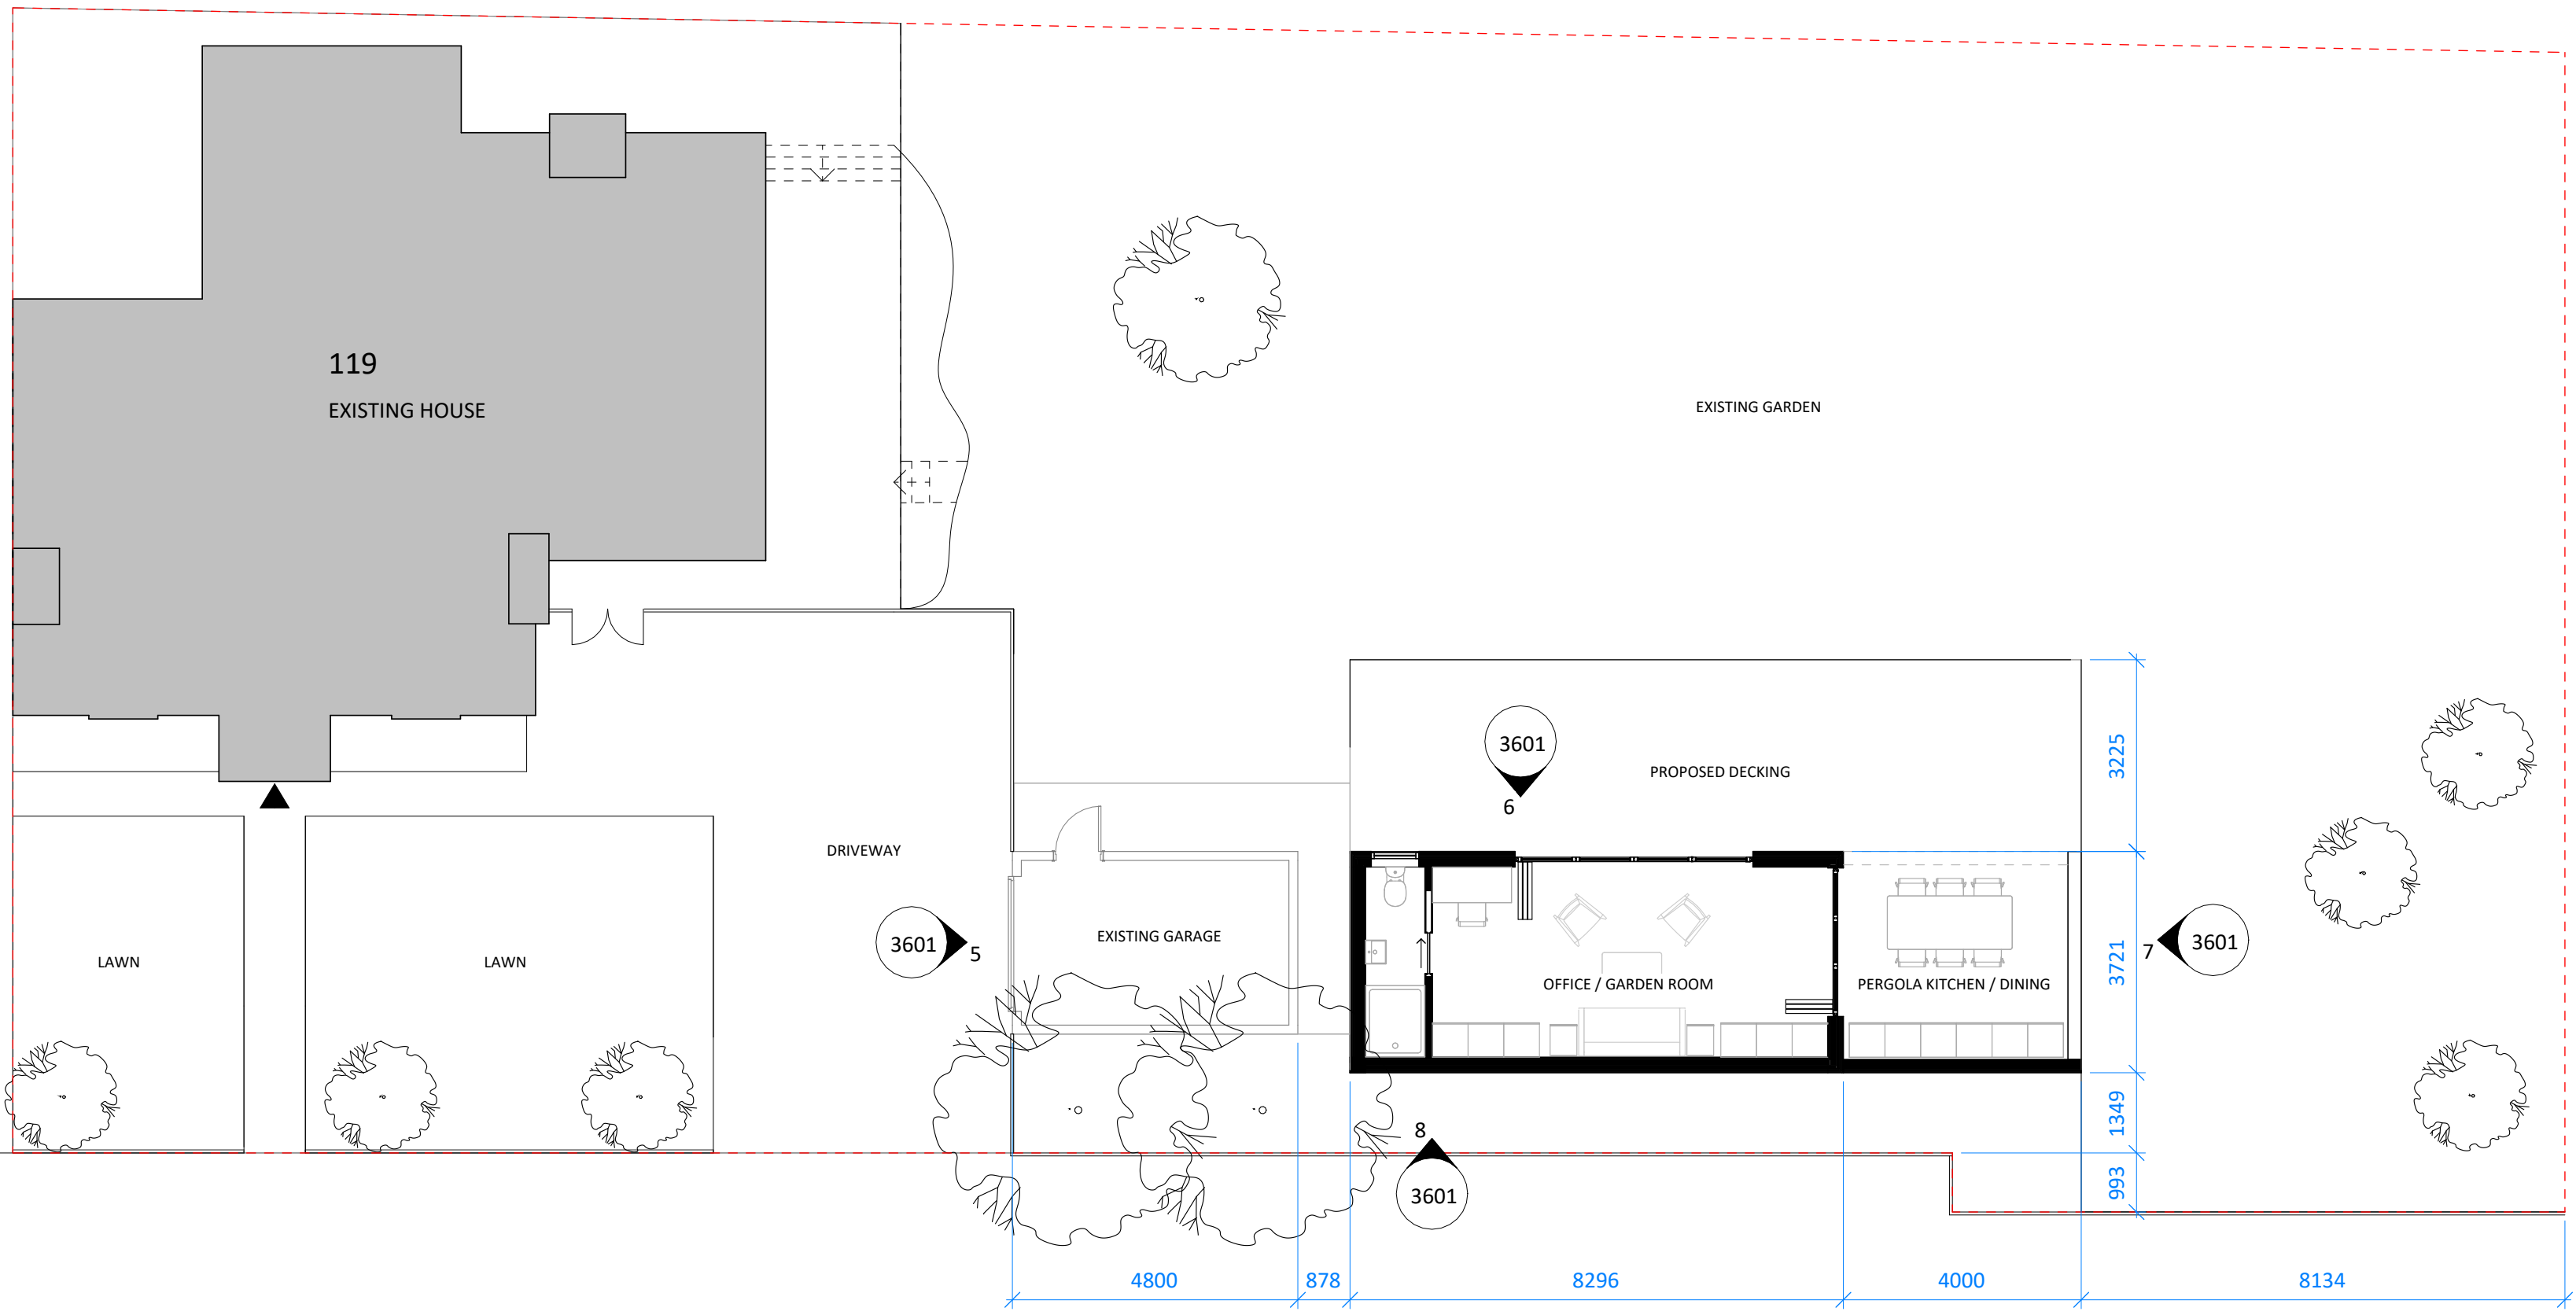

Proposed Level 00 GA Plan
1 : 100

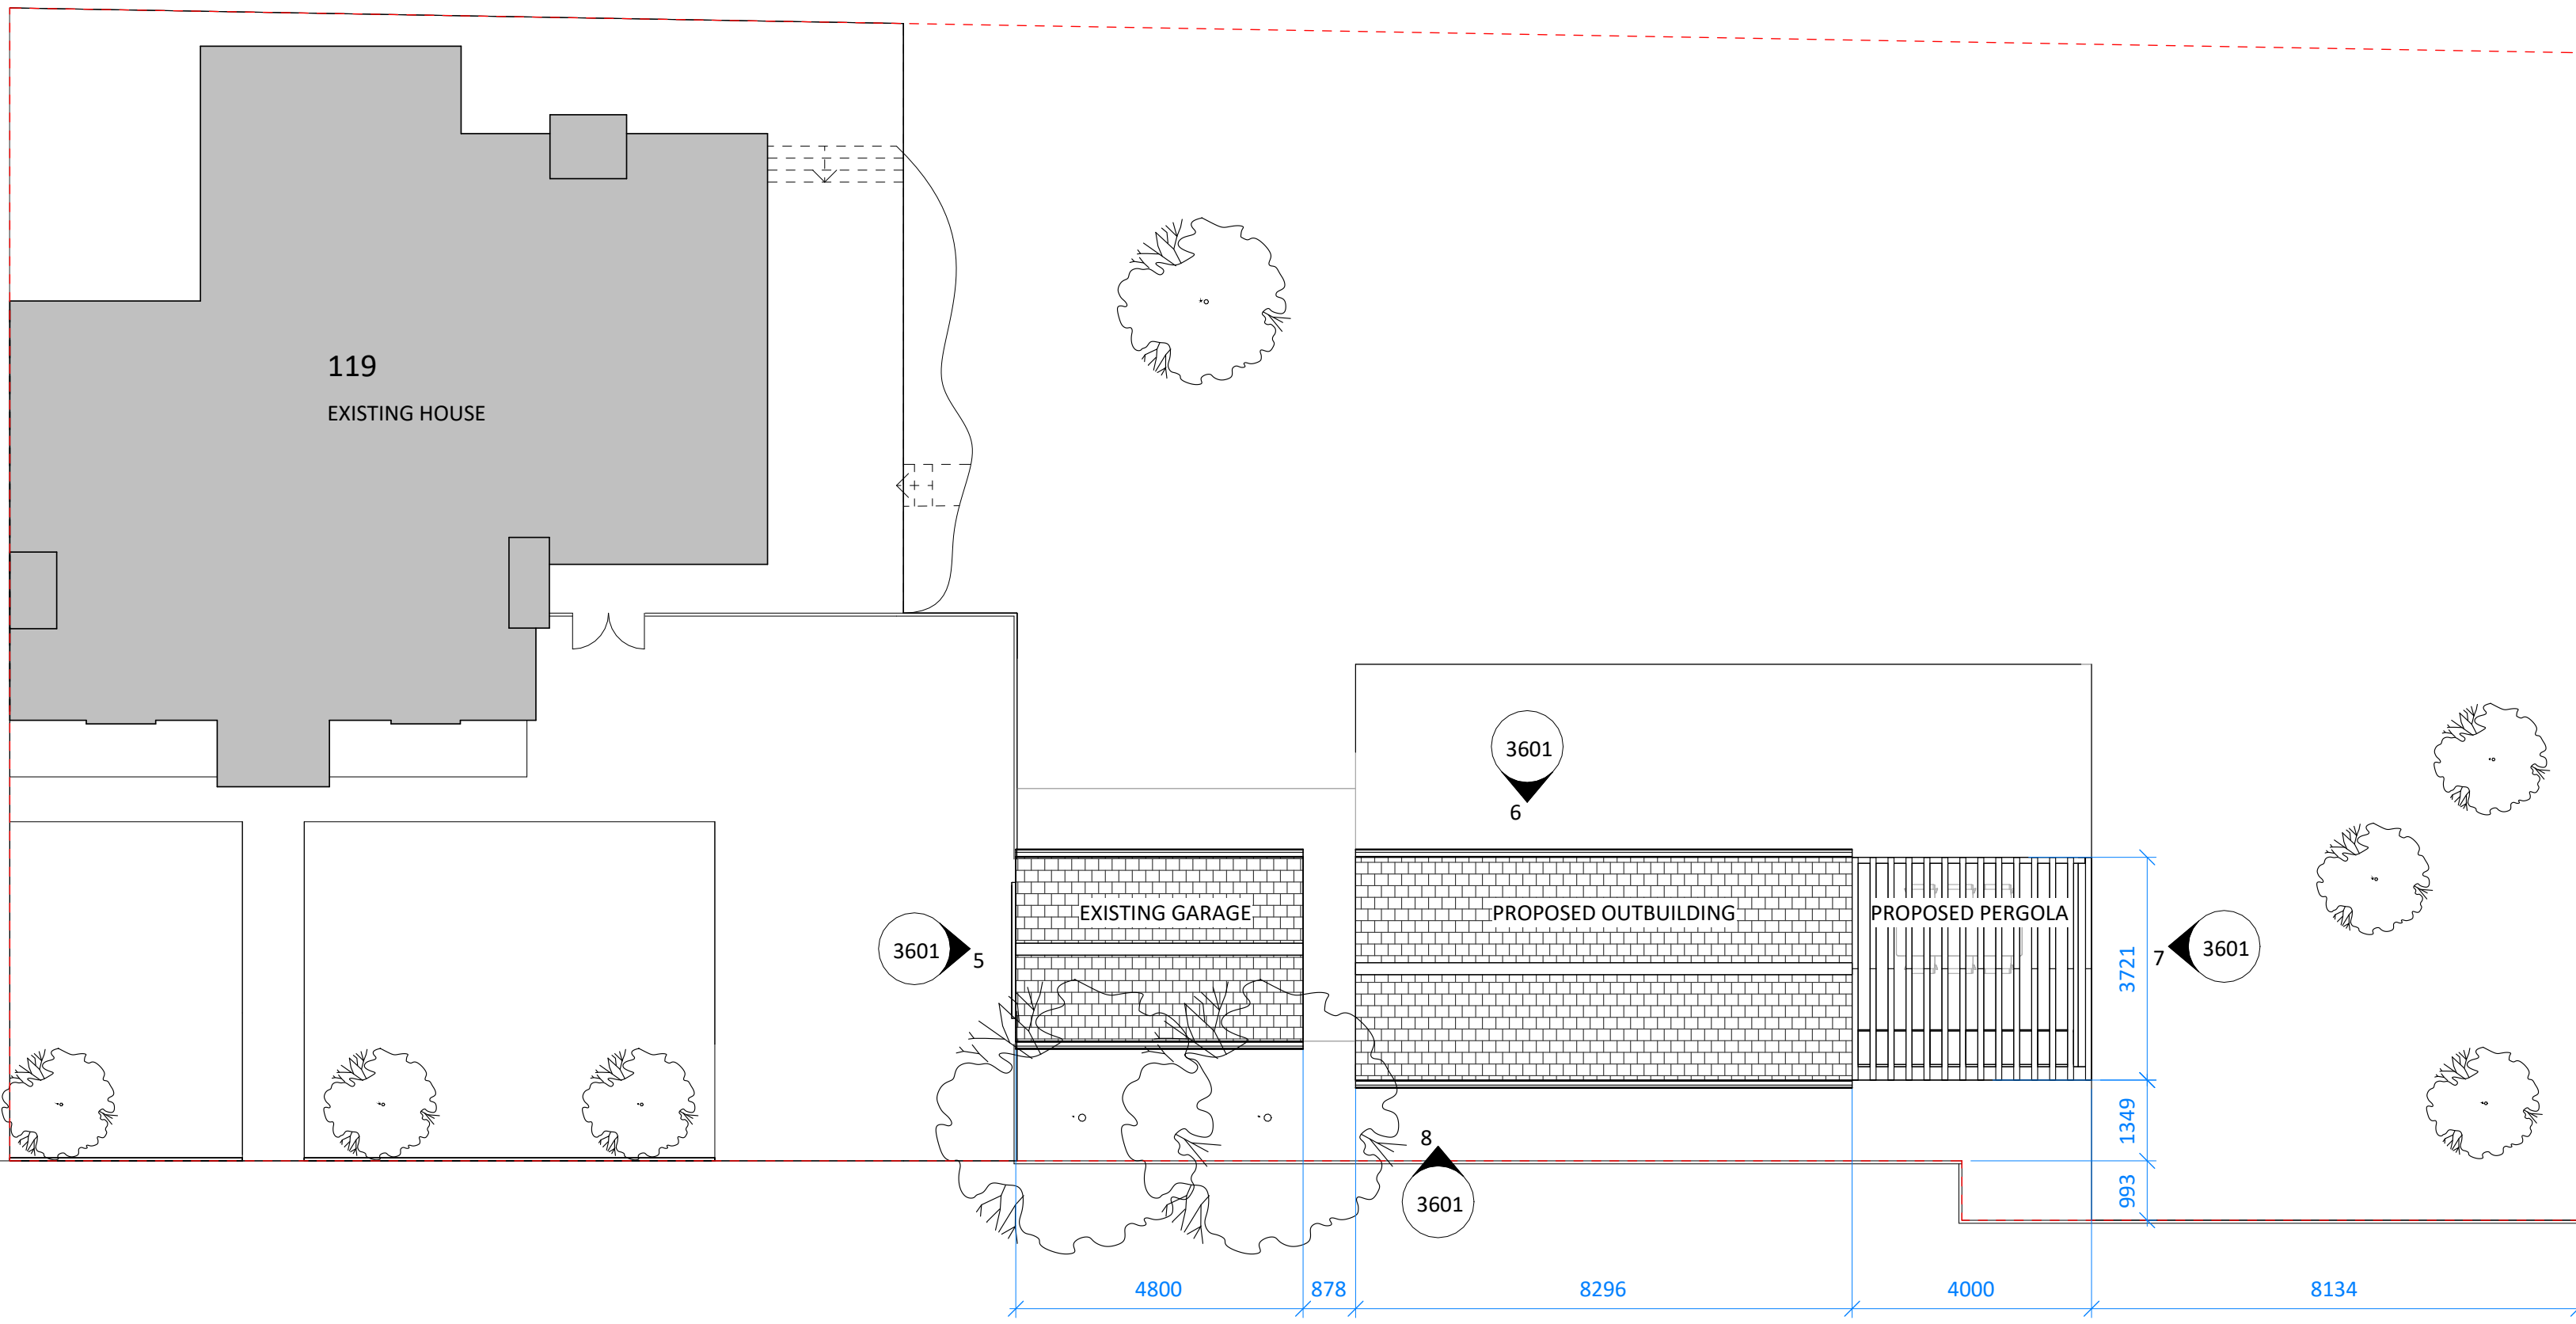

Proposed Roof GA Plan
1 : 100