



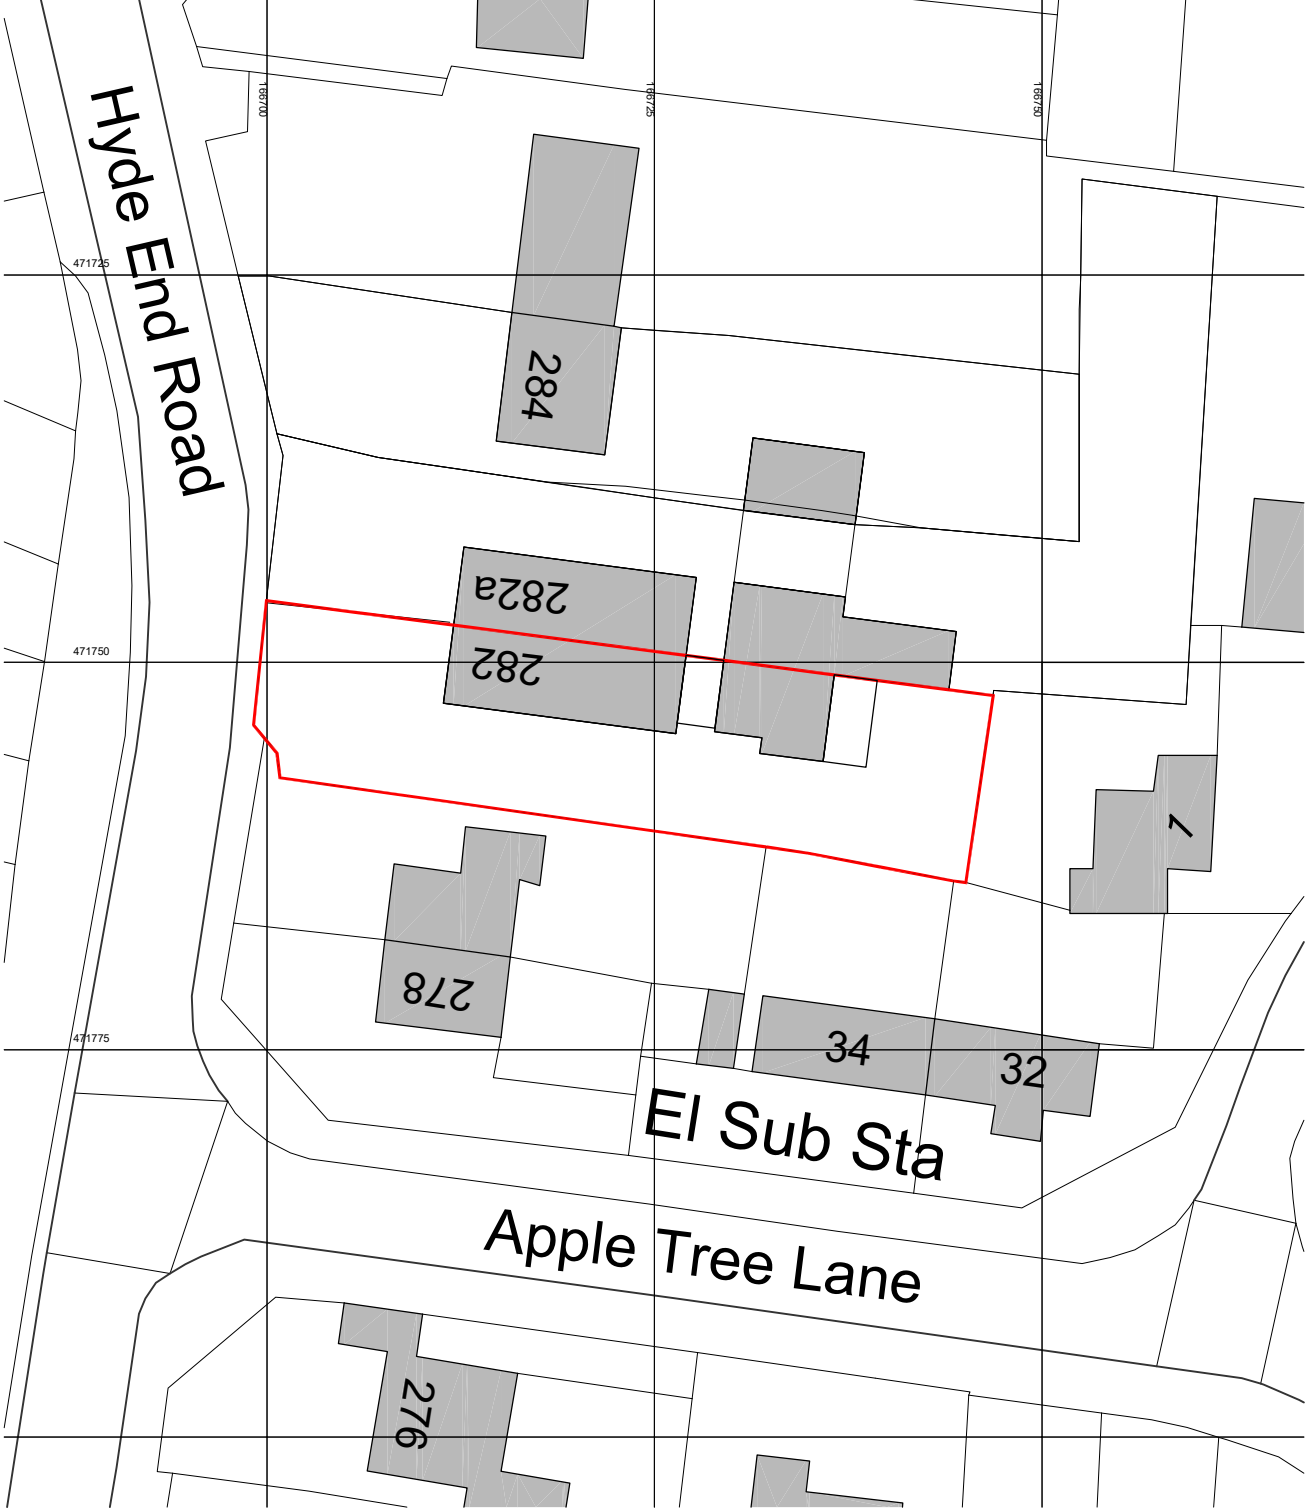



BLOCK PLAN - As Consented Scale 1:500

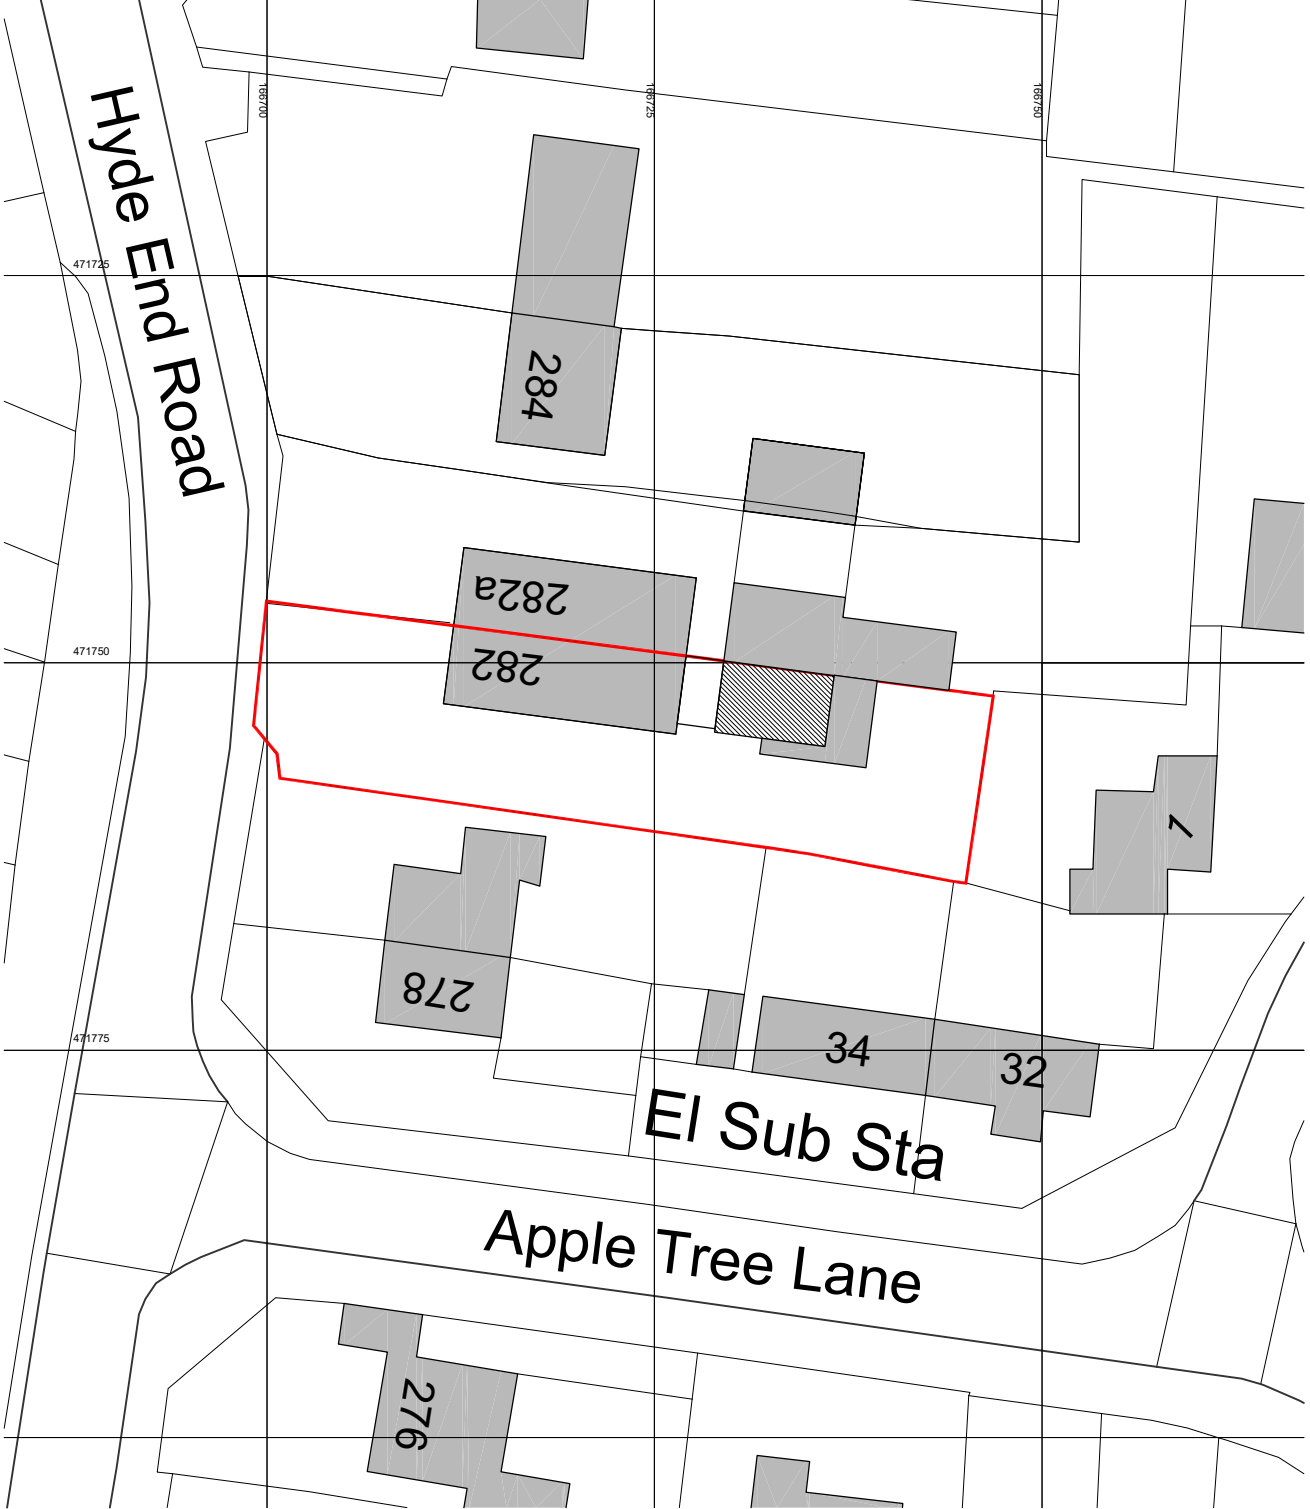

BLOCK PLAN - As Proposed Scale 1:500



Ordnance Survey, (c) Crown Copyright 2019. All rights reserved. Licence number 100022432
ORDNANCE SURVEY - As Existing Scale 1:1250

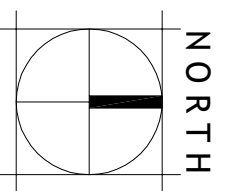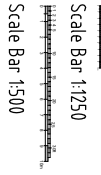

PLANNING SUBMISSION	
Rev	Date
DESCRIPTIONS AND ALTERATIONS	
282, Hyde End Road, Spencer's Wood, Reading, Berkshire RG7 1DN for Mr & Mrs C. Naim	
DRAWING TITLE	
EXISTING and PROPOSED: BLOCK PLANS	
INC. ORDNANCE SURVEY (As Existing)	
DAVID HOLTHAM	DATE
Architect	April 2026
SCALE	DRWG. NO.
Verifies @ A3	2023/3004
	REVISION