
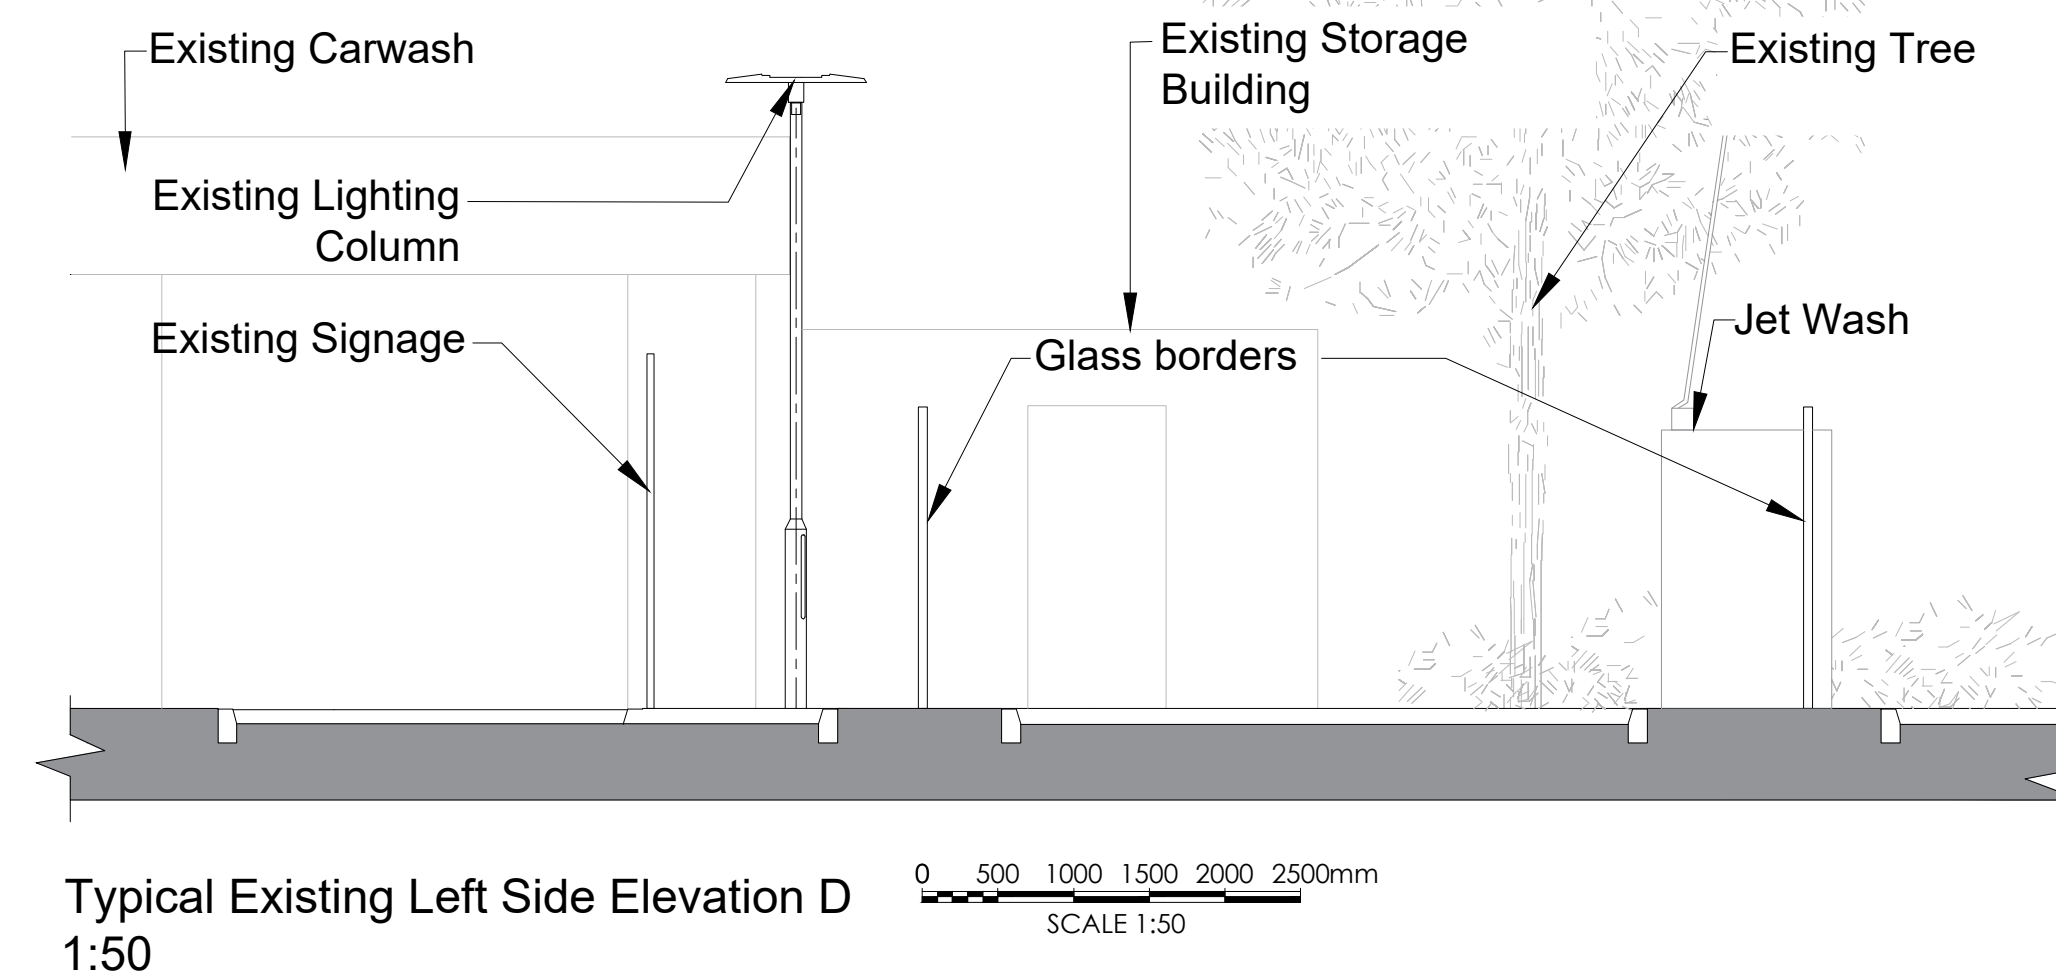
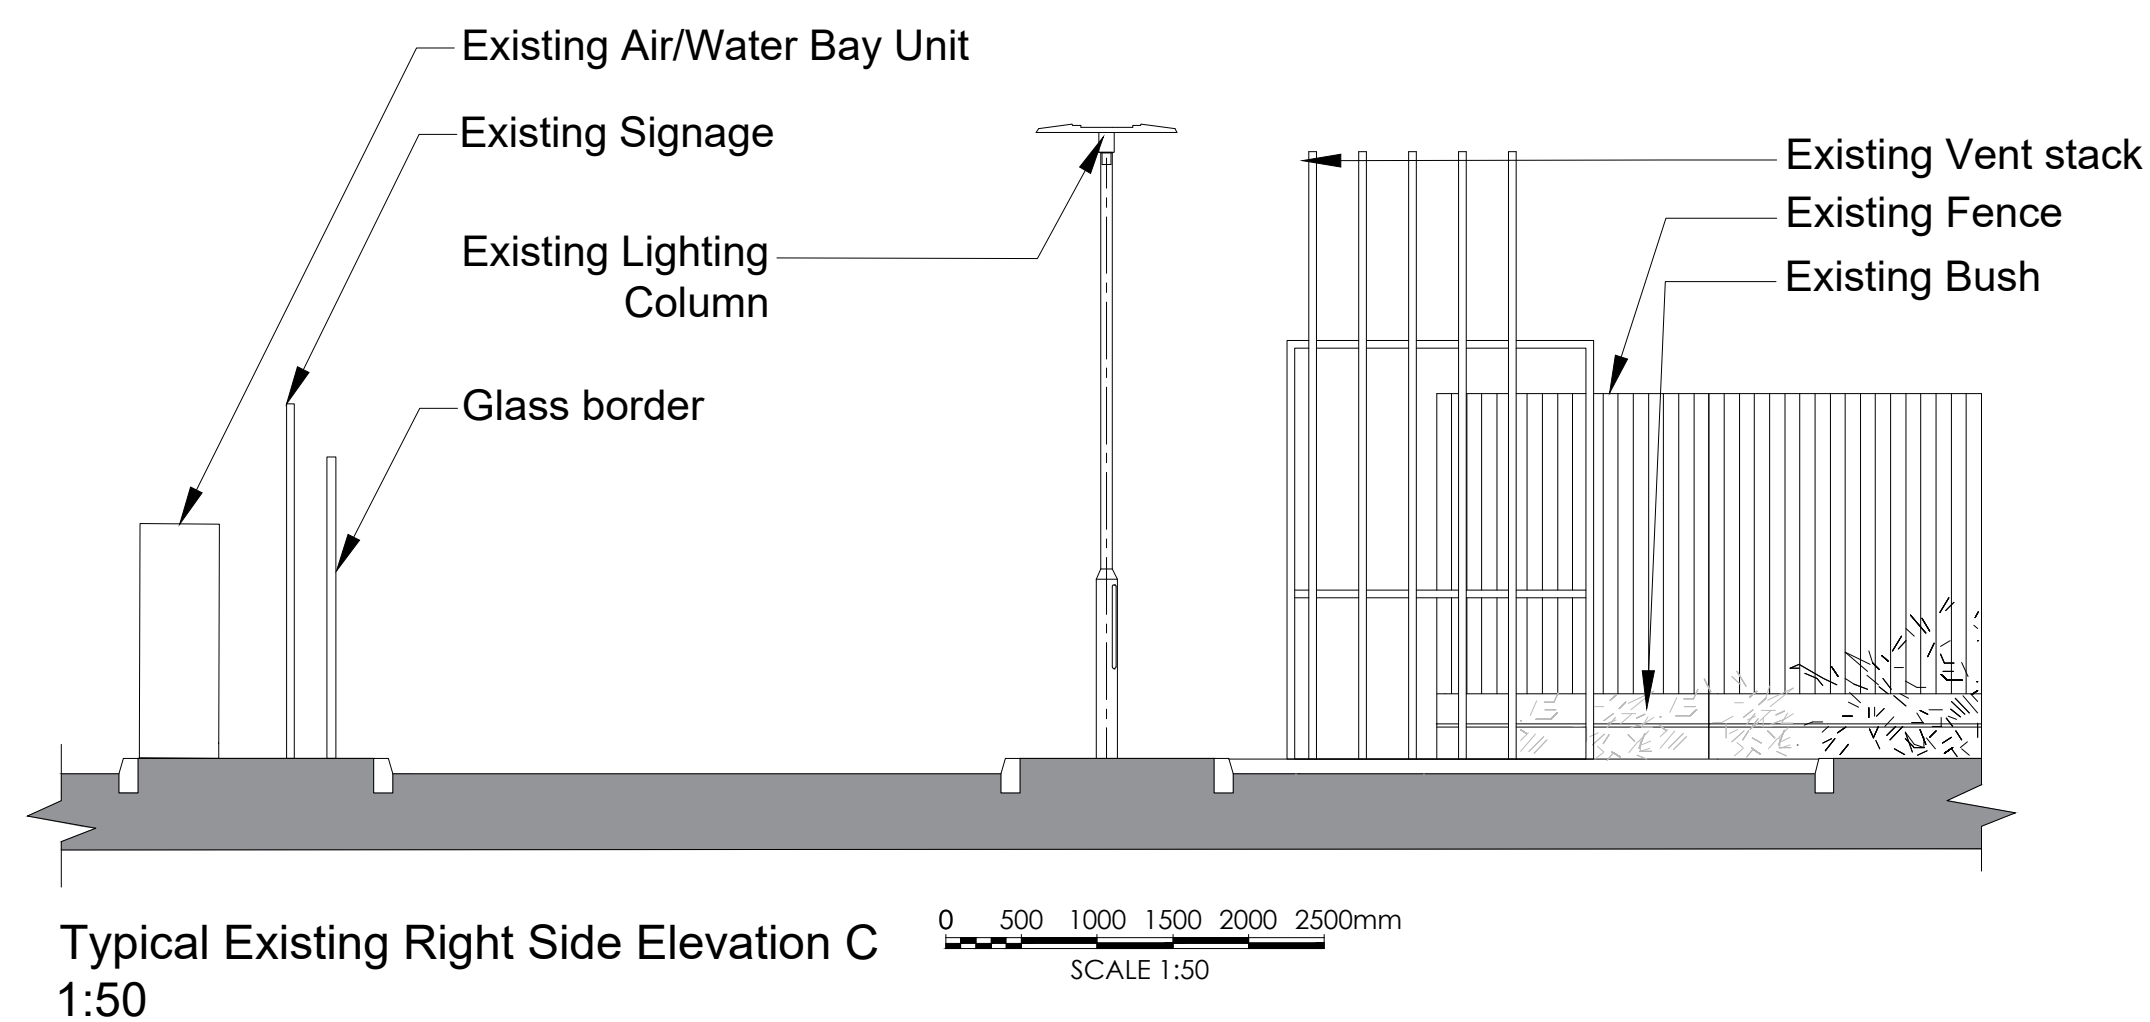
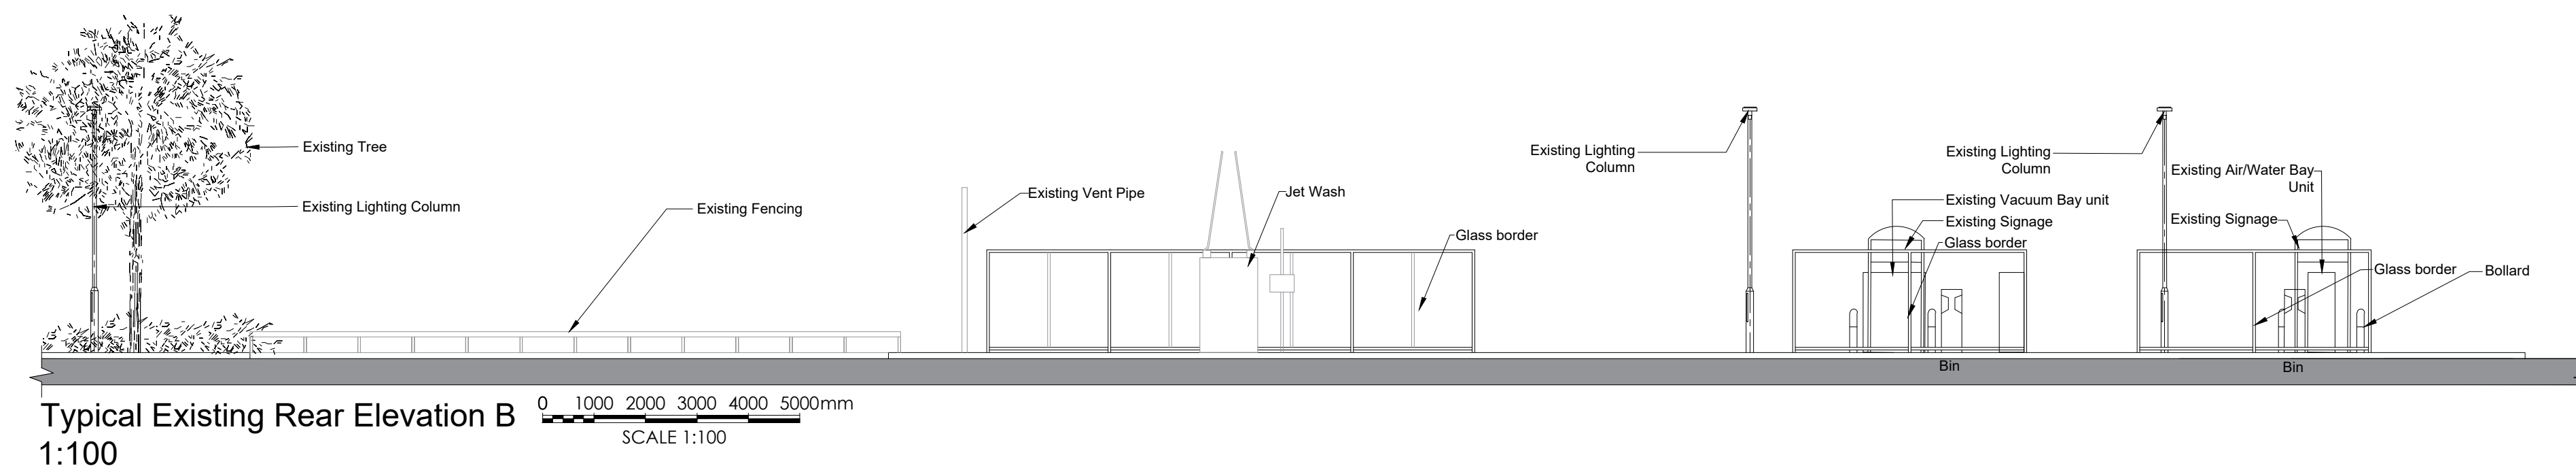
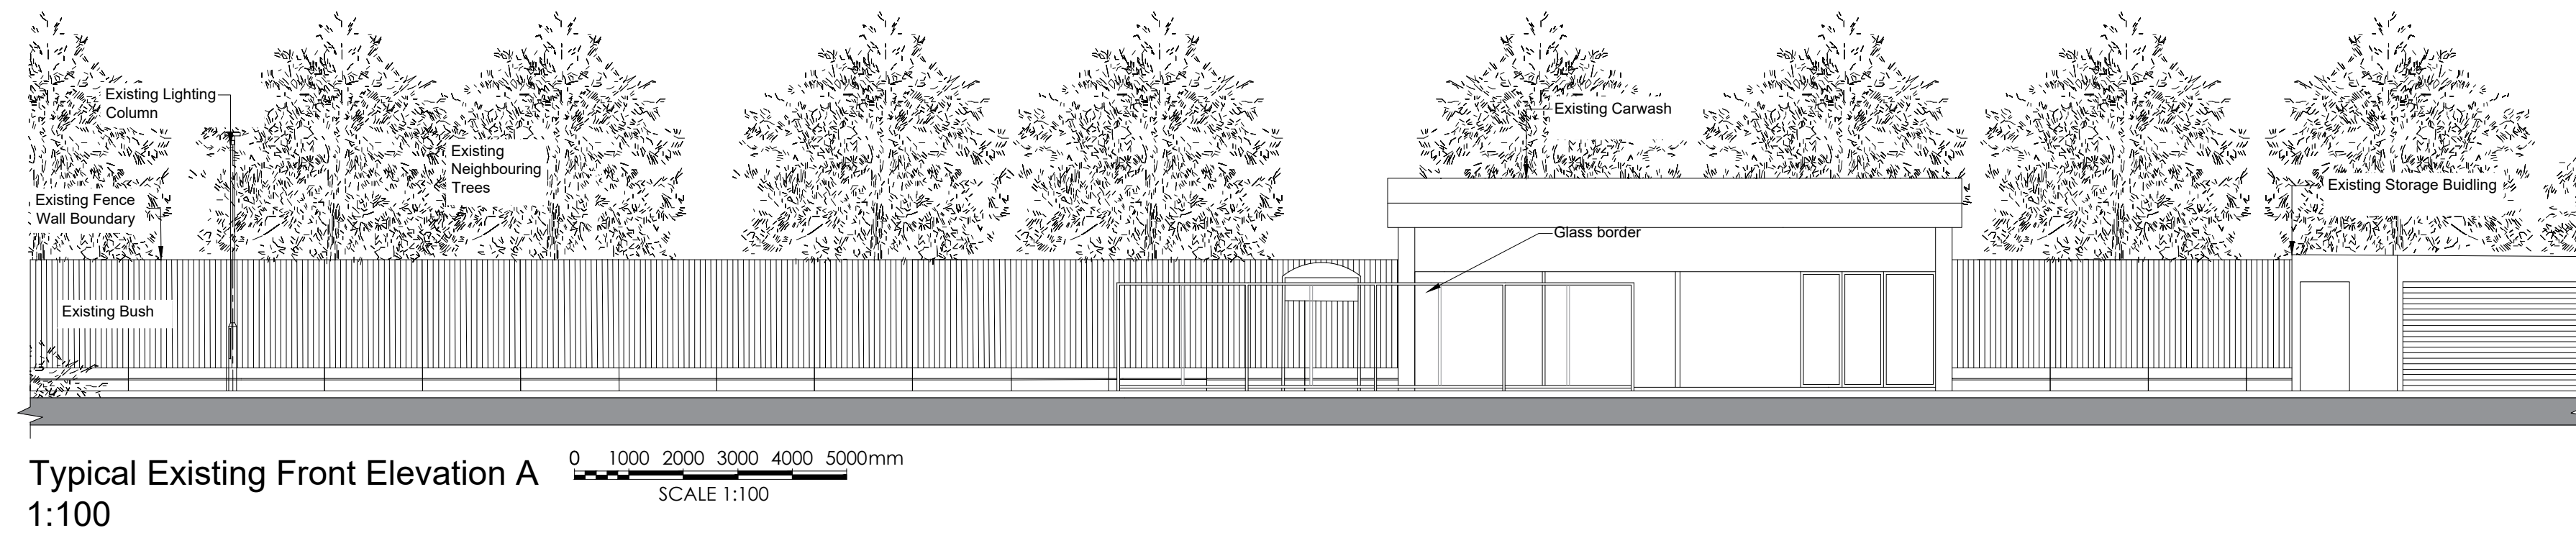
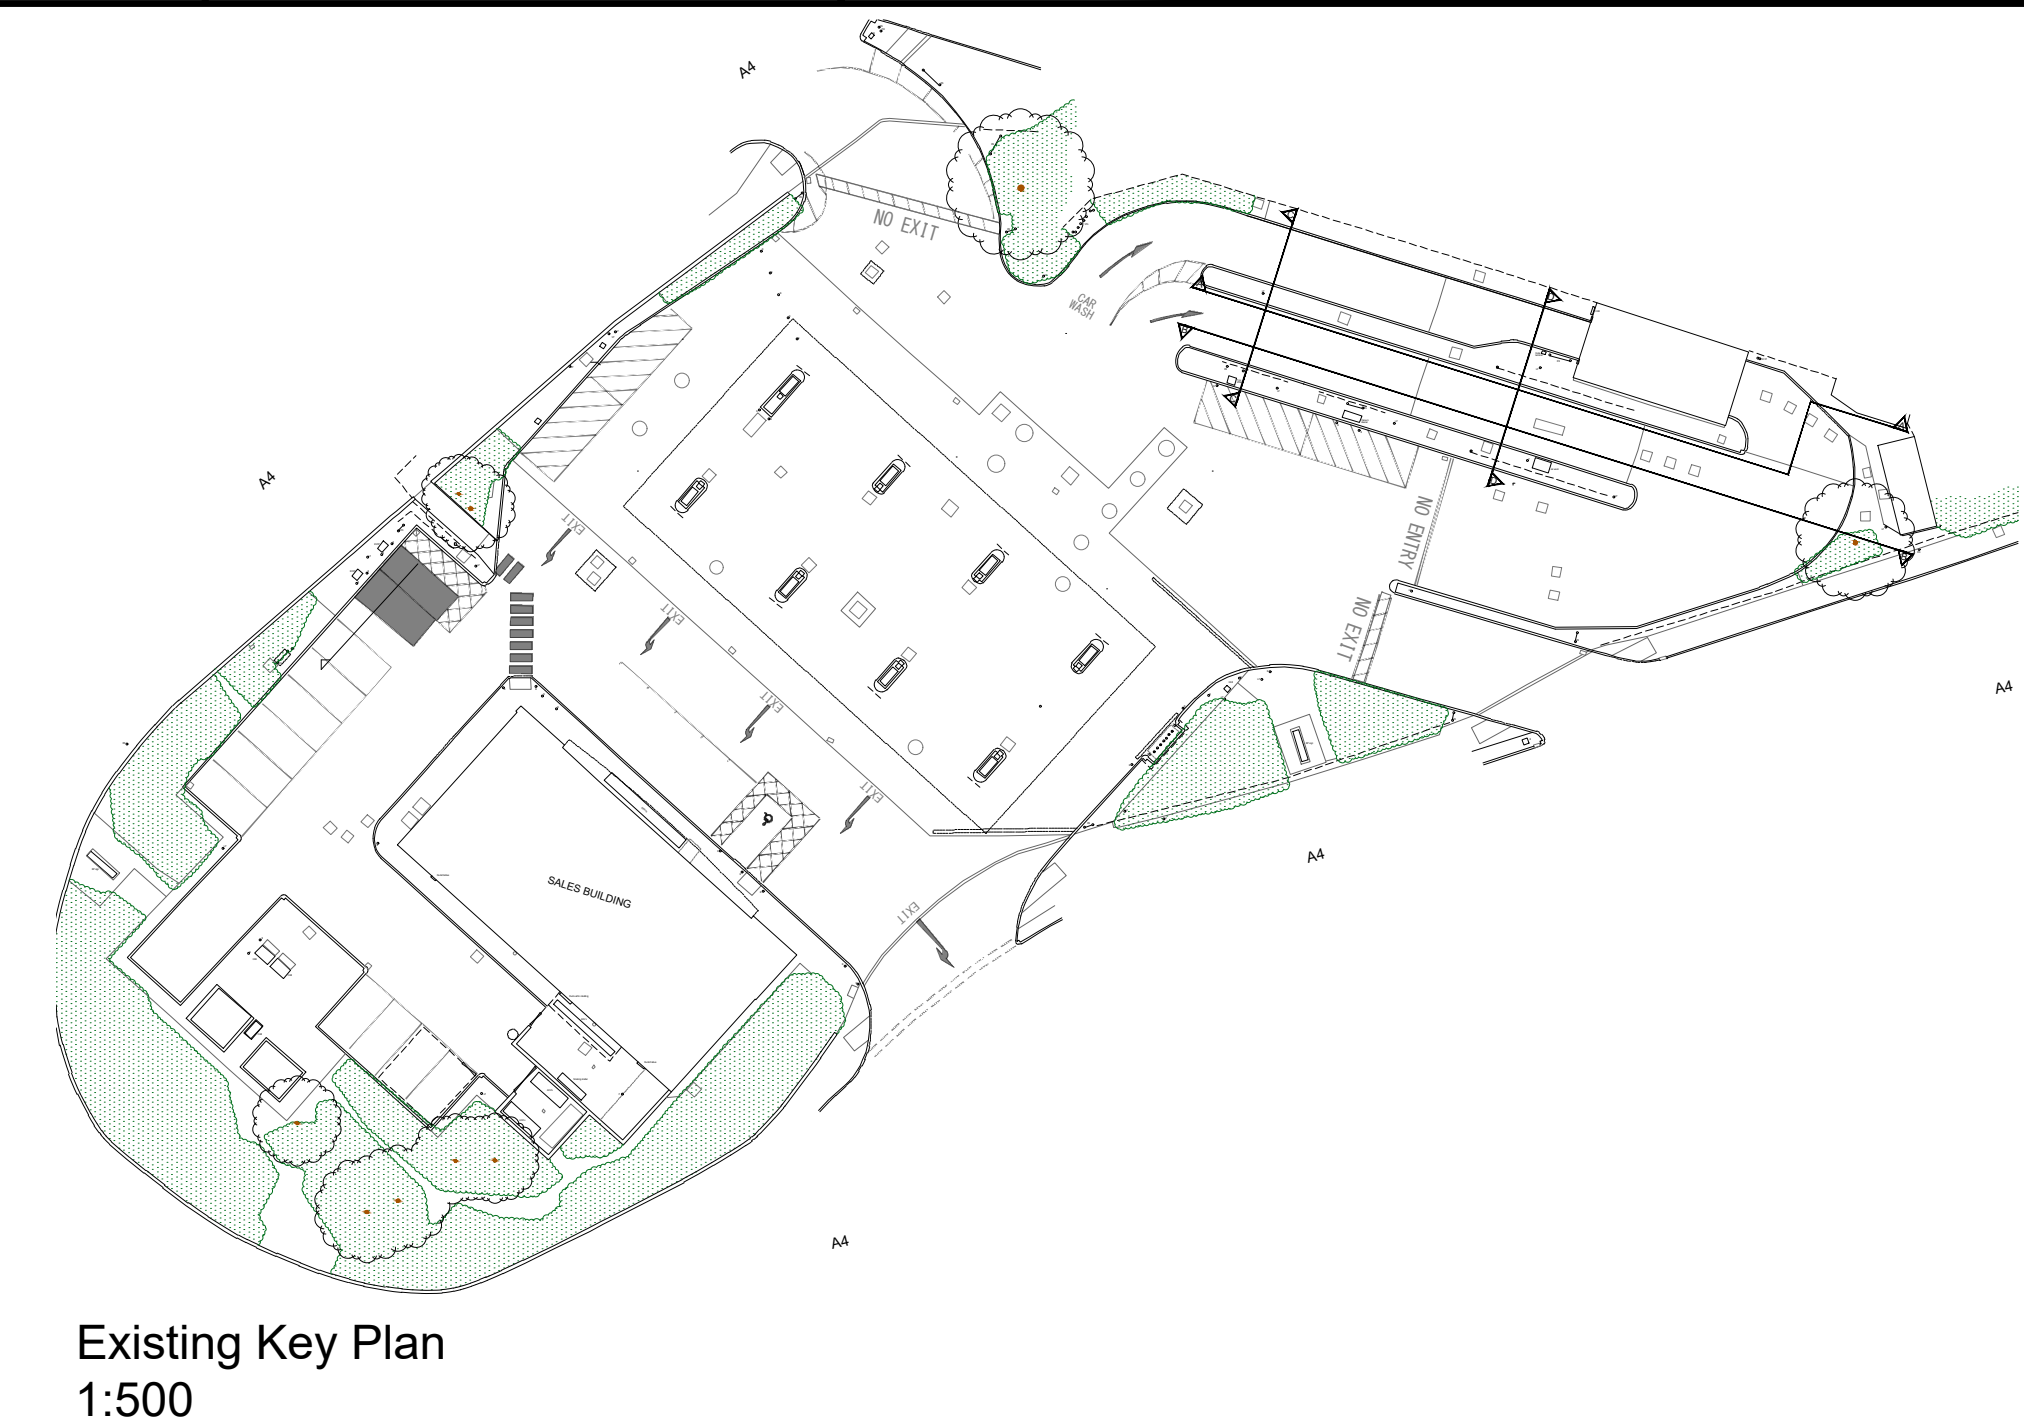


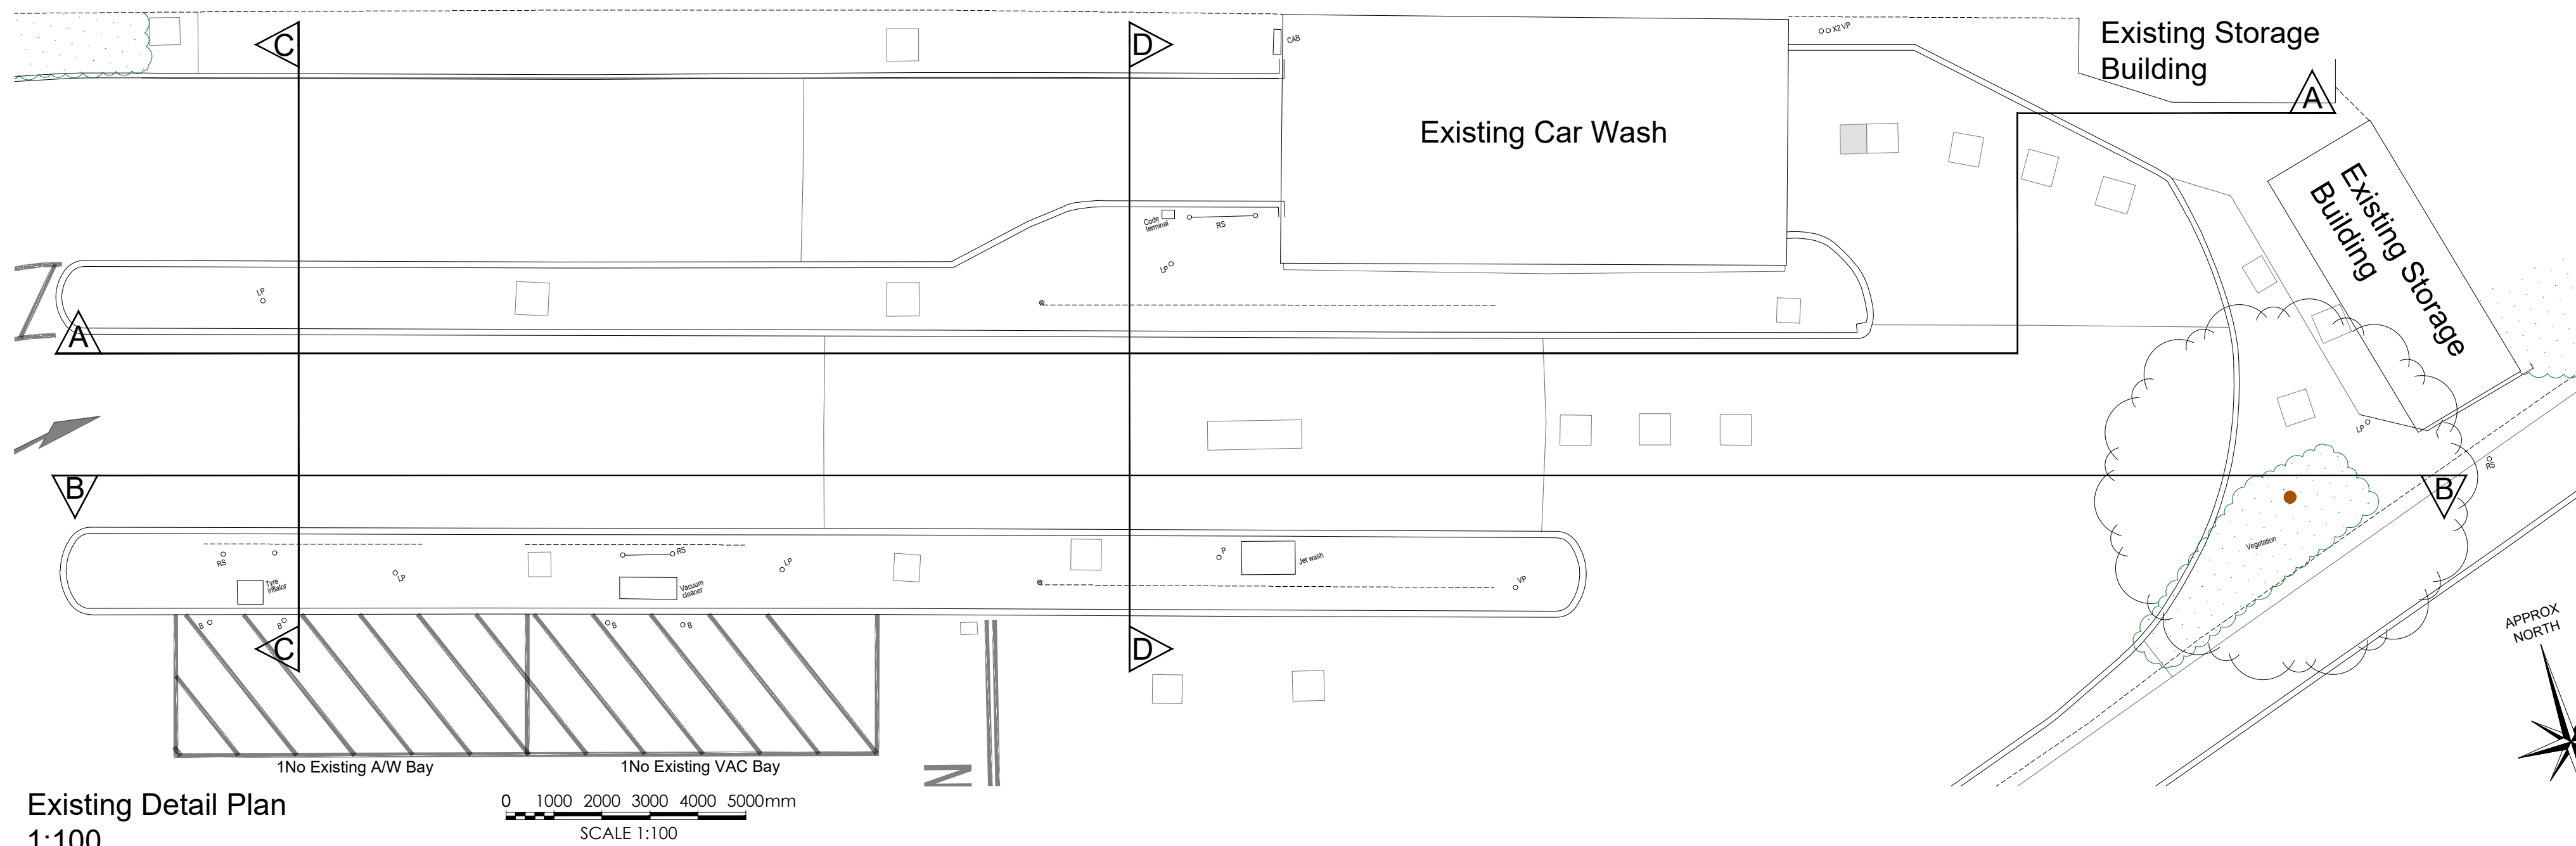

DRAWING No.		TITLE					
REFERENCE DRAWINGS							
P4	PLANNING AMEND	LMA	13.04.26	GL	13.04.26		
P3	PLANNING ISSUE	LMA	31.03.26	GL	31.03.26		
P2	WSL COMMENTS	LMA	13.03.26	GL	13.03.26		
P1	BP ISSUE	LMA	03.03.26	GL	03.03.26		
bp REV	REASON FOR ISSUE	AUTHOR	DATE	CHECKED	DATE	APPROVED	DATE
  							
DRG. TITLE					SCALE		
BP Pulse Sonning Cutting, Sonning, RG6 1BG					INDICATED		
Existing Elevations					DRG. SIZE		
BR DRAWING REFERENCE No.					BR REV		
A1200.09-BOW-A0-DR-A-1004					P4		
FARADAYS DRAWING REFERENCE No.							
-					-		
DRAWING SHEET No.					TEMPLATE REV		
SHEET NO_005					01		
BP DRAWING No.					bp REV		
EV002-PS-STU-569-GB00010501-0001					B01		