

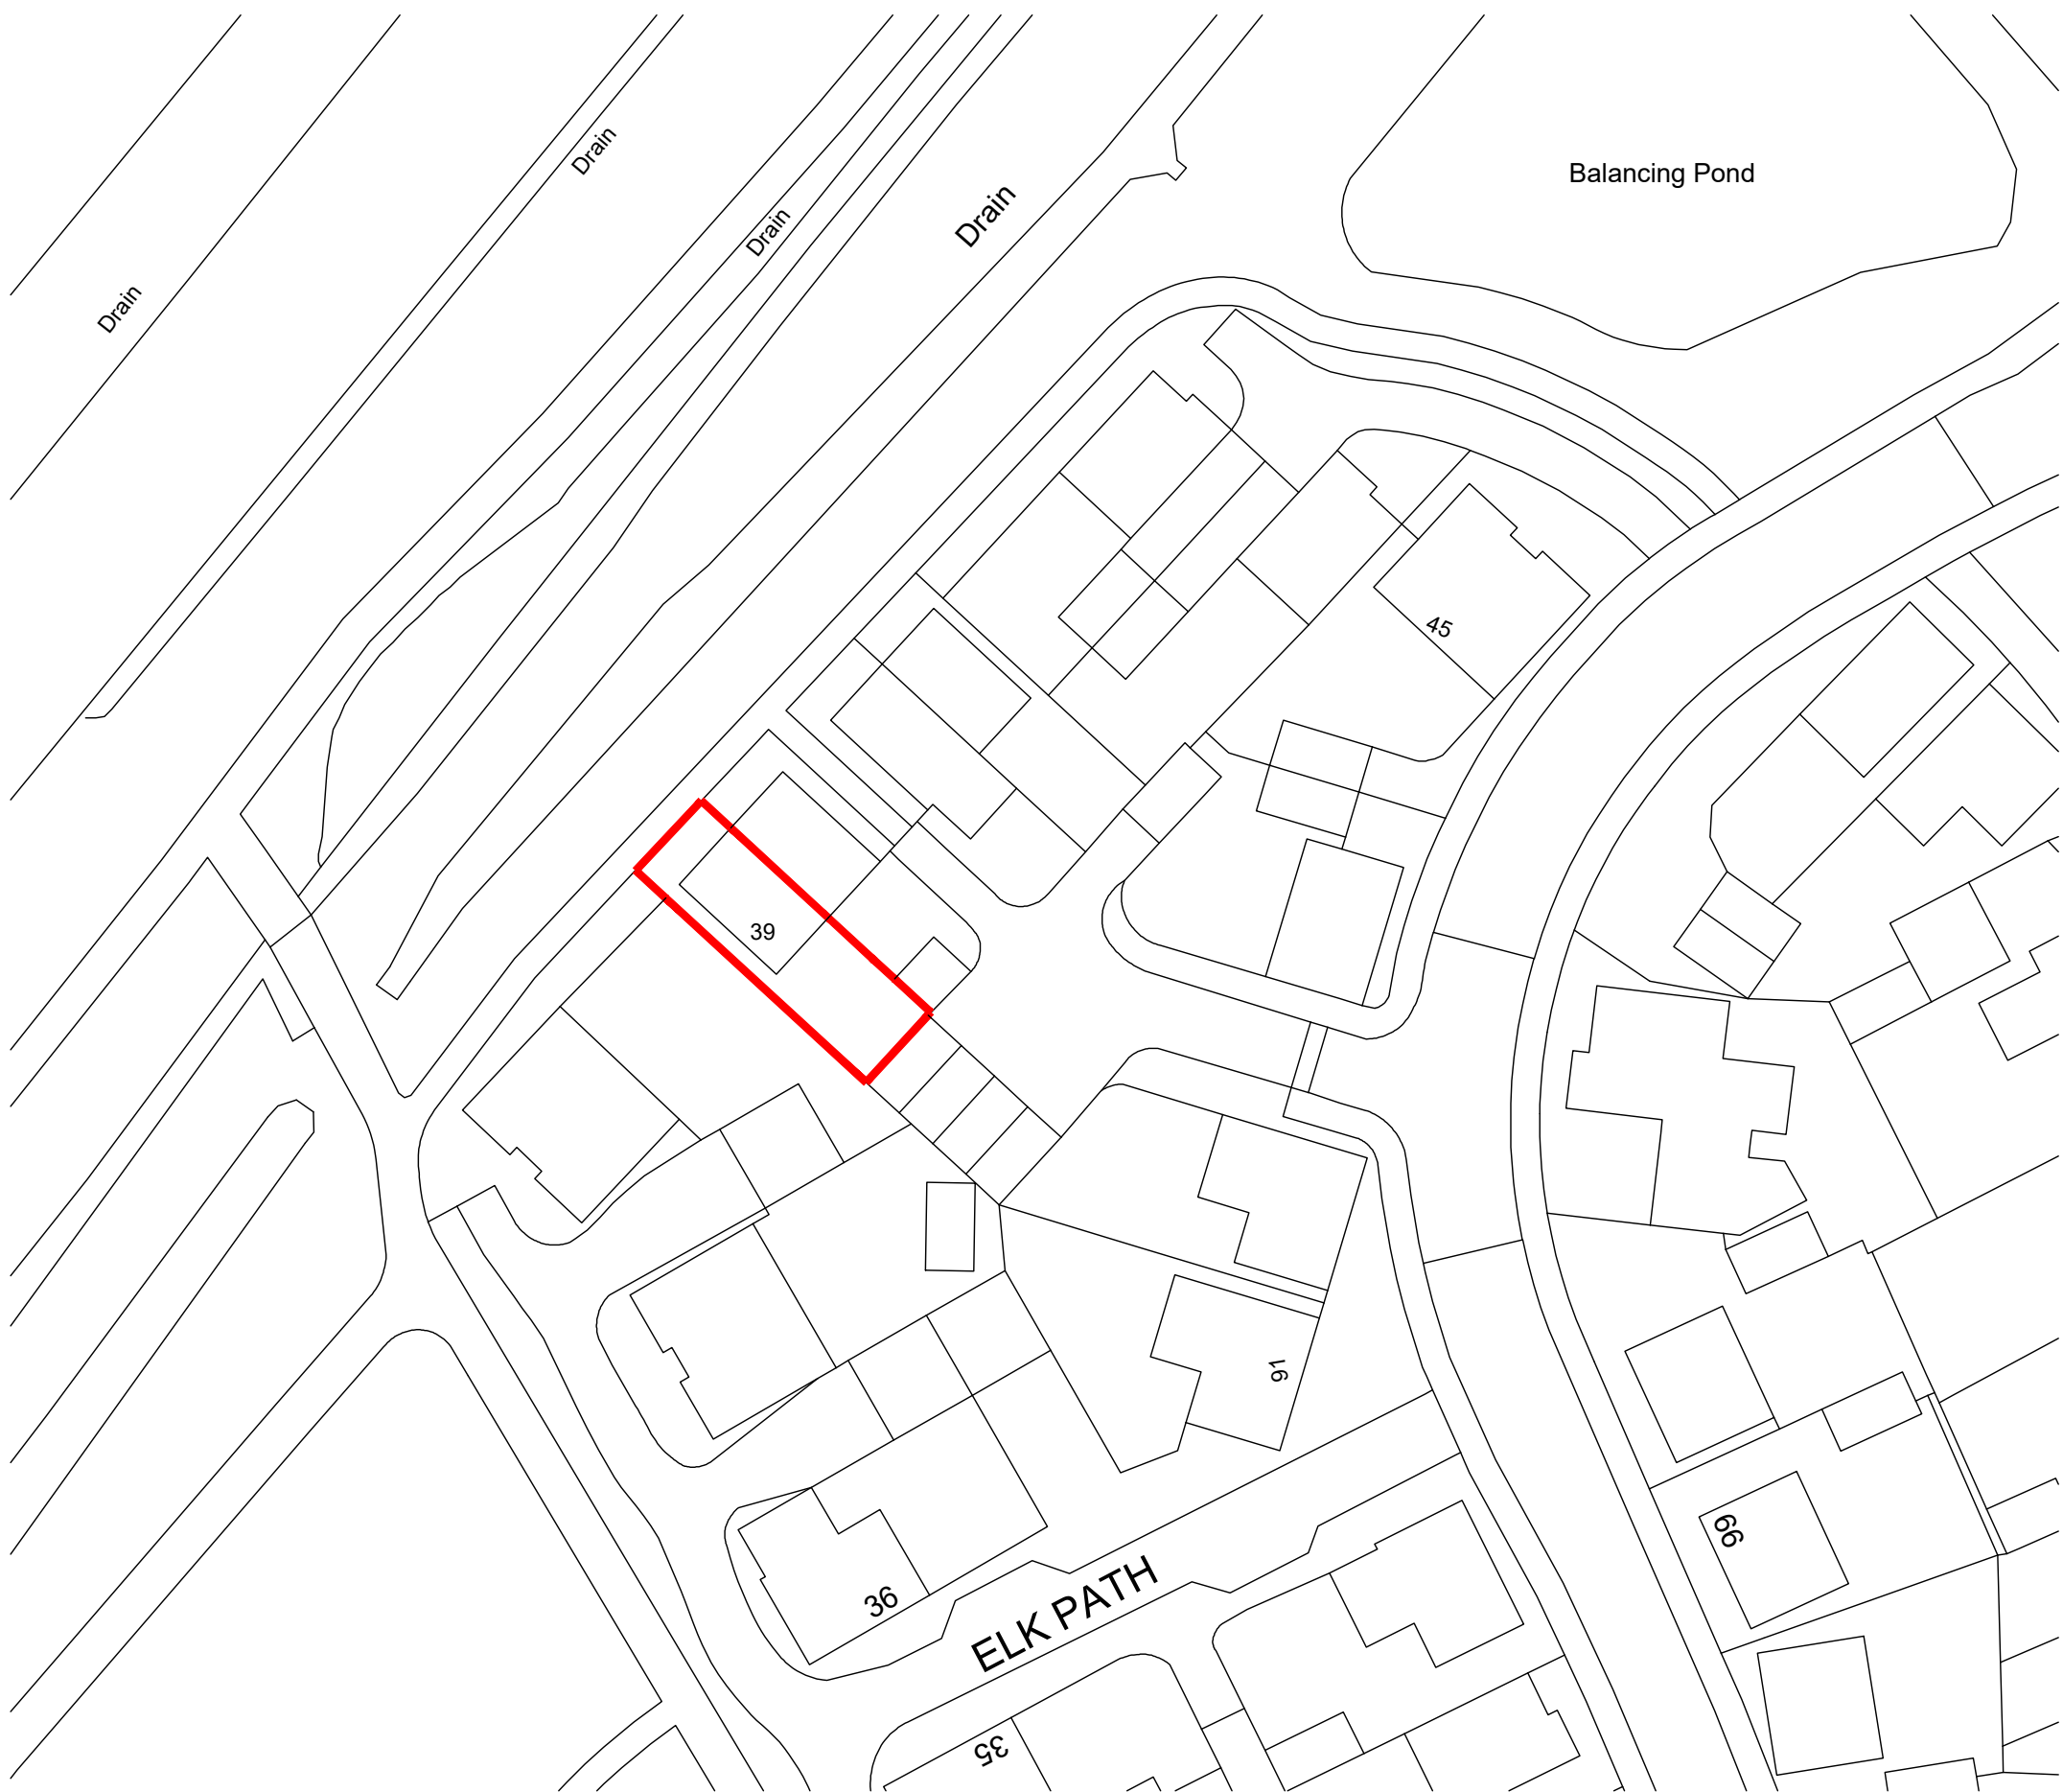


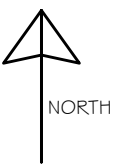

PROPOSED BLOCK PLAN
SCALE 1:500
0 10 20 30 Metres

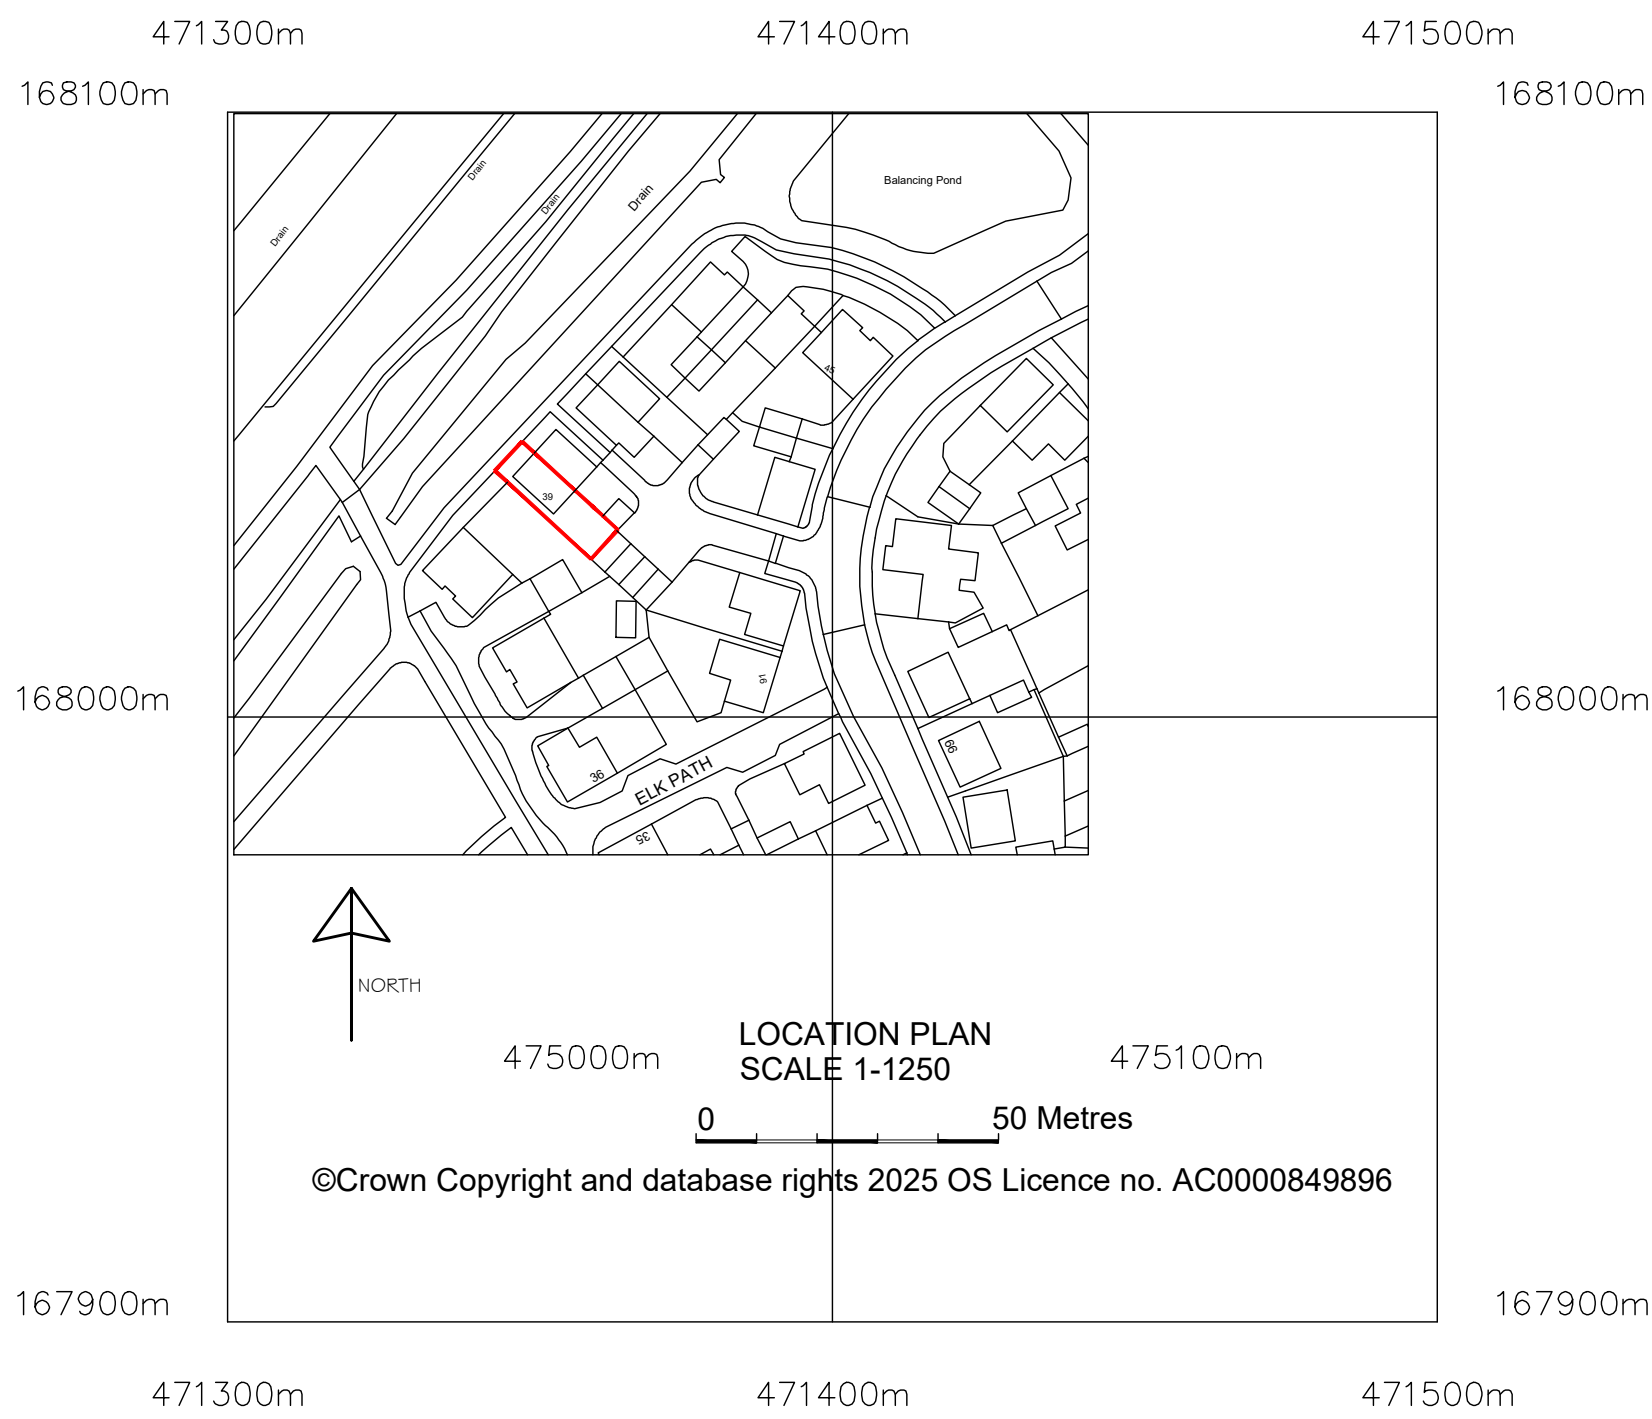

LOCATION PLAN
SCALE 1:1250
0 50 Metres
©Crown Copyright and database rights 2025 OS Licence no. AC0000849896

**ALL
DESIGN
MATTERS**
The Architectural Practice that thinks outside of the box

Eastlands II, London Road, Basingstoke, RG21 4AW 01256 693077

• Design • Planning • Building Consultants

client: Farid & Aisha

project: 39 Elk Path, Three Mile Cross, Reading. RG7 1BA

title: PROPOSED LOFT CONVERSION WITH DORMER WINDOW
TO PROVIDE 2ND FLOOR HABITABLE SPACE.
Site and location plans.

date: November 2025 drawn: JAG

scale: As stated @ A1 drawing no: 03