



No. 153

A

GARAGE

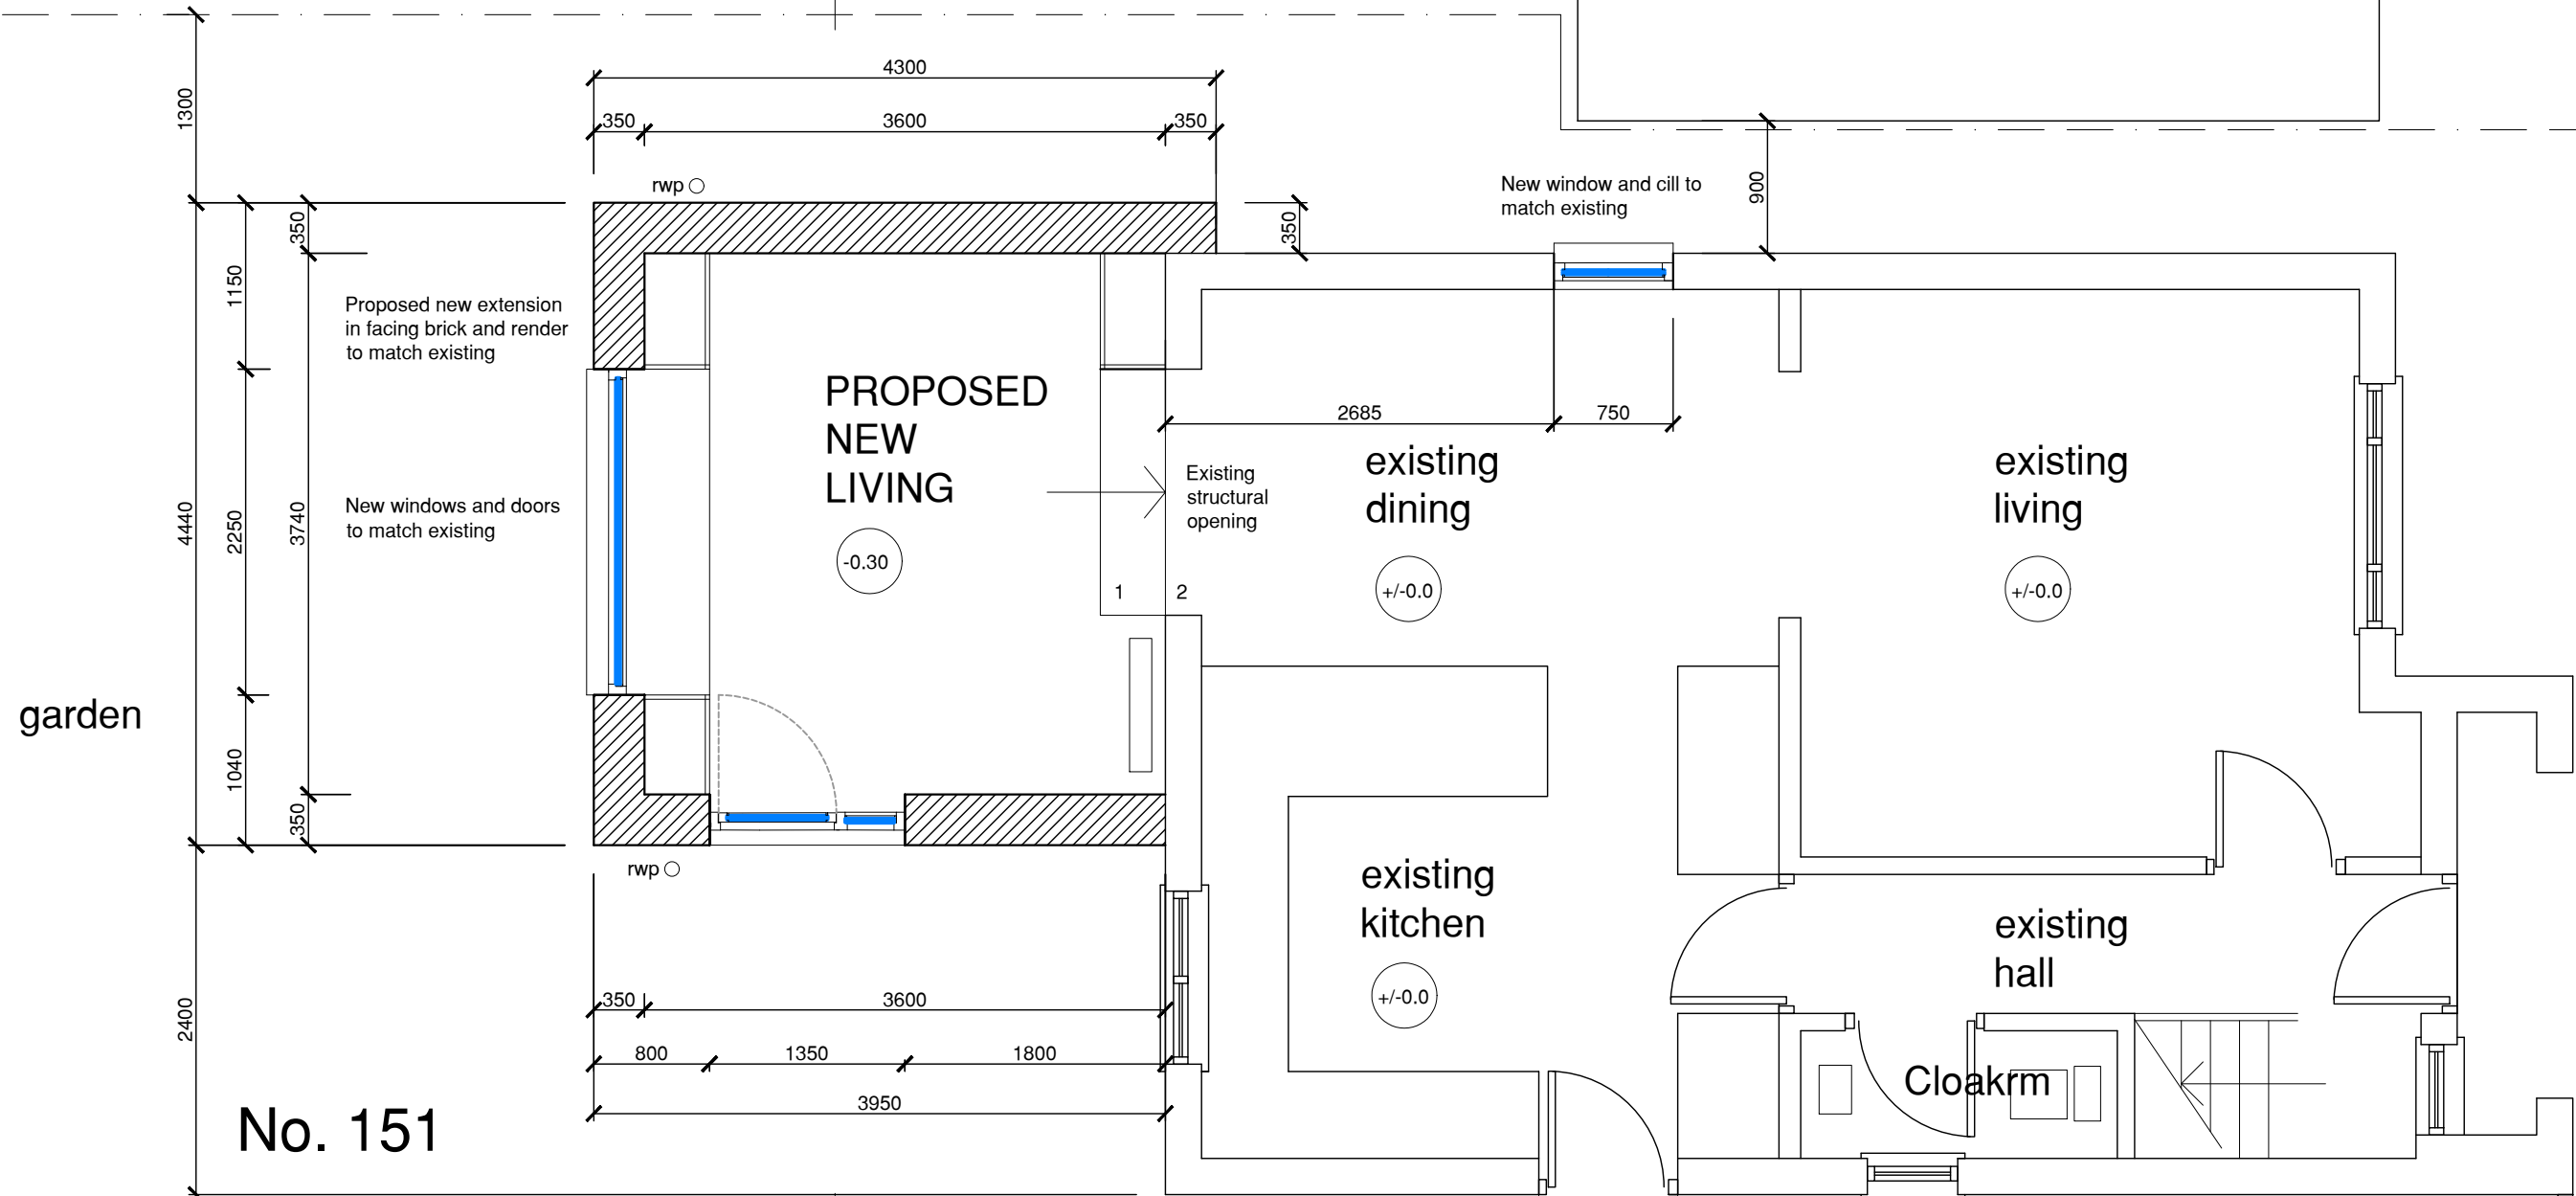

No. 151

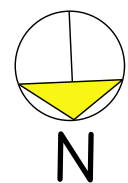

No. 4
Poundfield Way

A

**PROPOSED
GROUND
FLOOR PLAN
1:50**

No. 2
Poundfield Way