



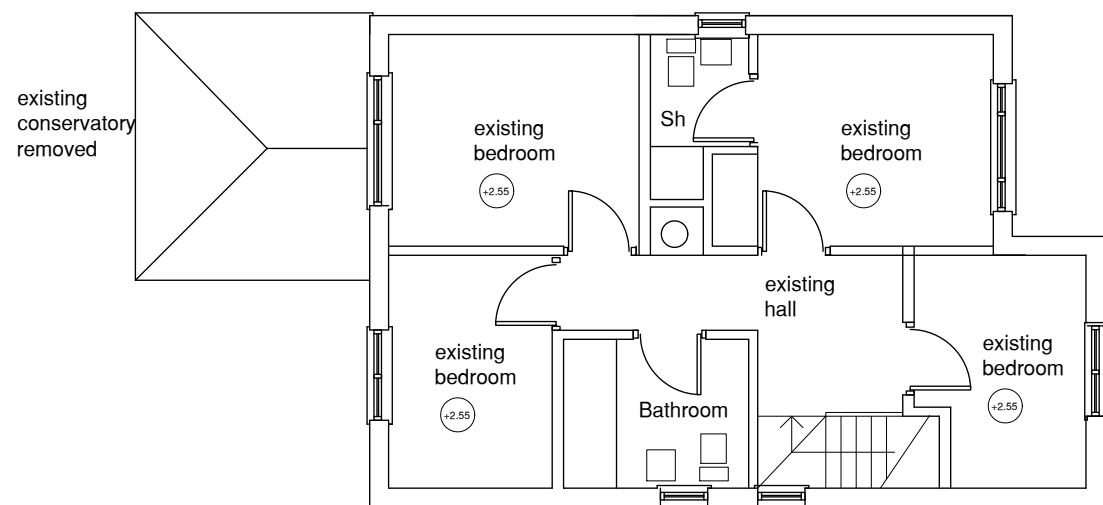

**EXISTING
FIRST FLOOR PLAN 1:100
UNCHANGED**

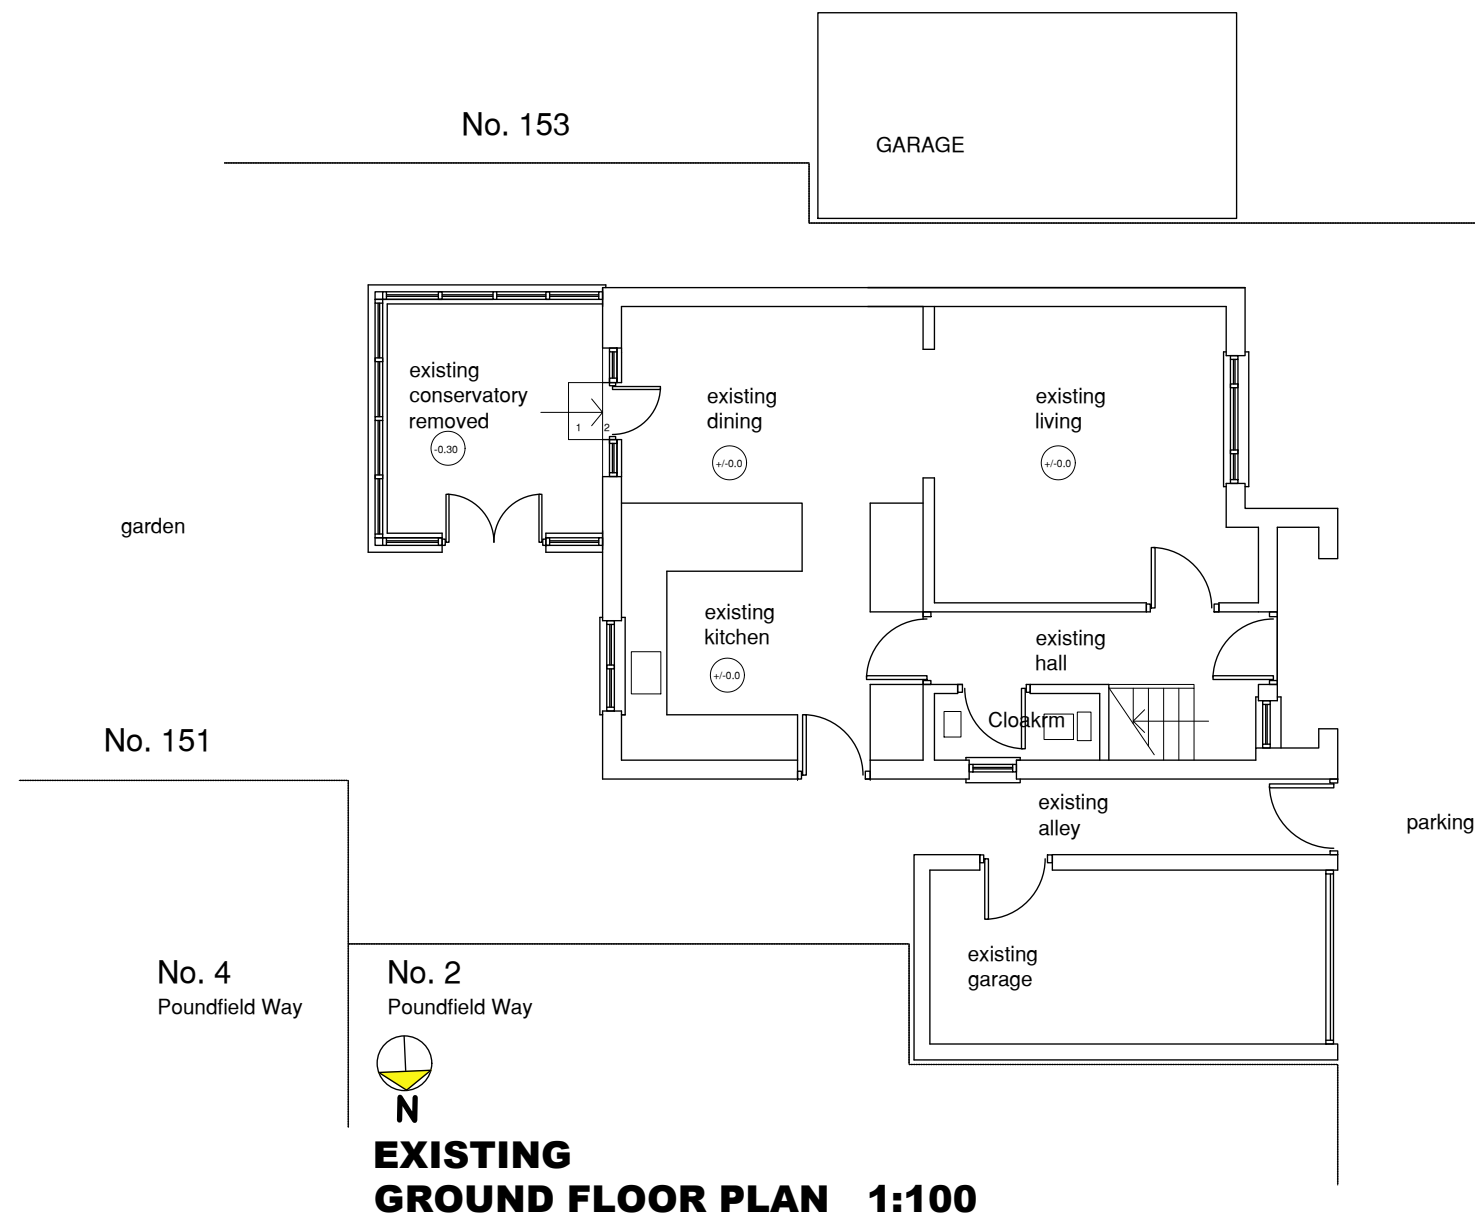

**EXISTING
GROUND FLOOR PLAN 1:100**