


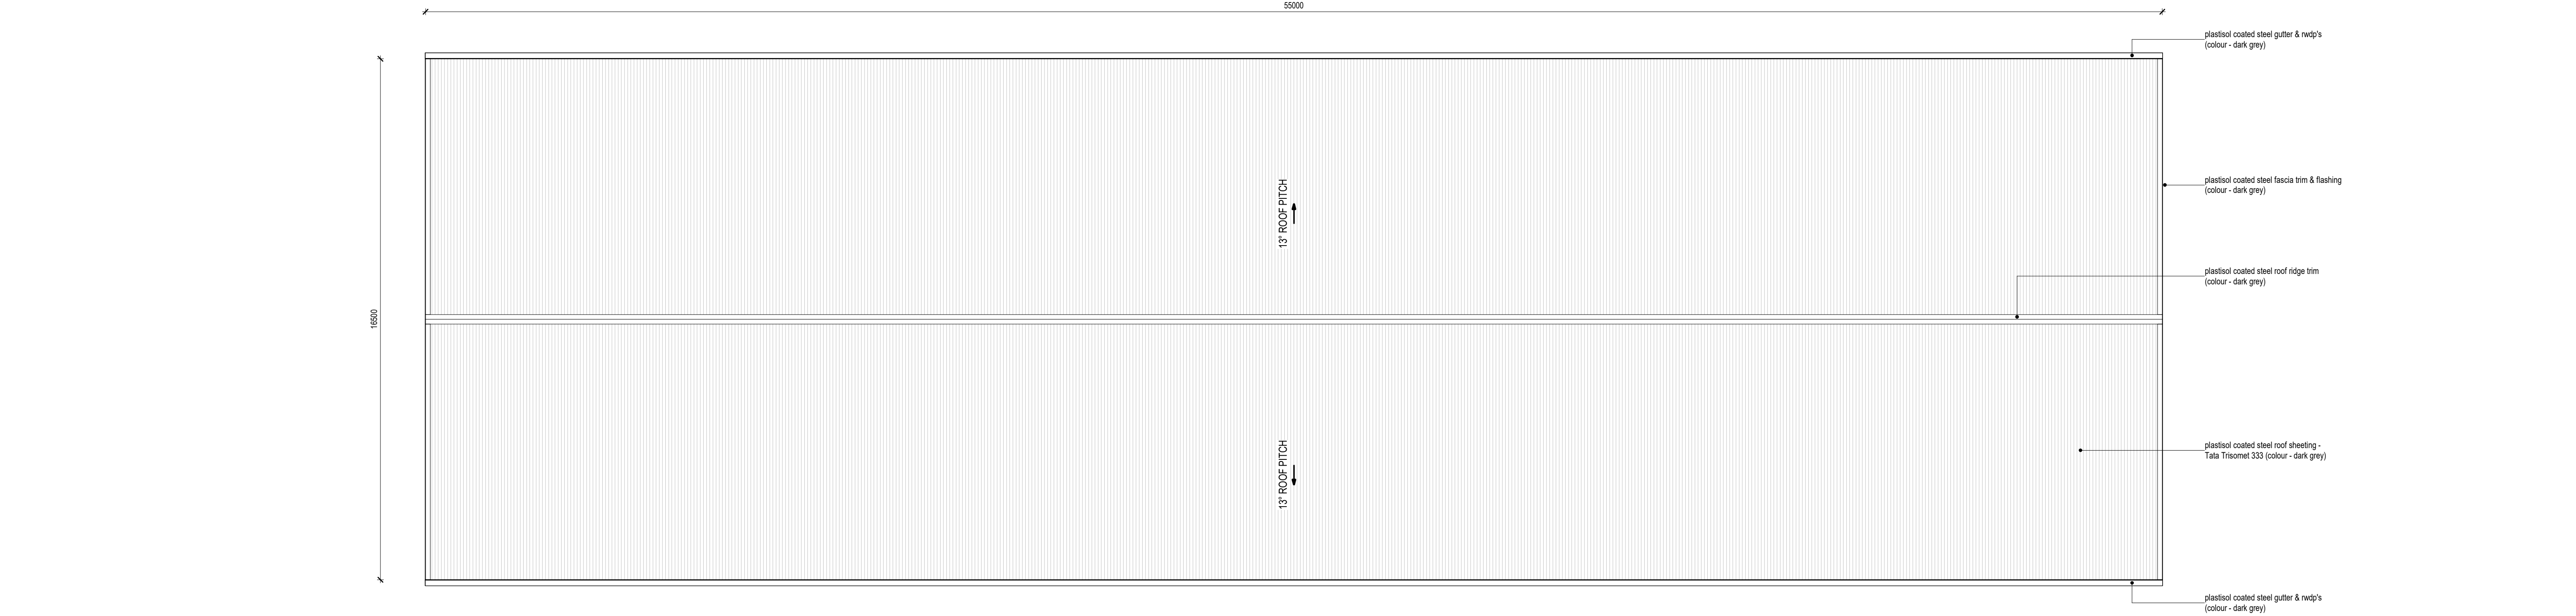


PROPOSED ROOF PLAN

1 : 100



PROPOSED FRONT ELEVATION

1 : 100

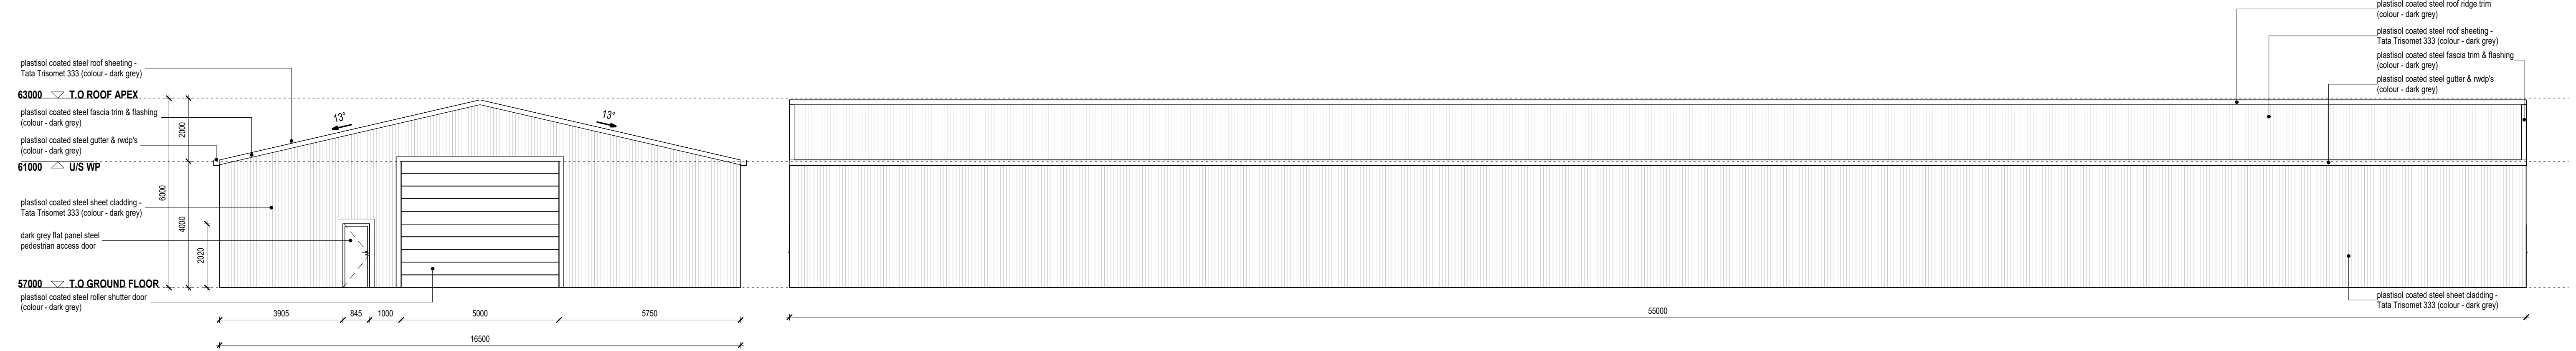


PROPOSED RHS ELEVATION

1 : 100



PROPOSED REAR ELEVATION

1 : 100

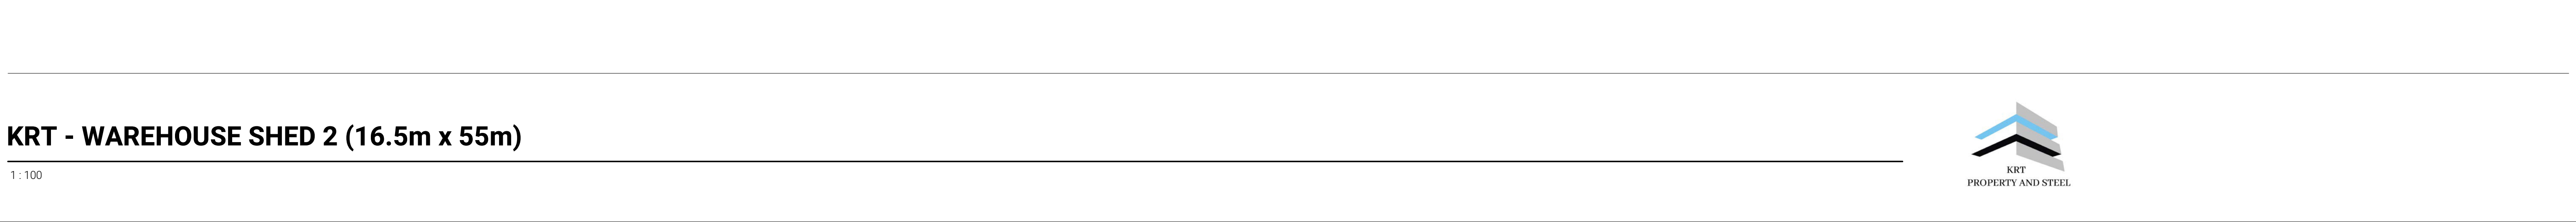

PROPOSED LHS ELEVATION

1 : 100