


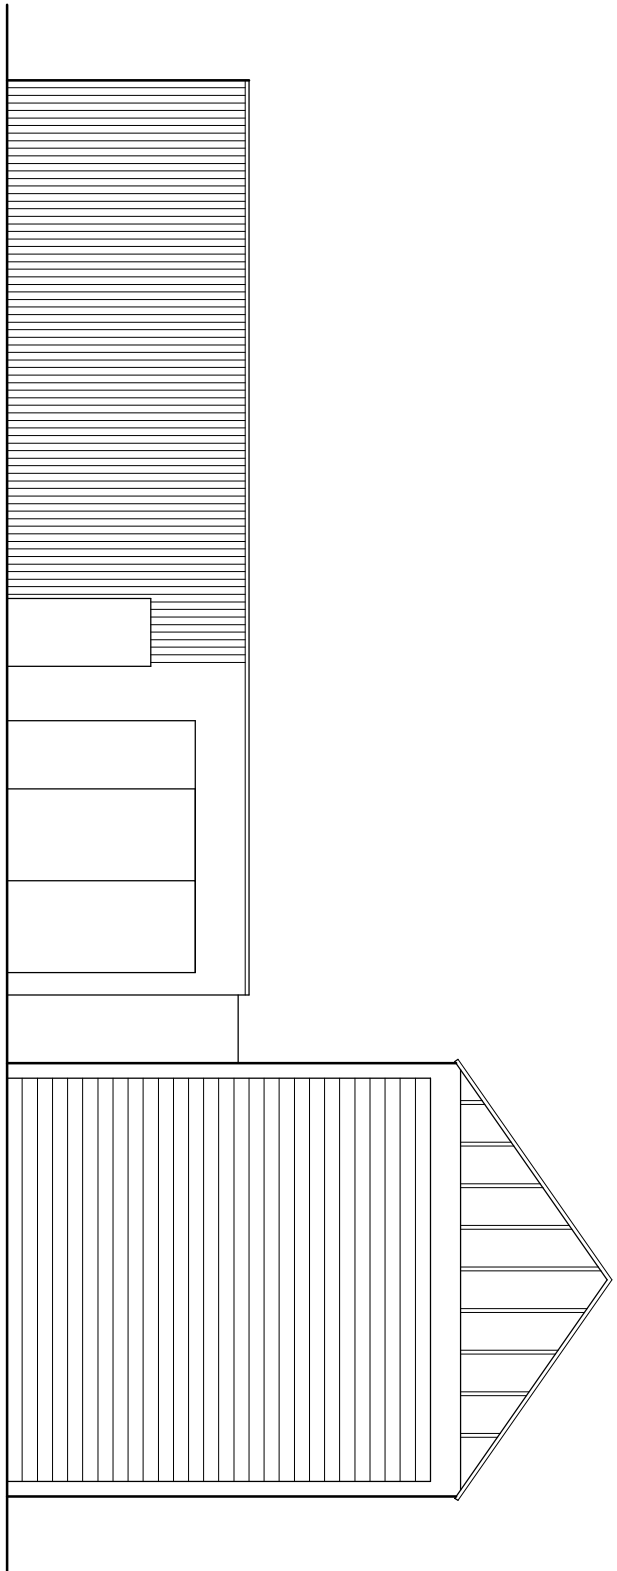


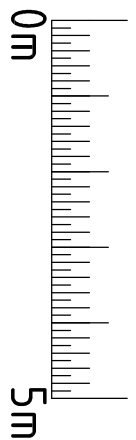


FRONT

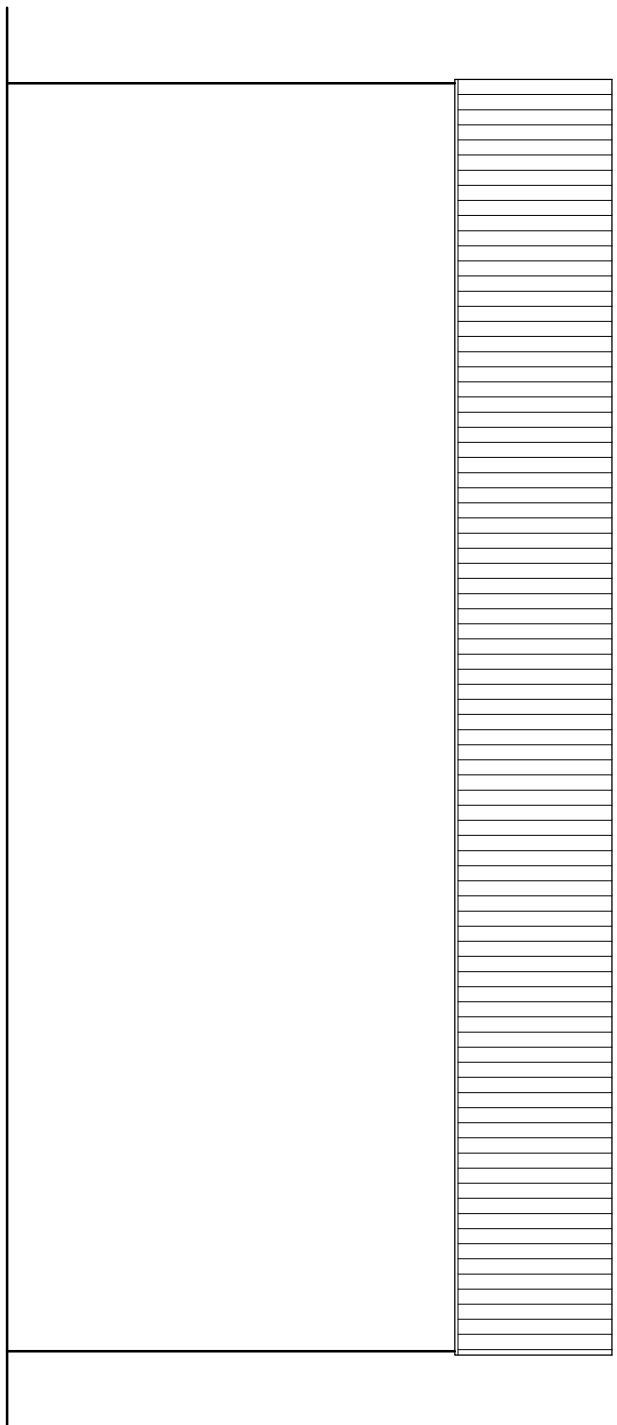


SIDE

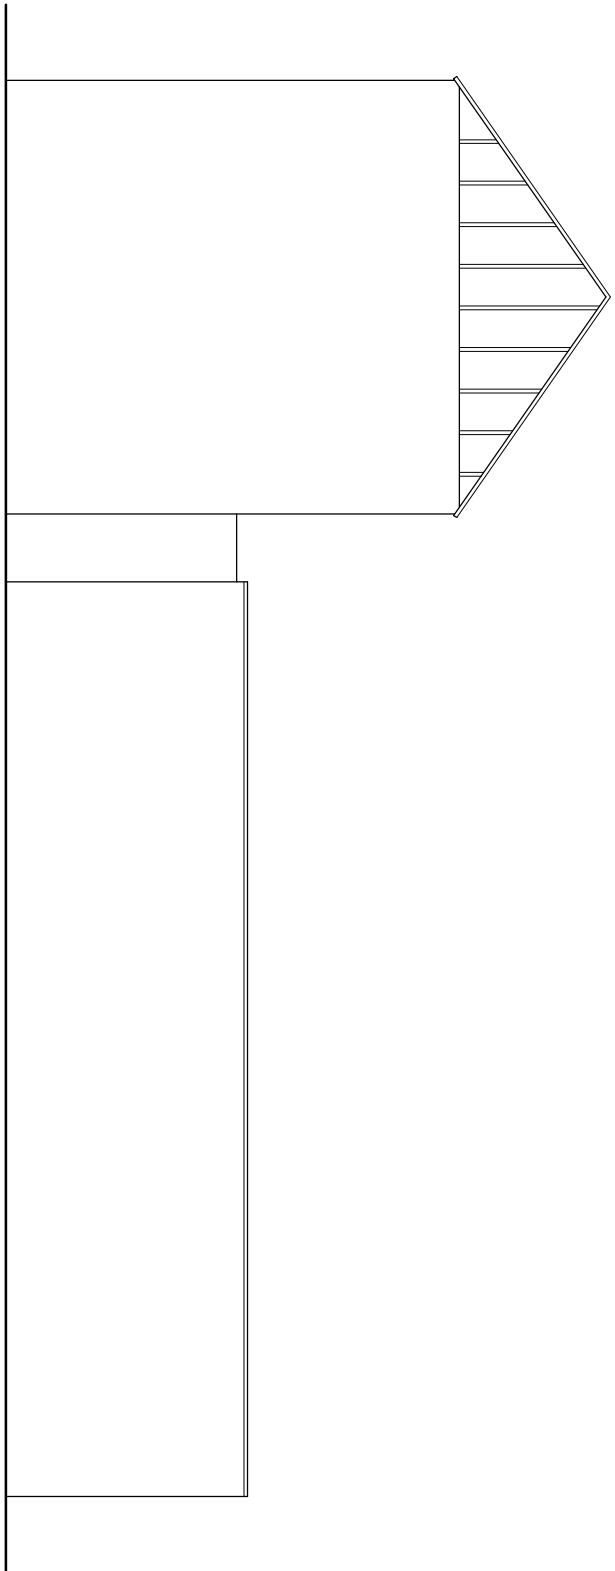


REAR

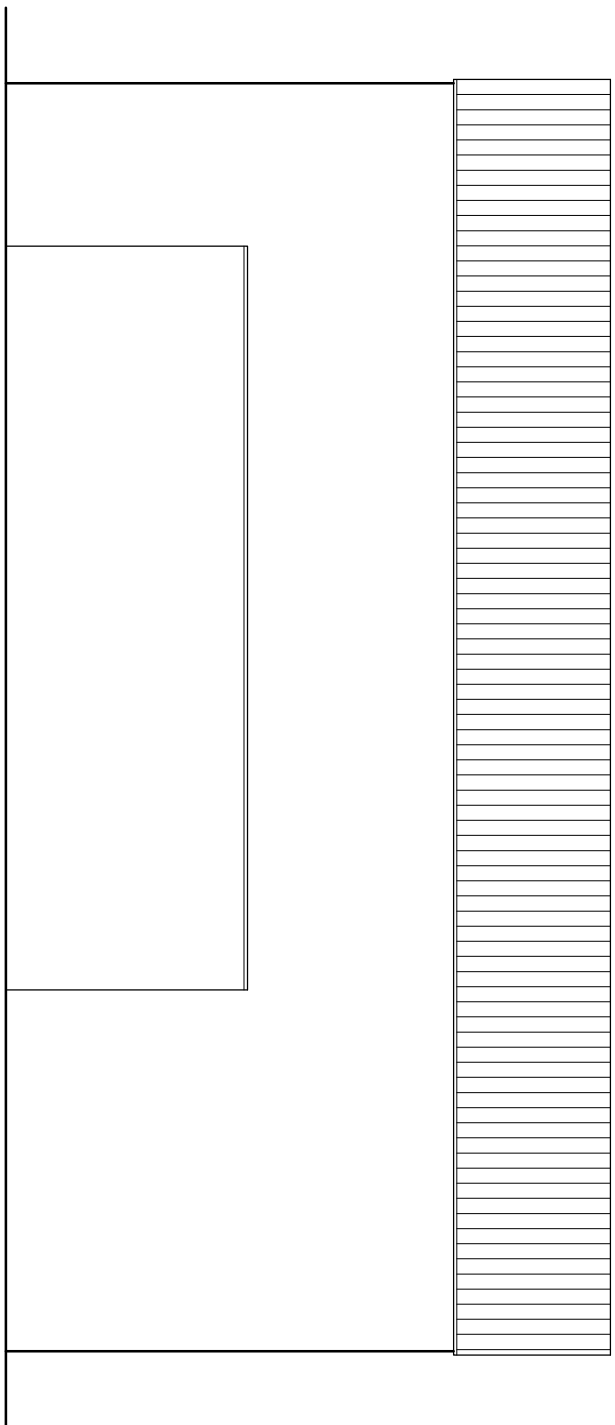


SIDE

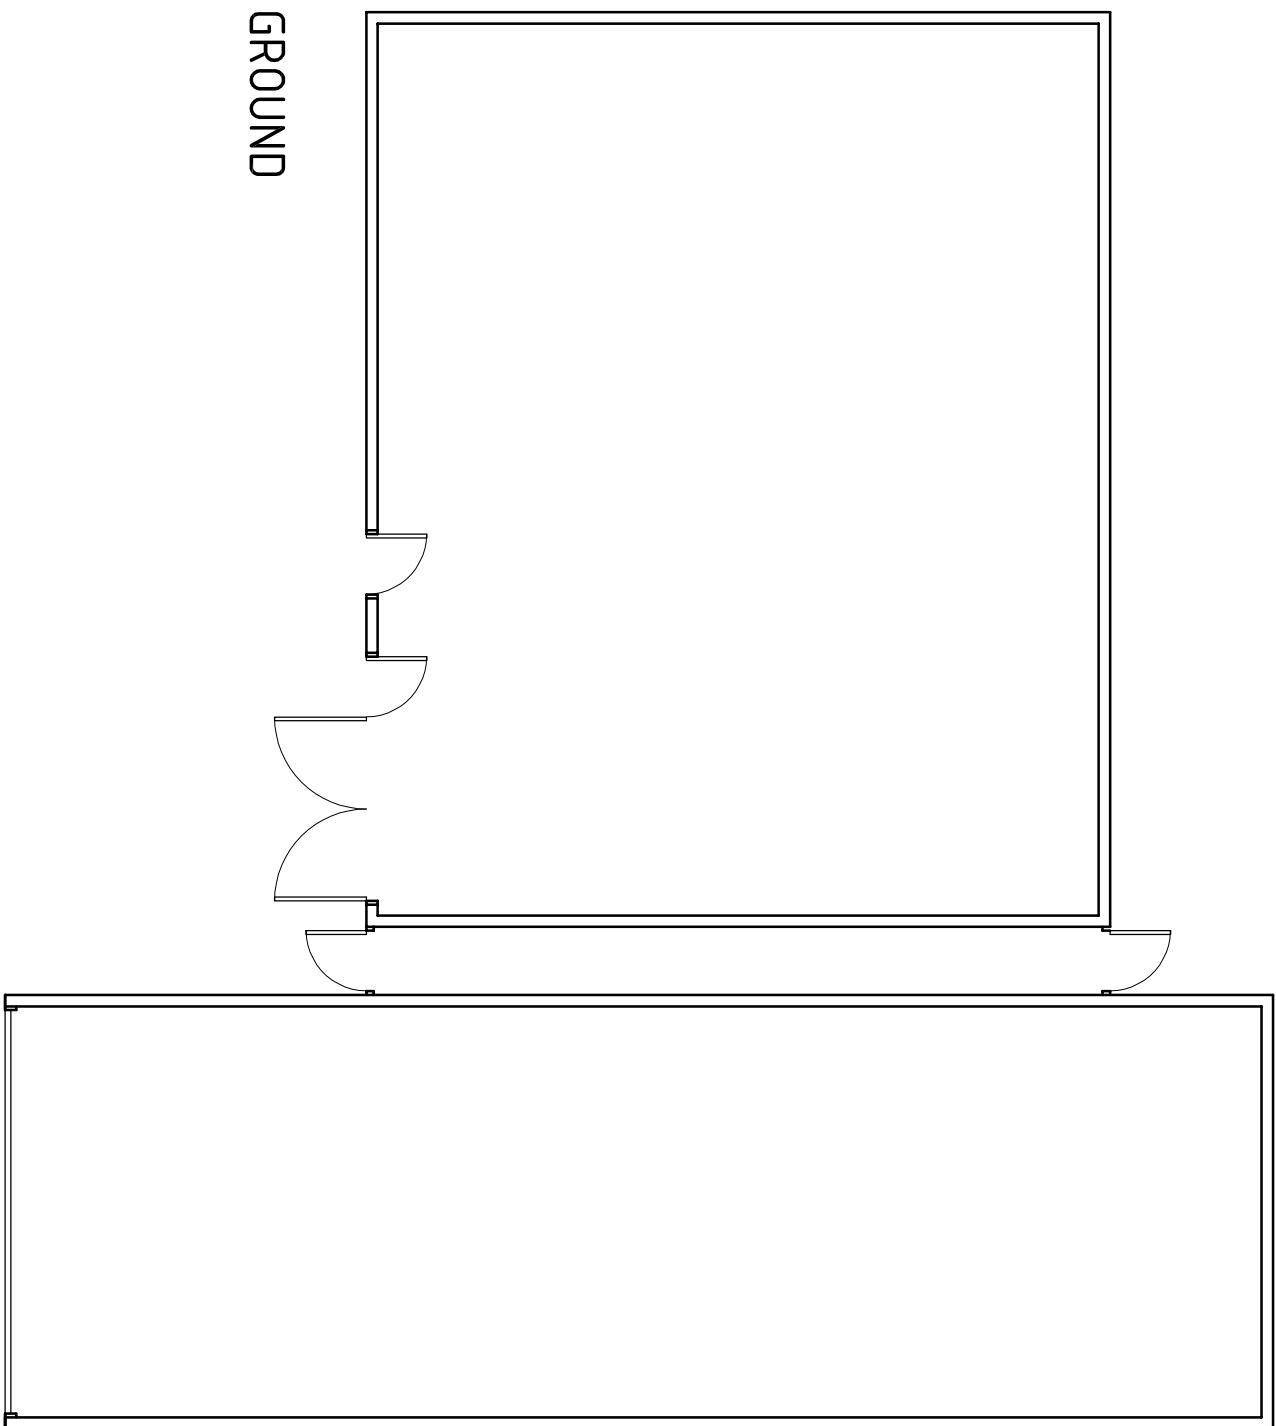

GROUND

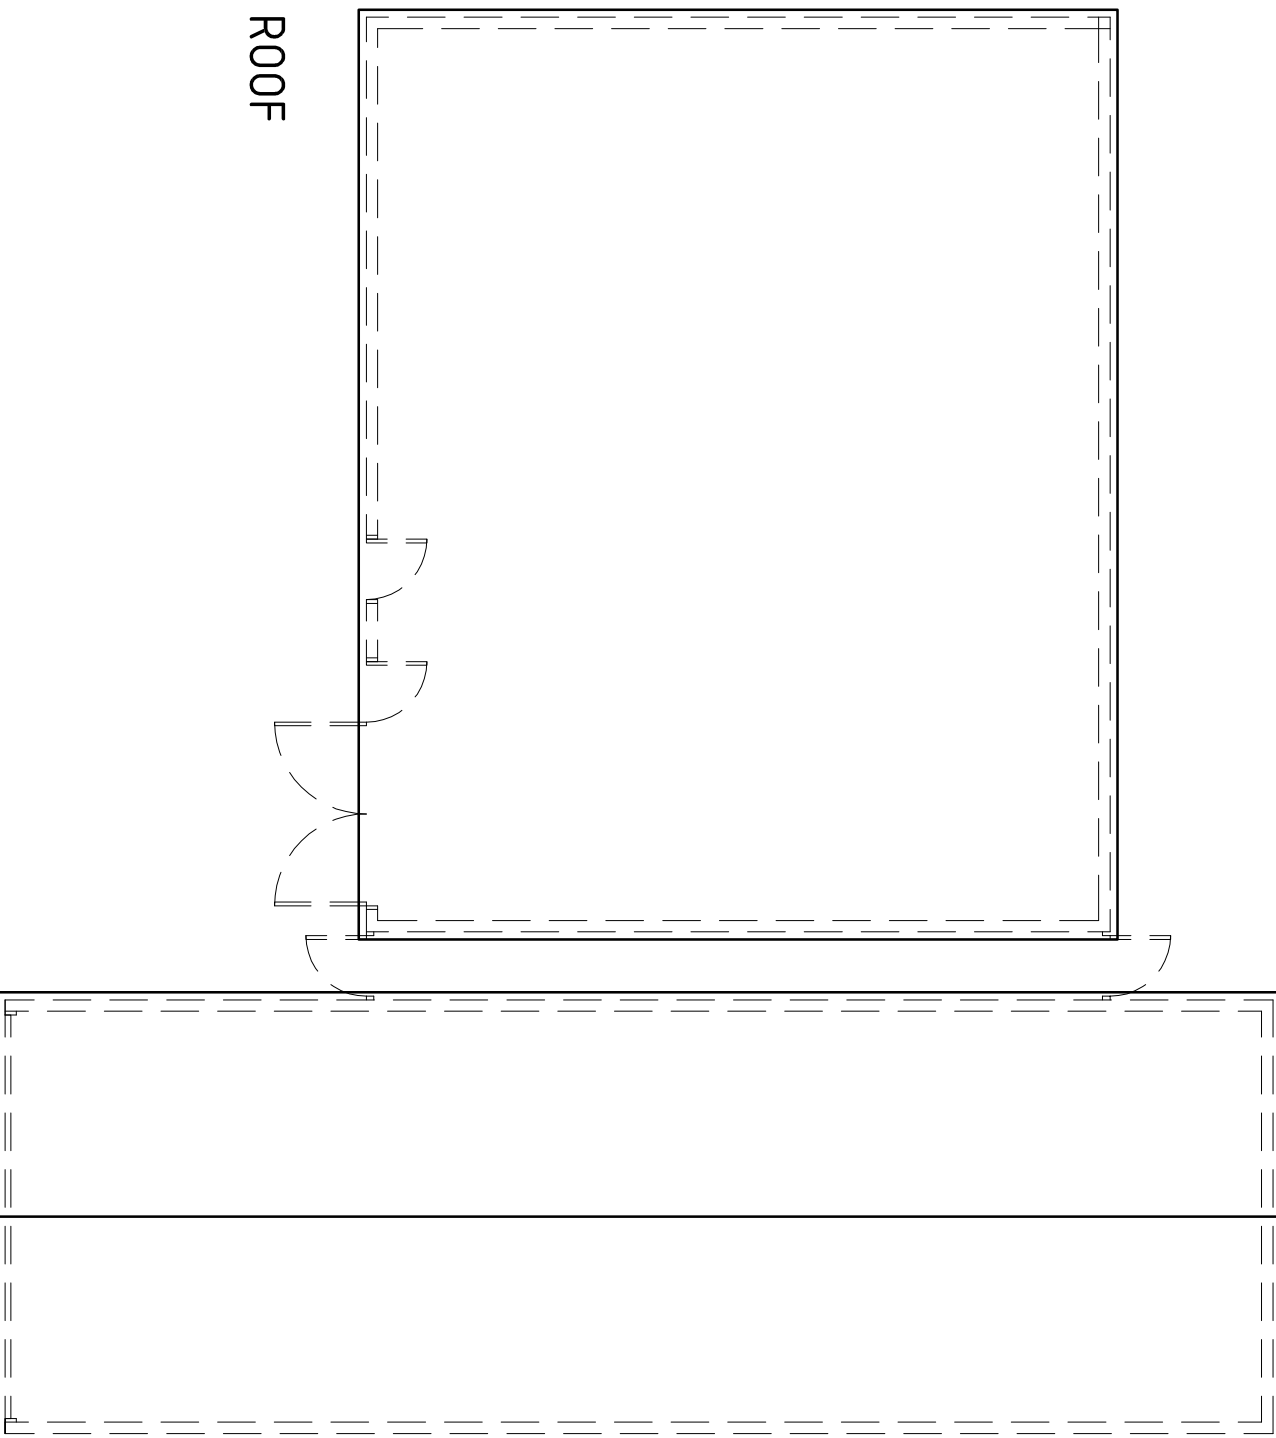

ROOF

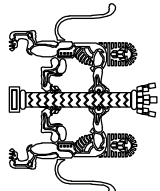

**W.M. GRAHAM ASSOCIATES**  
**RIBA CHARTERED ARCHITECTS**

1 Peach Street  
Wokingham  
Berkshire  
RG40 1XJ  
Tel: 0118 9770464  
Email: [wmg.architects@bconnect.com](mailto:wmg.architects@bconnect.com)  
Website: [www.wmgramham-architects.co.uk](http://www.wmgramham-architects.co.uk)

**A1 SITE**  
**HIGHLANDS AVENUE**  
**WOKINGHAM**  
**RG41 4SP**

**EXISTING ELEVATIONS**

| SCALE      | DATE        | DRAWN BY |
|------------|-------------|----------|
| 1:100 @ A1 | APR 25      | CG       |
| JOB NO.    | DRAWING NO. | REVISION |
| 2701       | 03          | A        |