


┌

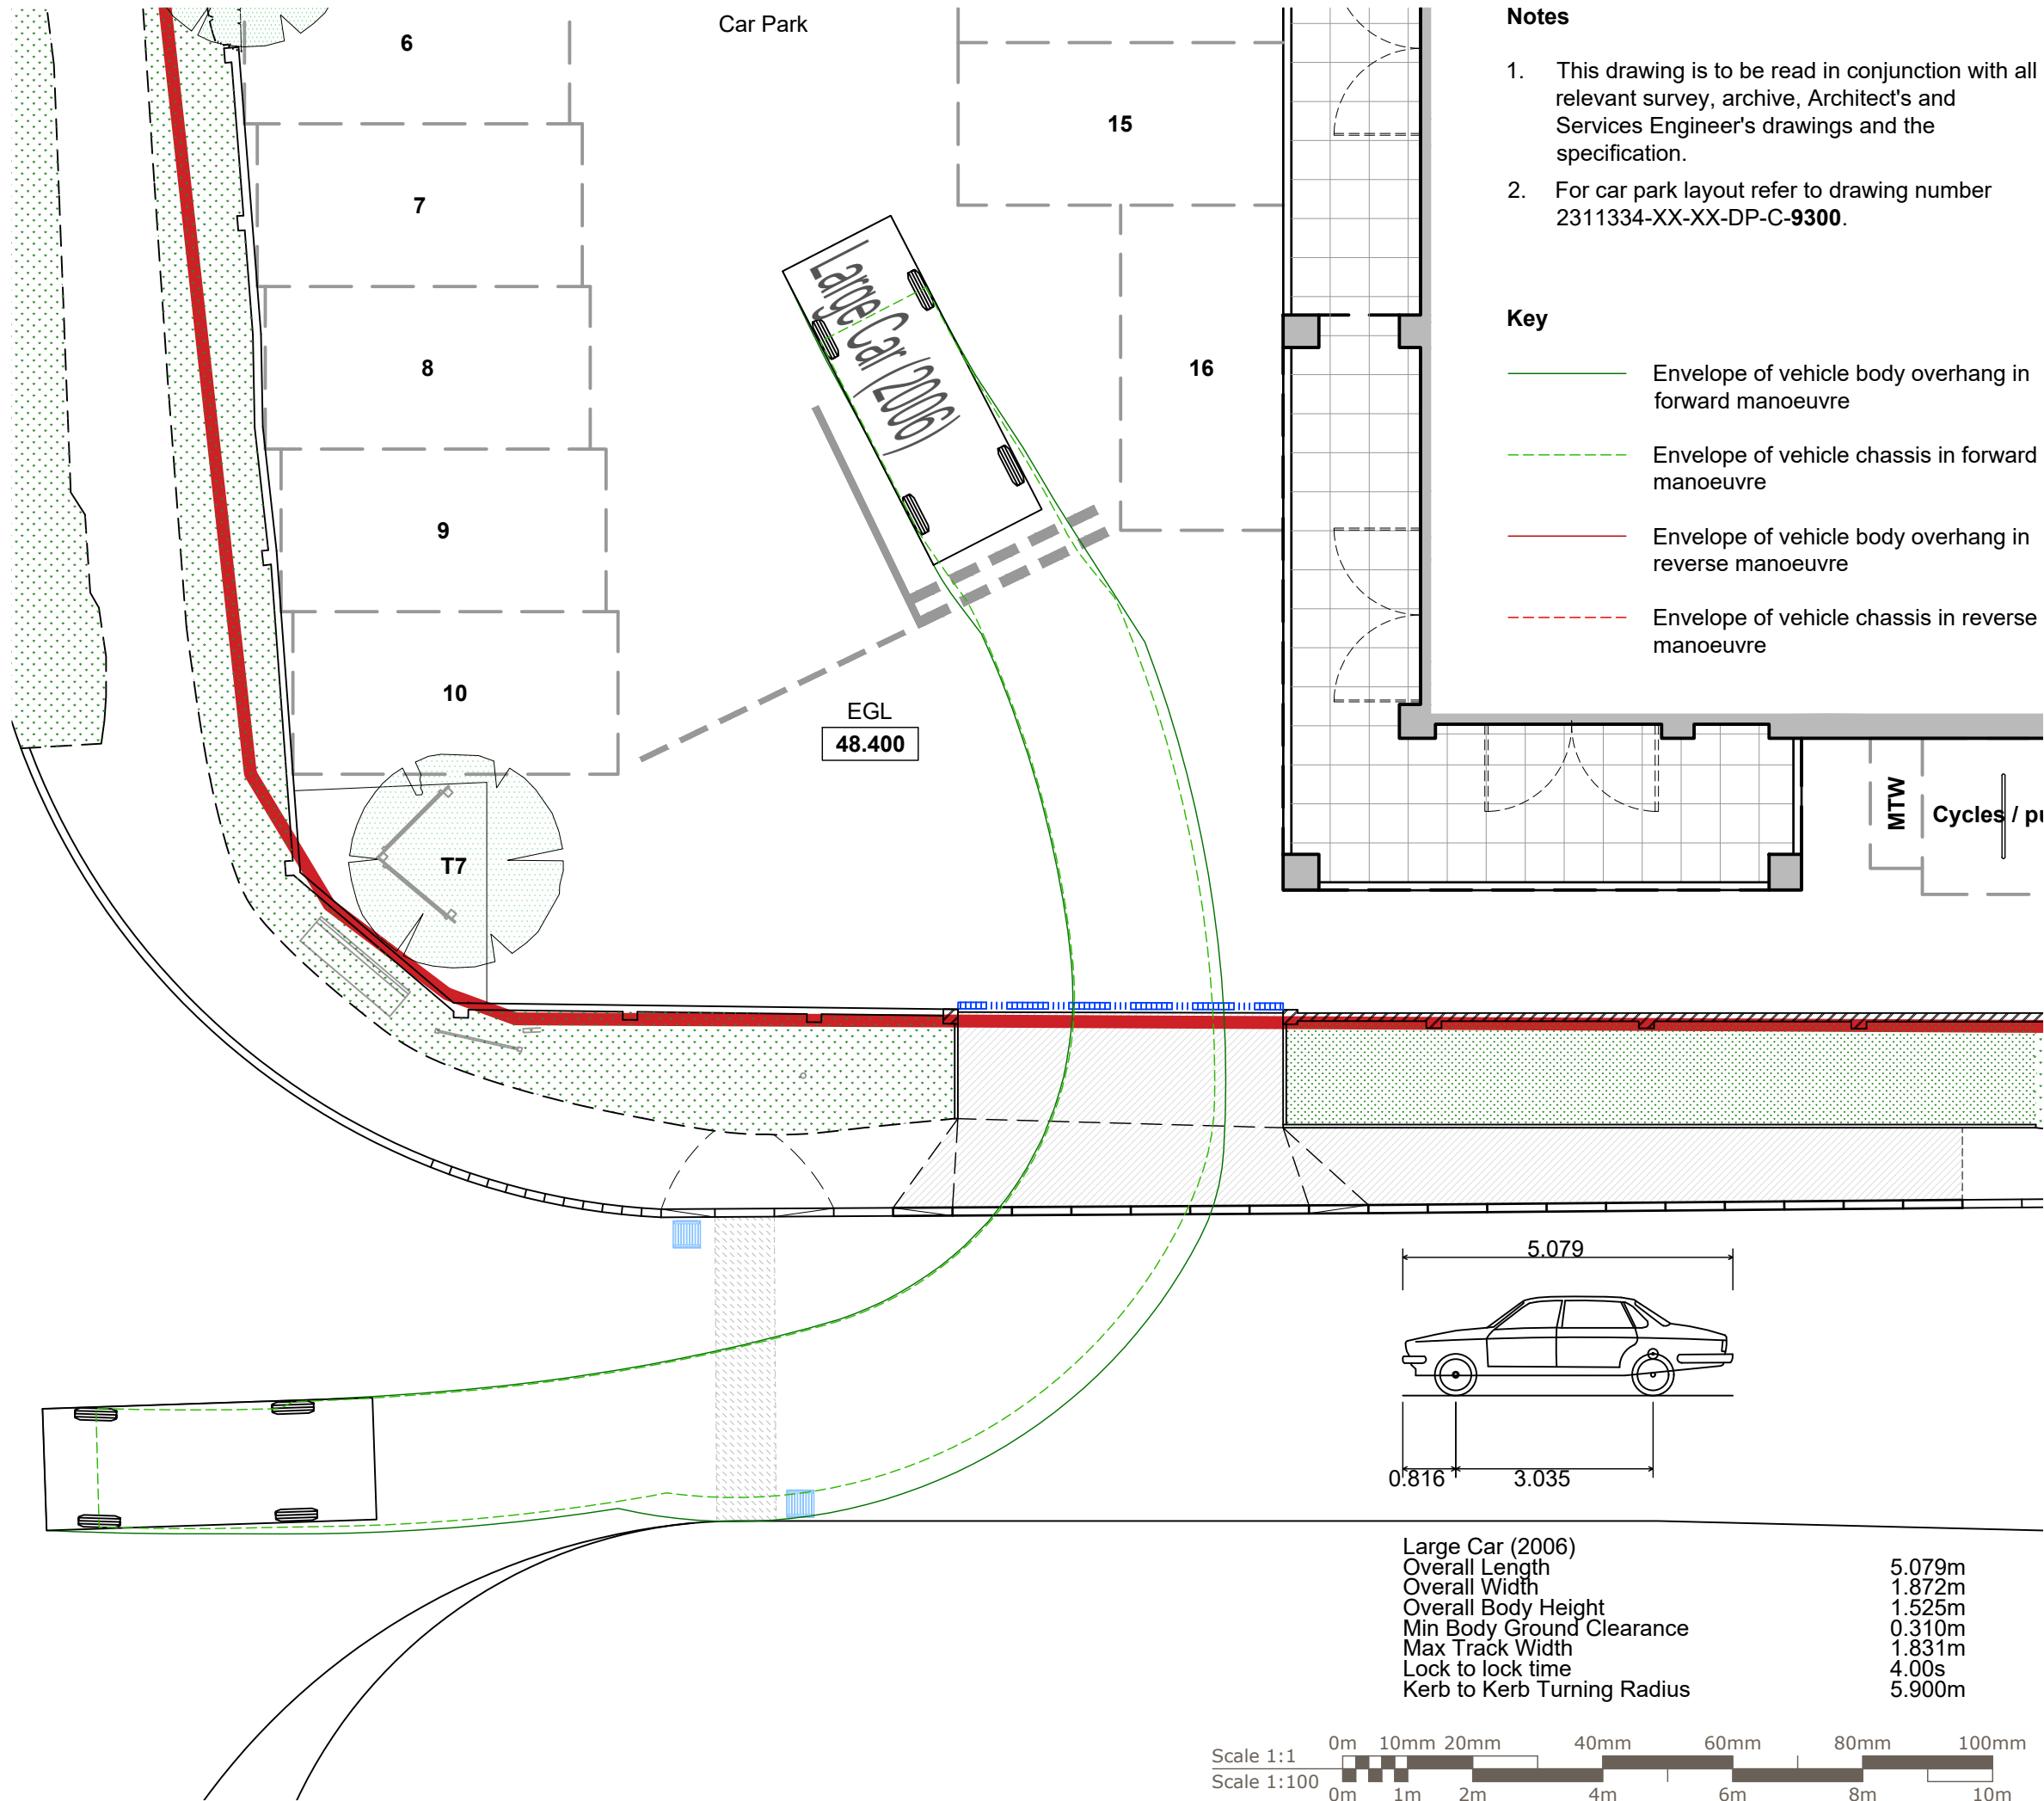

C01 Issued for Planning approval. AC BMC BMC 19.06.26

Rev	Description	By	Chk	App	Date
Purpose of Issue : PLANNING					Status Code : A3

ACIES
an RSK company

5th FLOOR, EXCHANGE TOWER,
19 CANNING STREET, EDINBURGH,
EH3 8EG
Tel : 0131 225 3007
www.aciesgroup.co.uk

Client : **Shinfield Community Church**

Project : **Shinfield Community Church
Reading**

Drawing : **Vehicle Swept Path Analysis
Large Car (2006)
Sheet 2**

Acies Job No : 2311334	Scale @ A3 : 1:100
Drawing No : 2311334-ACS-XX-XX-DP-C-9391	Rev : C01