Location Plan

Scale 1:1250 at A3

Pinewood Minature Railway Society

0 100 200
metres

N

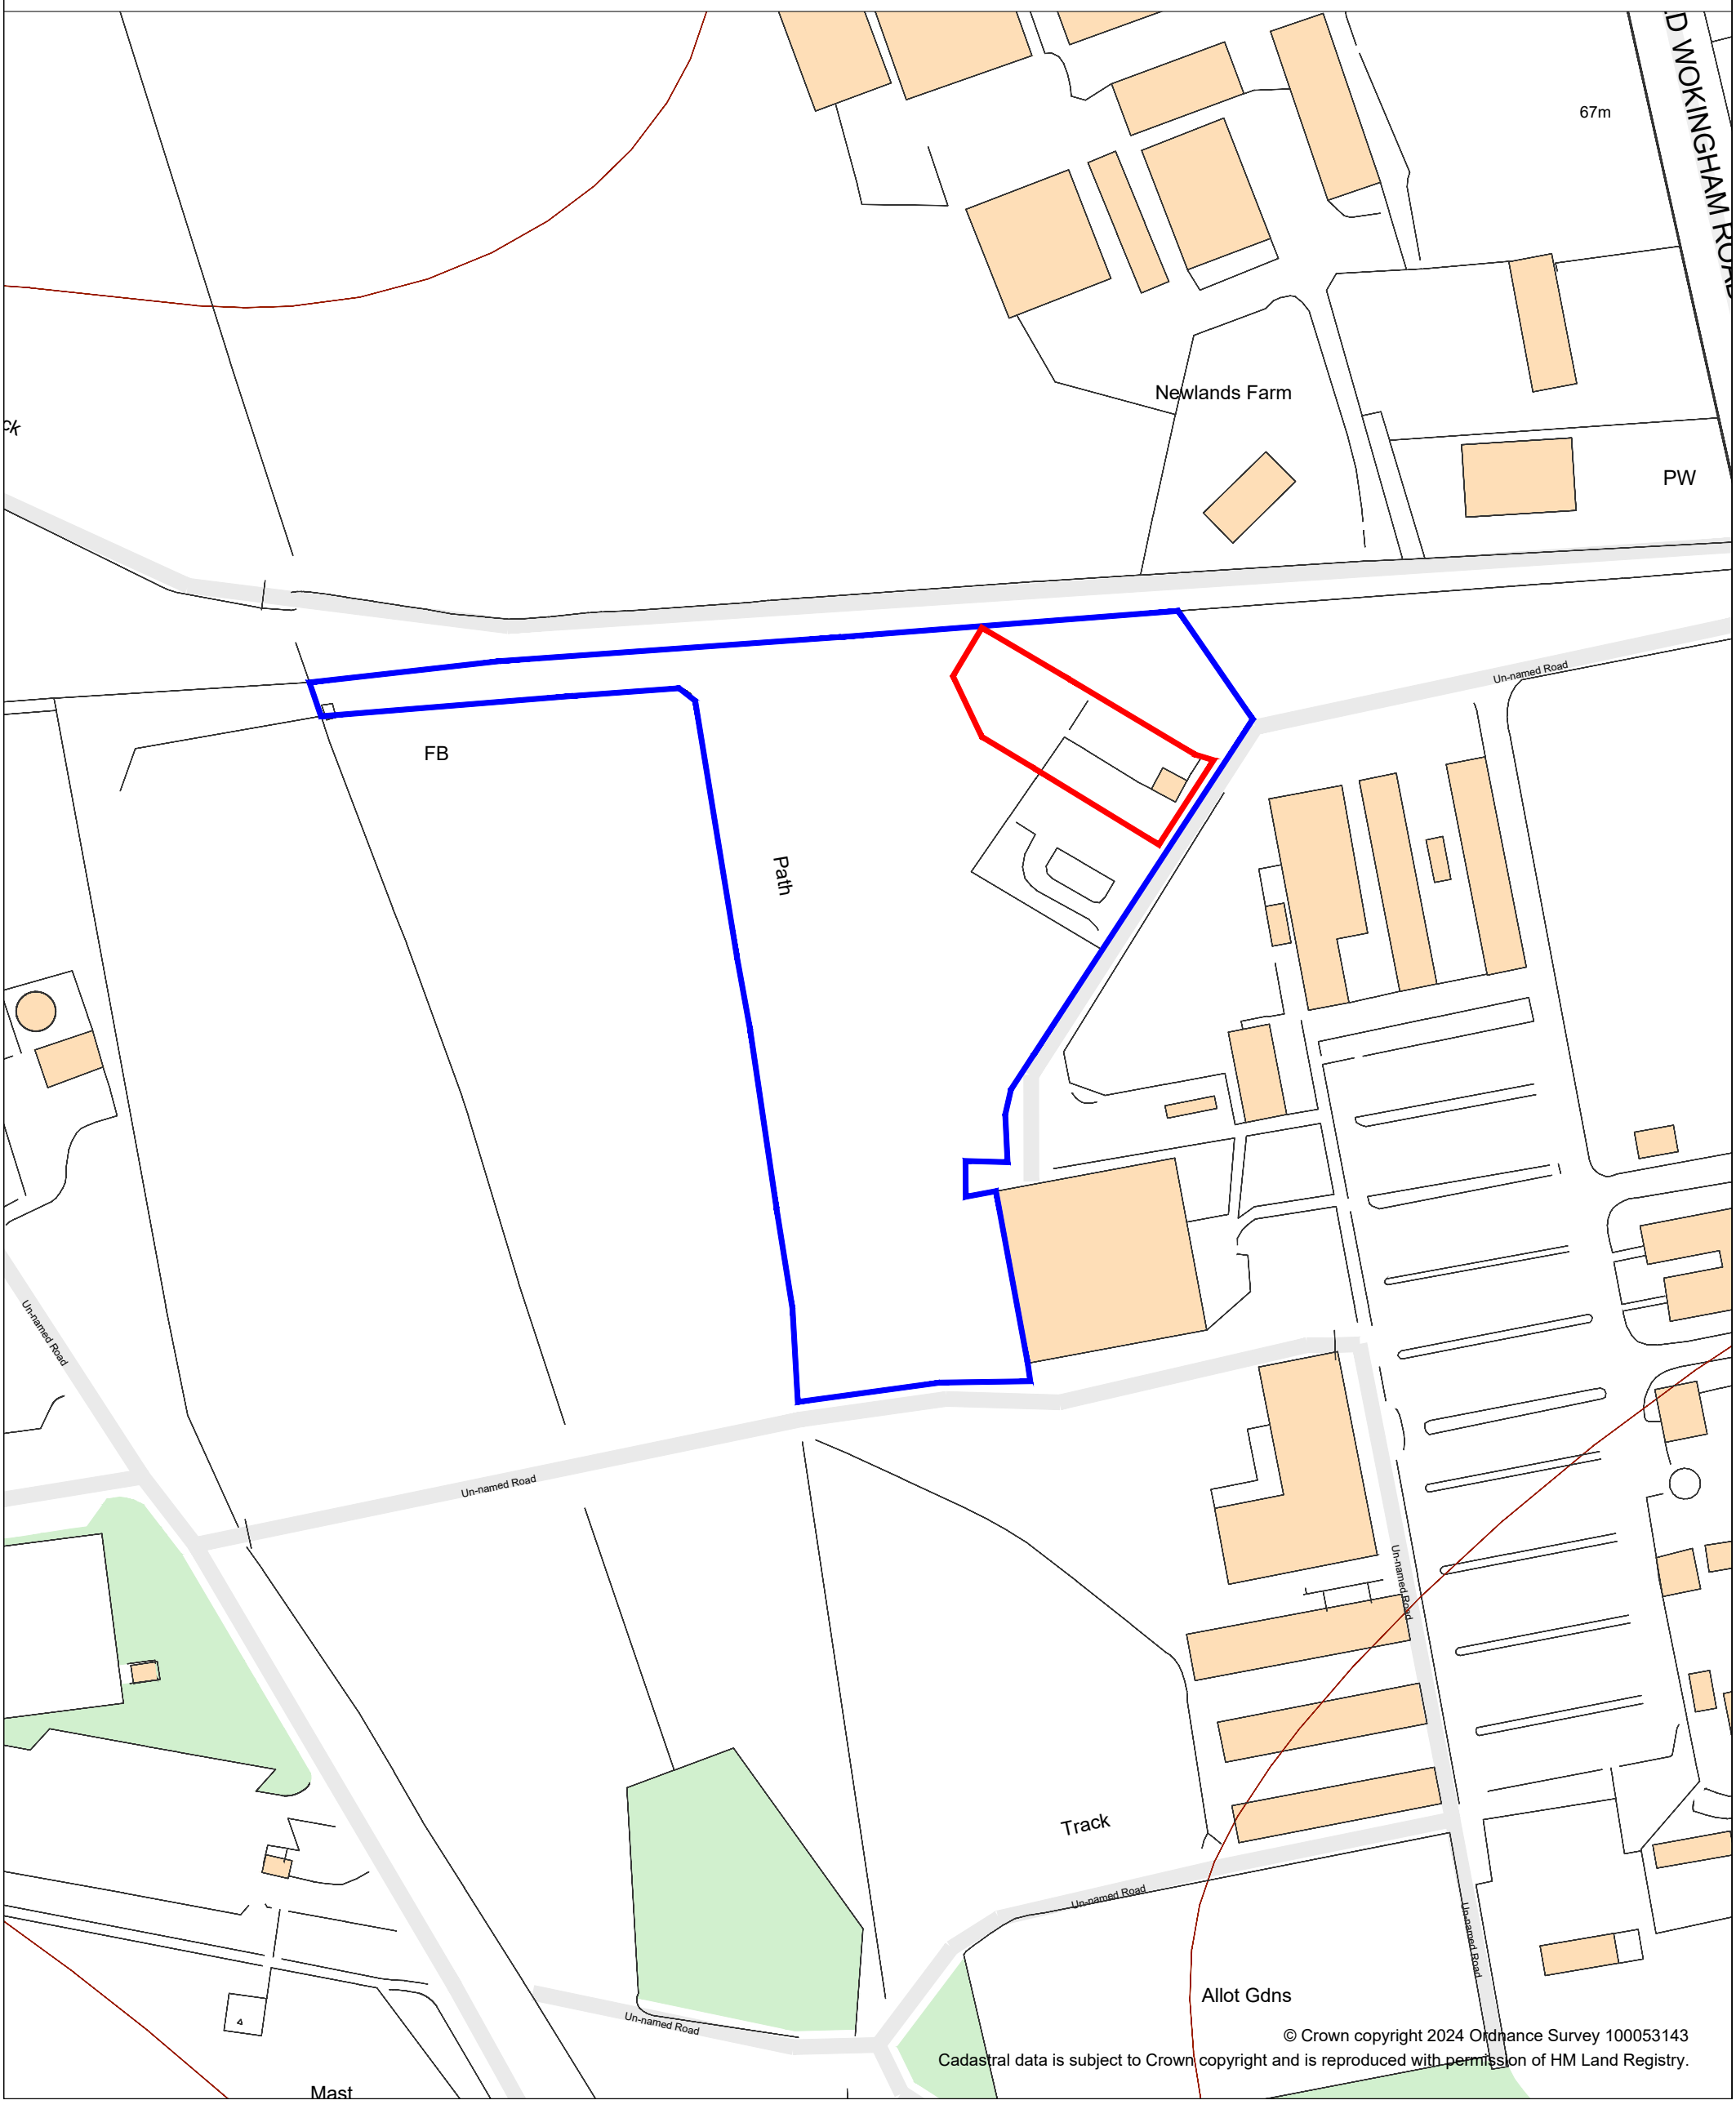

© Crown copyright 2024 Ordnance Survey 100053143
Cadastral data is subject to Crown copyright and is reproduced with permission of HM Land Registry.