
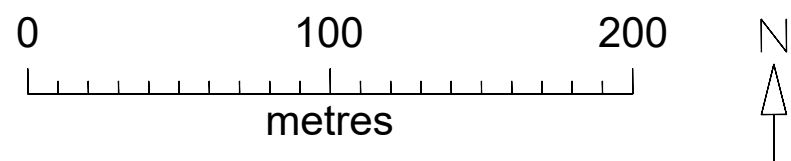


Location Plan

Pinewood Minature Railway Society

Scale 1:2500 at A3

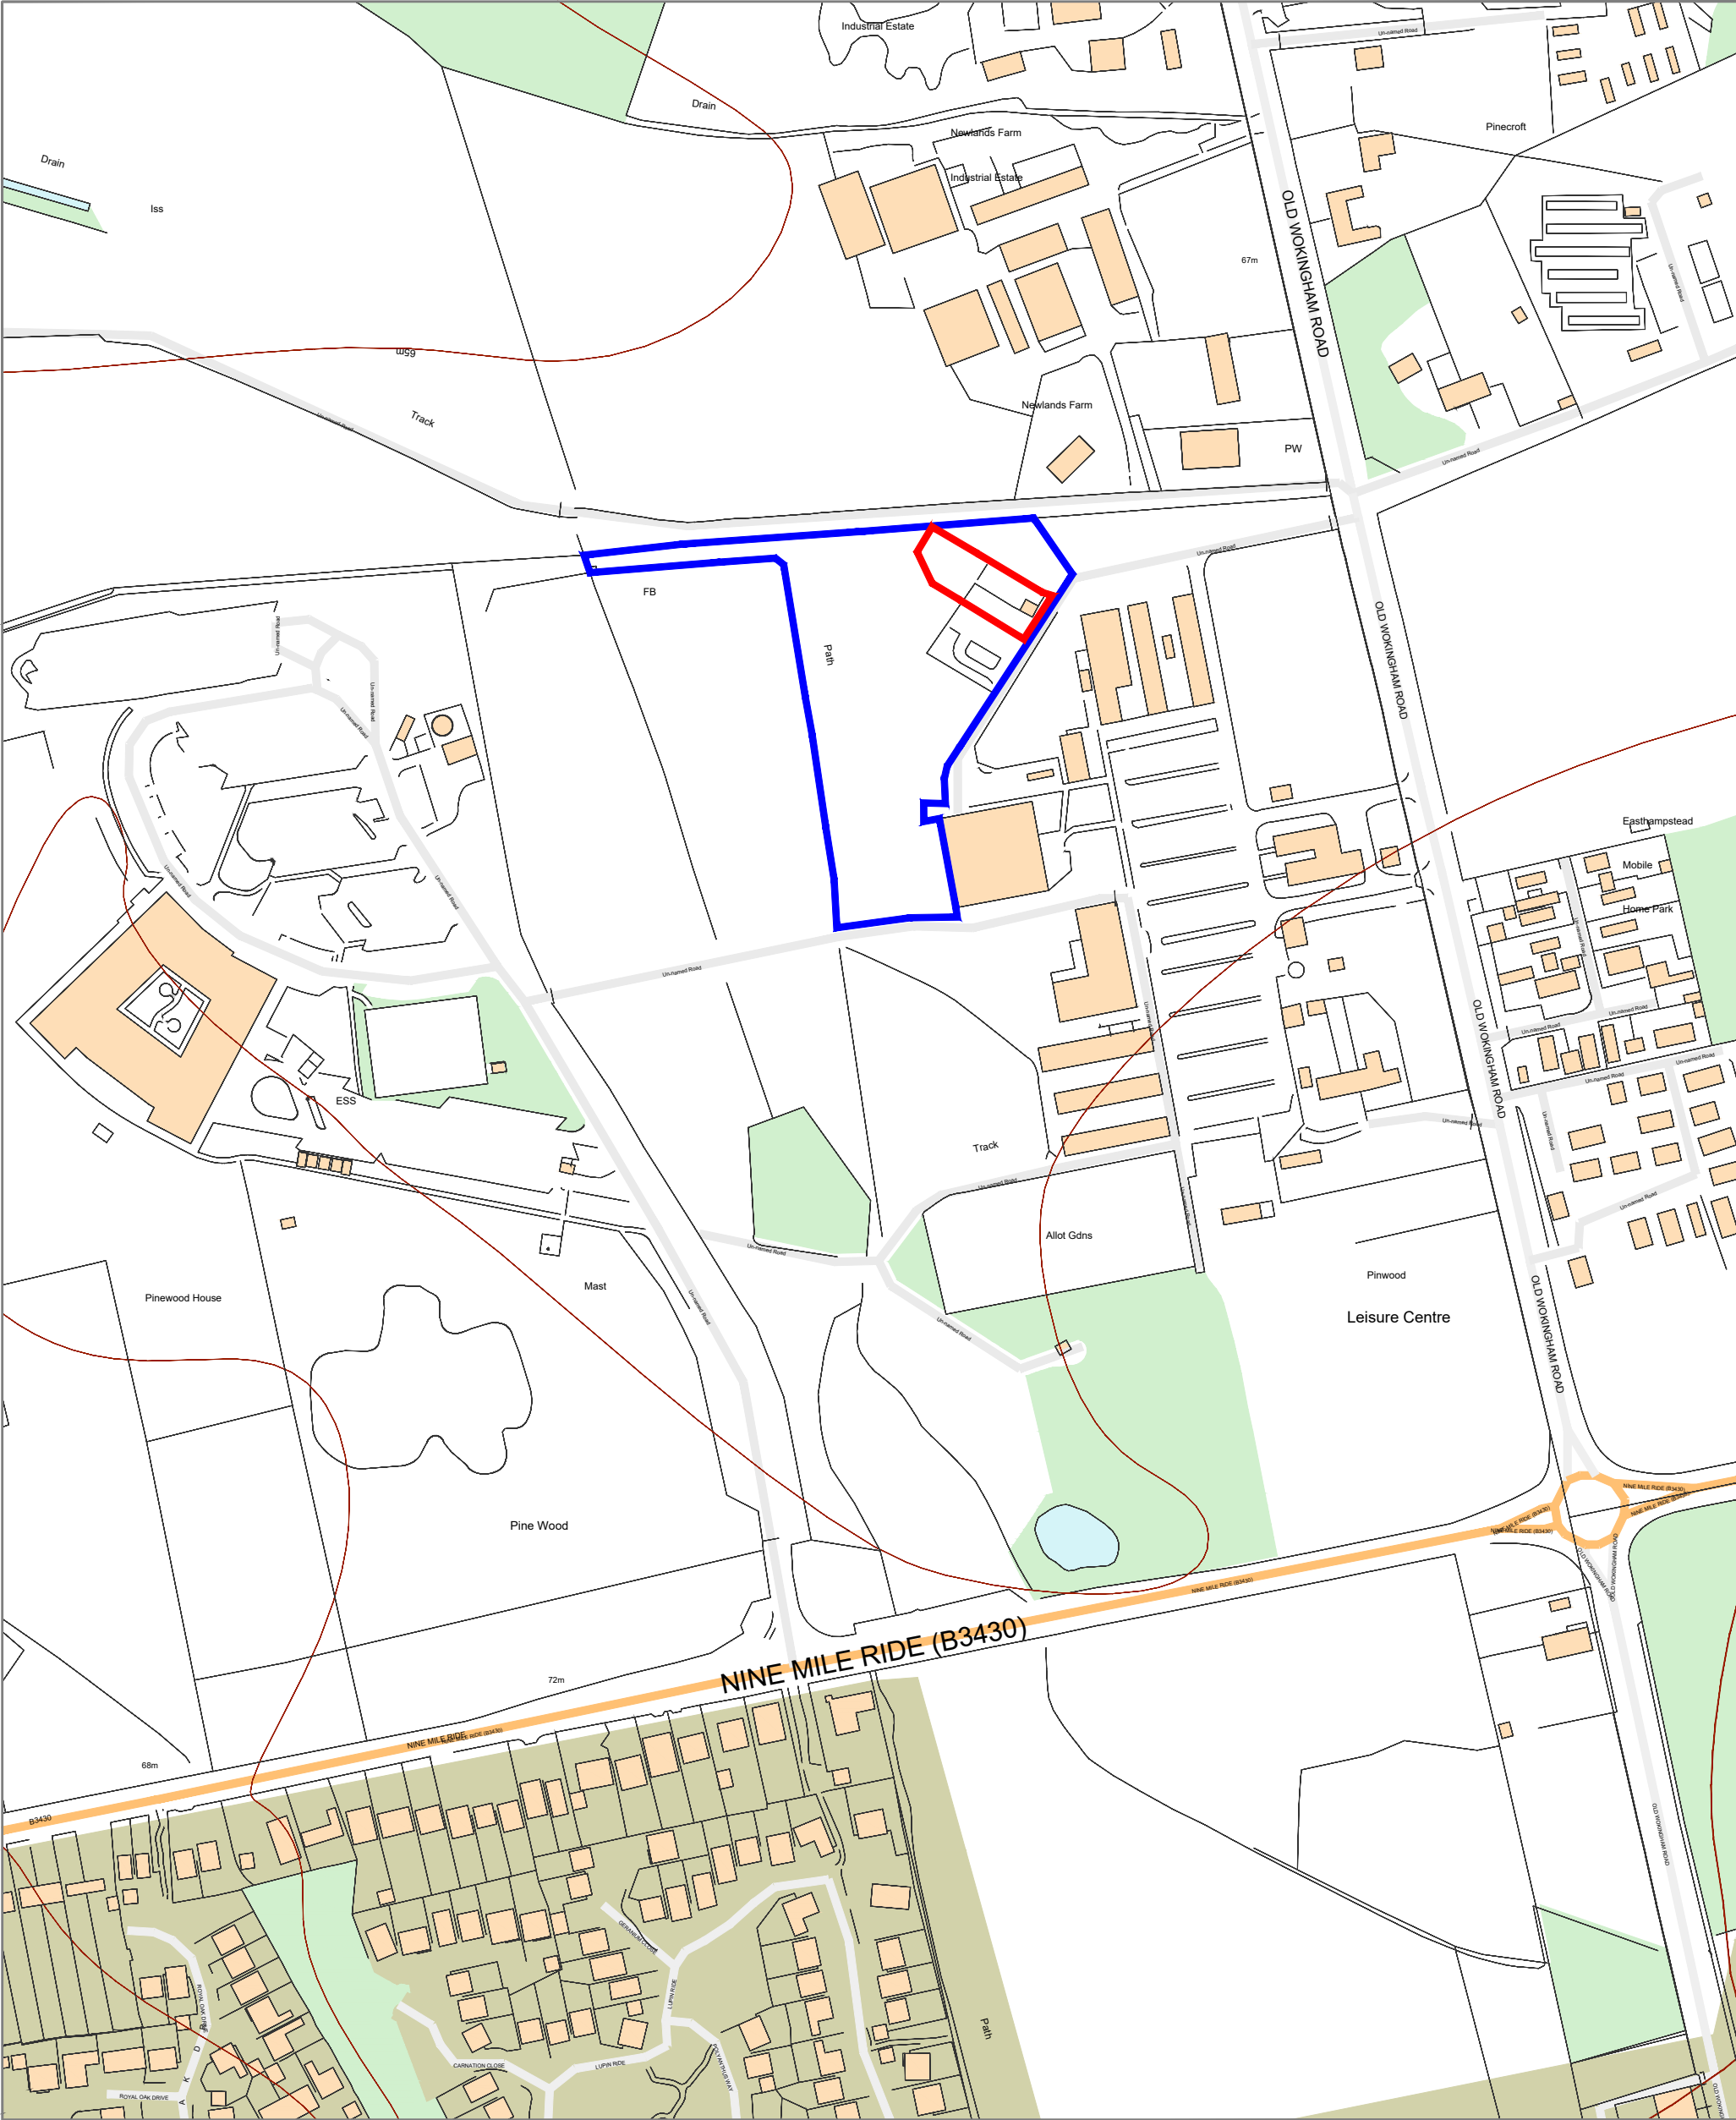

© Crown copyright 2024 Ordnance Survey 100053143
Cadastral data is subject to Crown copyright and is reproduced with permission of HM Land Registry.