


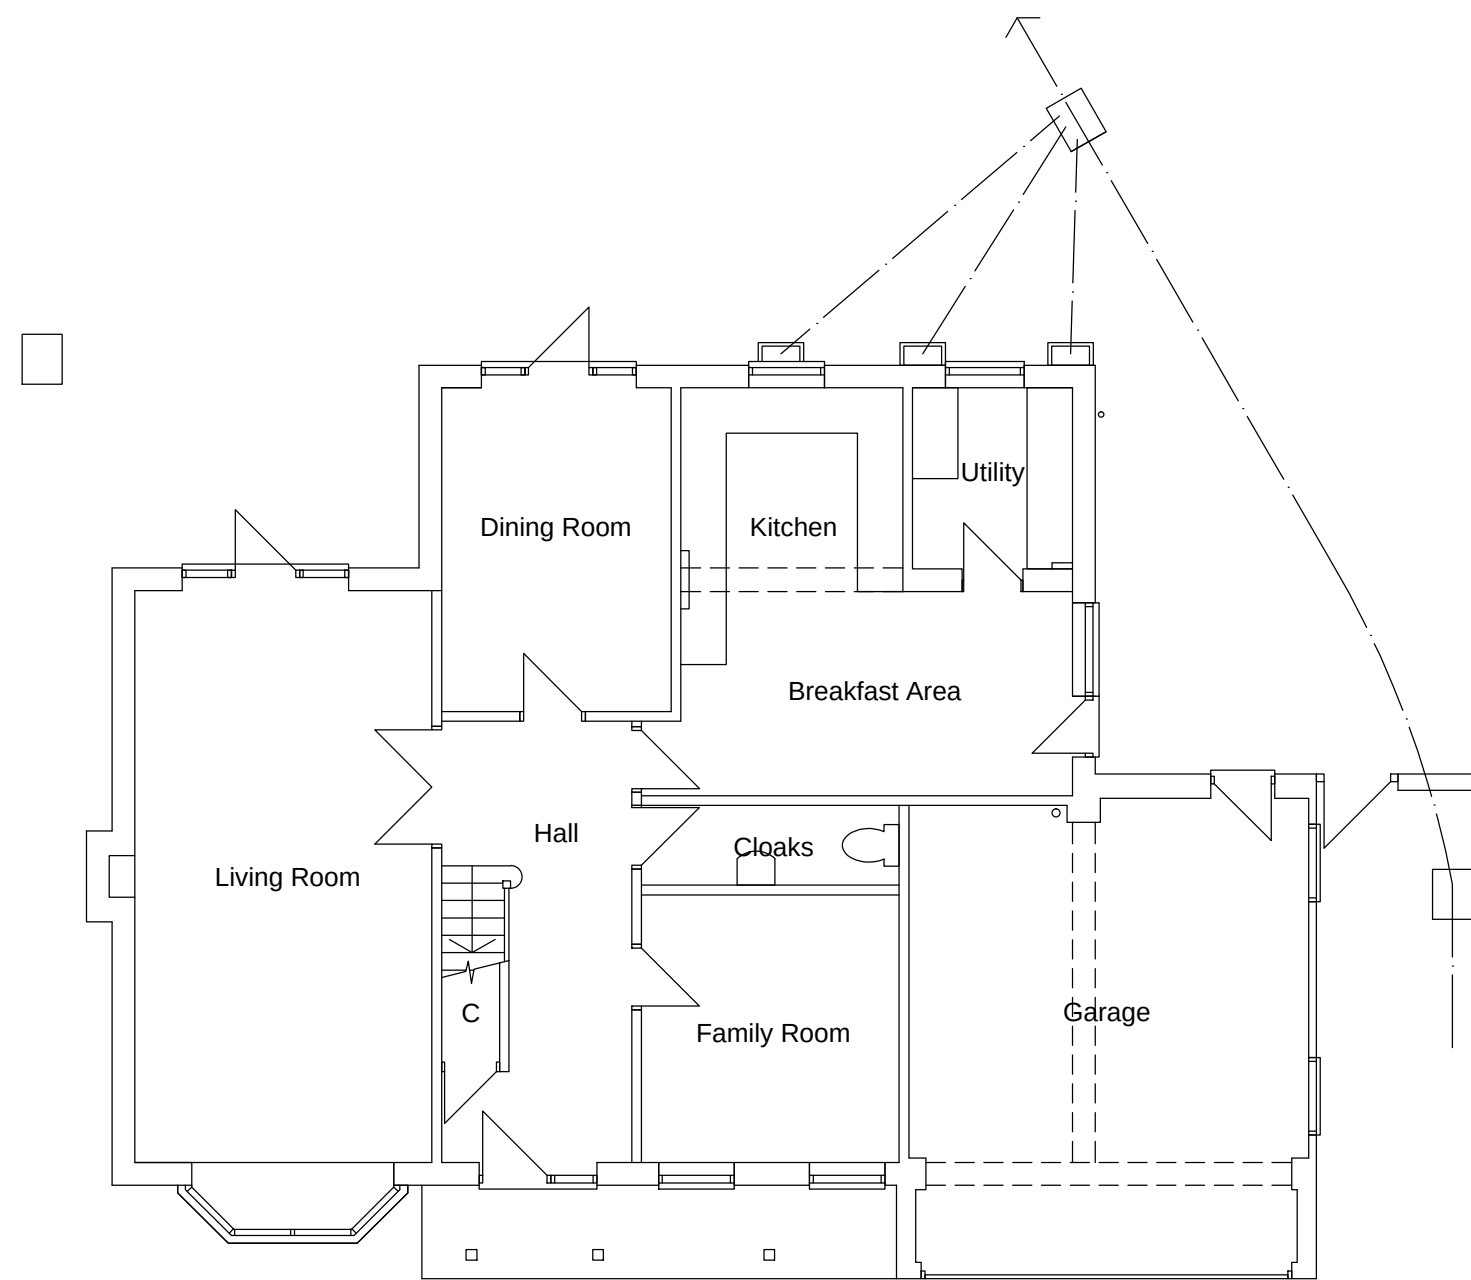


Existing Ground Floor Plan




Existing North Elevation




Existing East Elevation

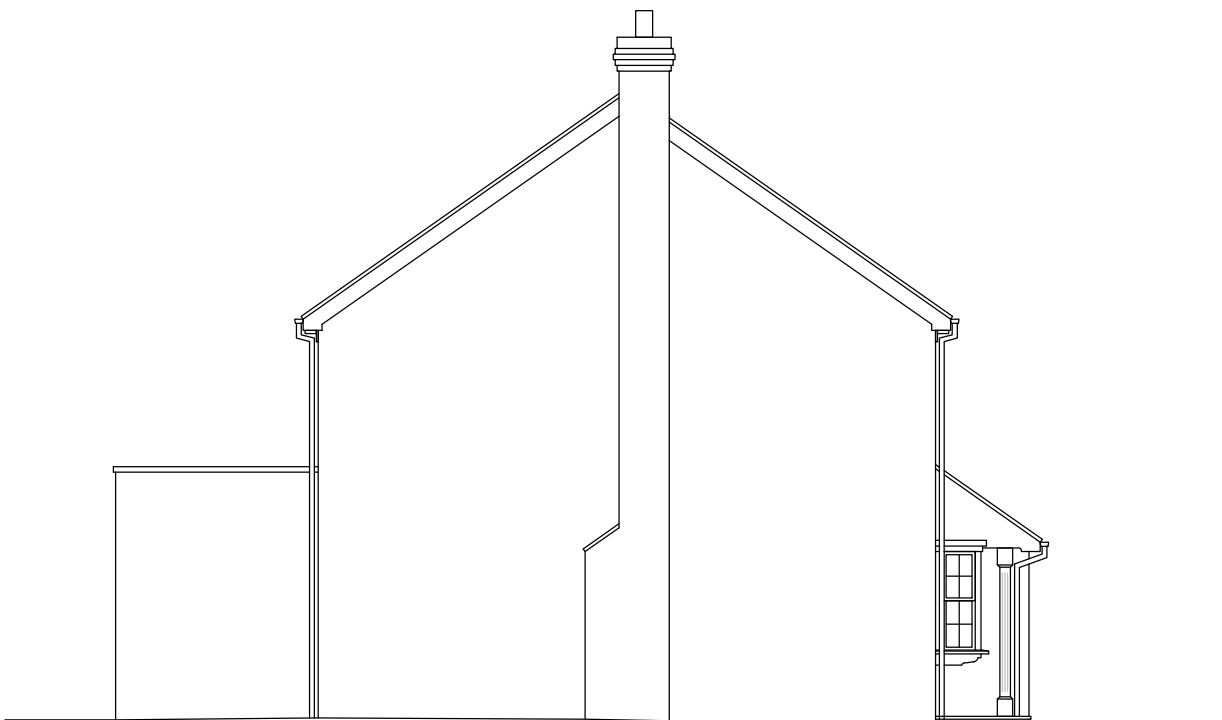

Existing West Elevation

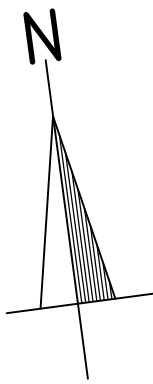

- PROPOSED MATERIALS:-
- Walls - Facing brickwork to match the existing. Replicate cill and head details to match existing
 - Roof - GRP or EPDM finish to flat roof.
 - Windows - White UPVC to match existing.
 - Doors - White UPVC to match existing.

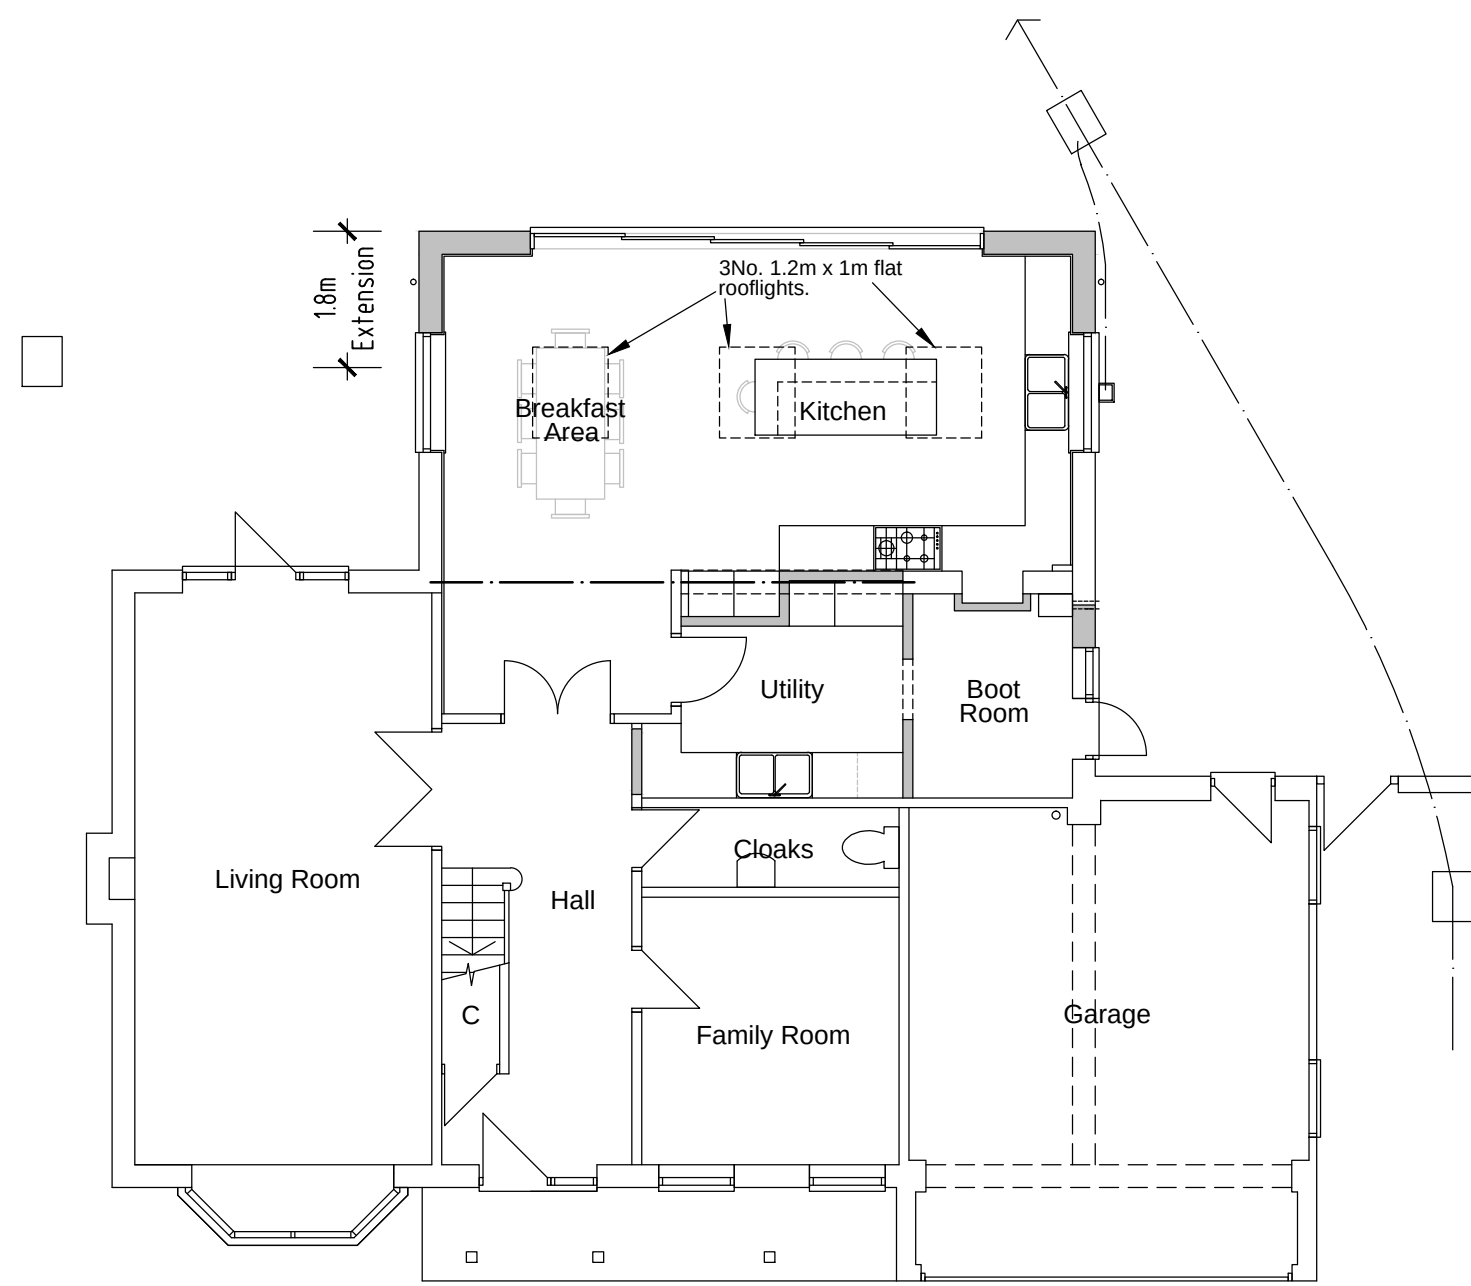


Proposed Ground Floor Plan




Proposed North Elevation



Proposed East Elevation

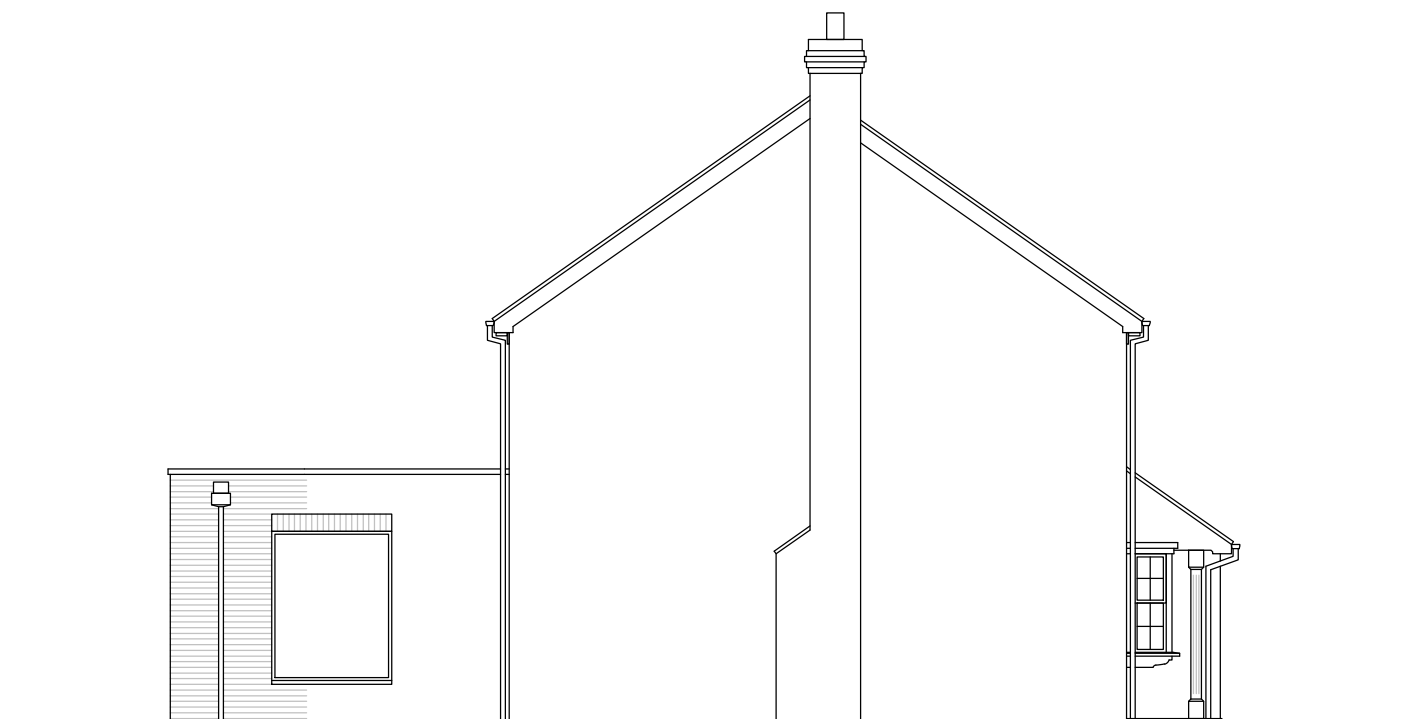

Proposed West Elevation

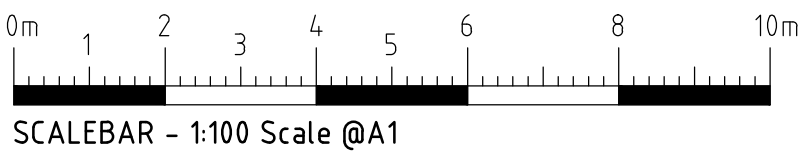

SCALEBAR - 1:100 Scale @A1

NOTE: CONSTRUCTION DESIGN MANAGEMENT REGULATIONS (CDM)
Martin Butler Partnership Limited does not undertake the role of lead consultant as defined by the CDM Regulations 2015 unless specifically appointed to do so. It is assumed that the Client or lead Contractor will undertake this role or alternatively a competent and qualified person is appointed to fulfil these duties.

Proposed Single Storey Rear Extension and Internal Alterations at 'Avallon', School Road, Wargrave

Client
Julie Howes
'Avallon'
School Road
Wargrave
RG10 8AA

Description
Existing and Proposed Floor Plans and Elevations

MARTIN BUTLER PARTNERSHIP LIMITED

28 Broad Street
Wokingham
Berkshire
RG40 1AB
Tel/Fax: 0118 989 0990

Scale	Project	drawing	revision
1:100	22504-4	01	