

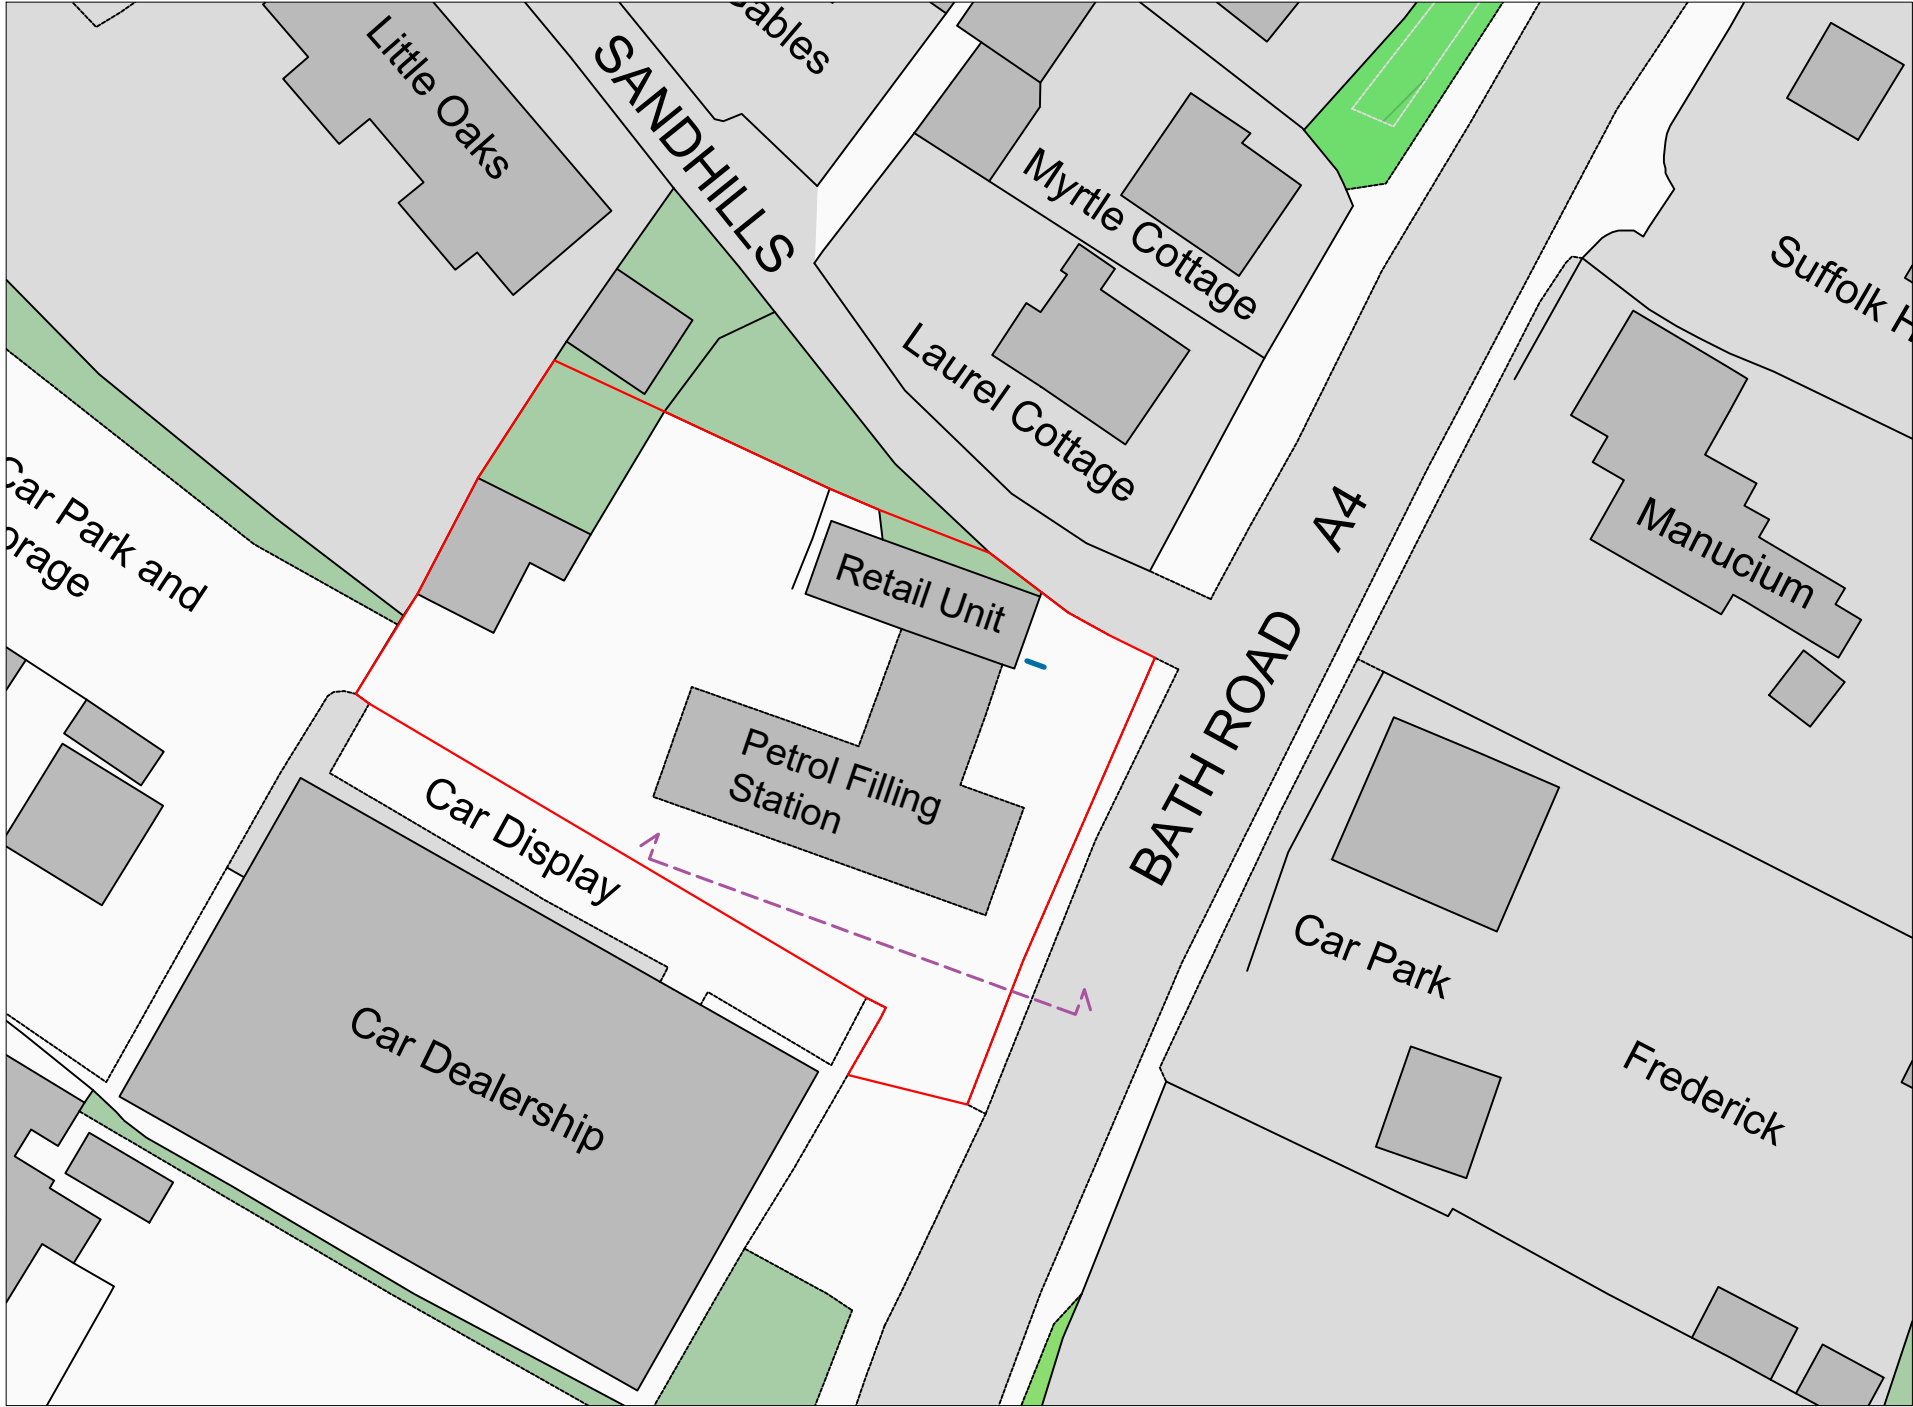


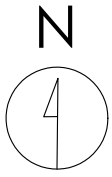

Crown copyright and database rights (2024) OS (100063368)

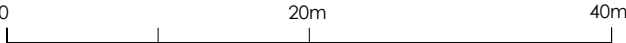

**Title**  
Proposed Site Plan

**Address**  
Bath Road A4, Charvil Reading,  
Berkshire, RG10 9UP

**Client**

**Job No.**  
23632  
FS893

**Issued**  
03/04/25

**Scale**  
1:500 @ A3

- Key**
- 1. Petrol Filling Station Site Boundary
  - 2. Proposed Digital Display
  - 3. Elevation Line

All information is to be checked on site for accuracy and fit. Only drawings with WD status with the most recent revision are to be used for construction.