




No.	Revision	Date
-	-	-

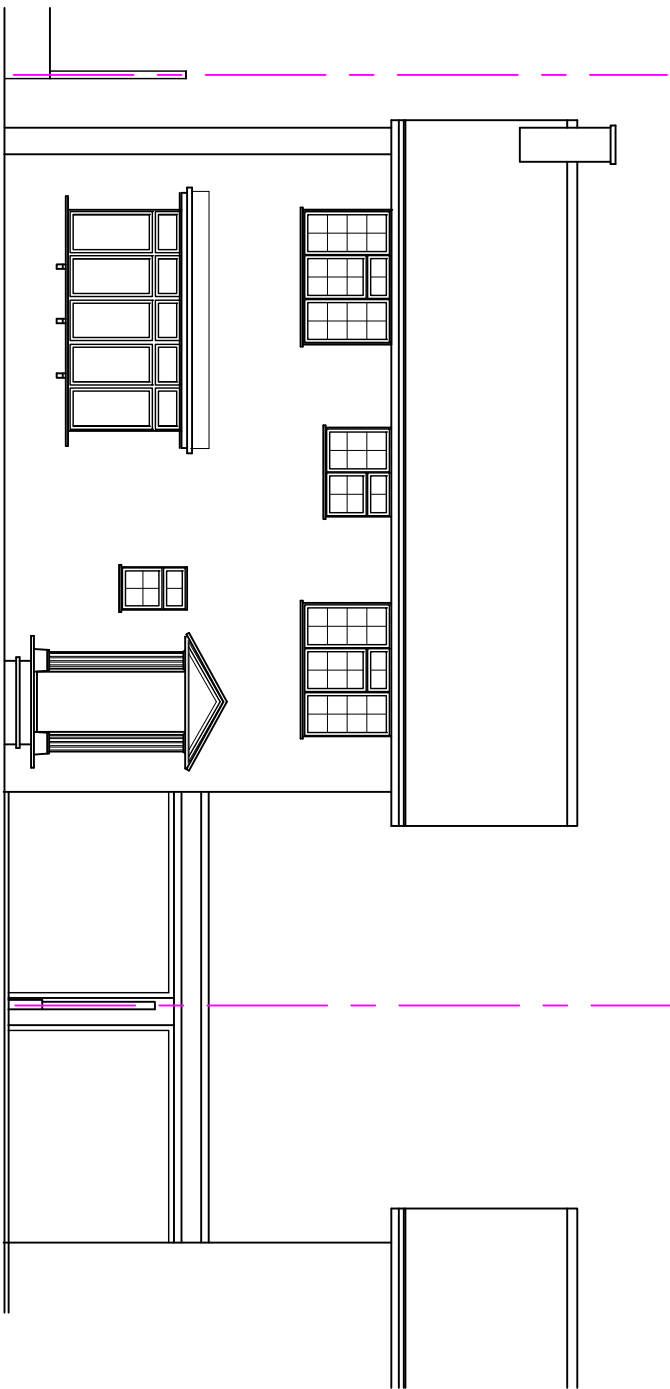


Front elevation

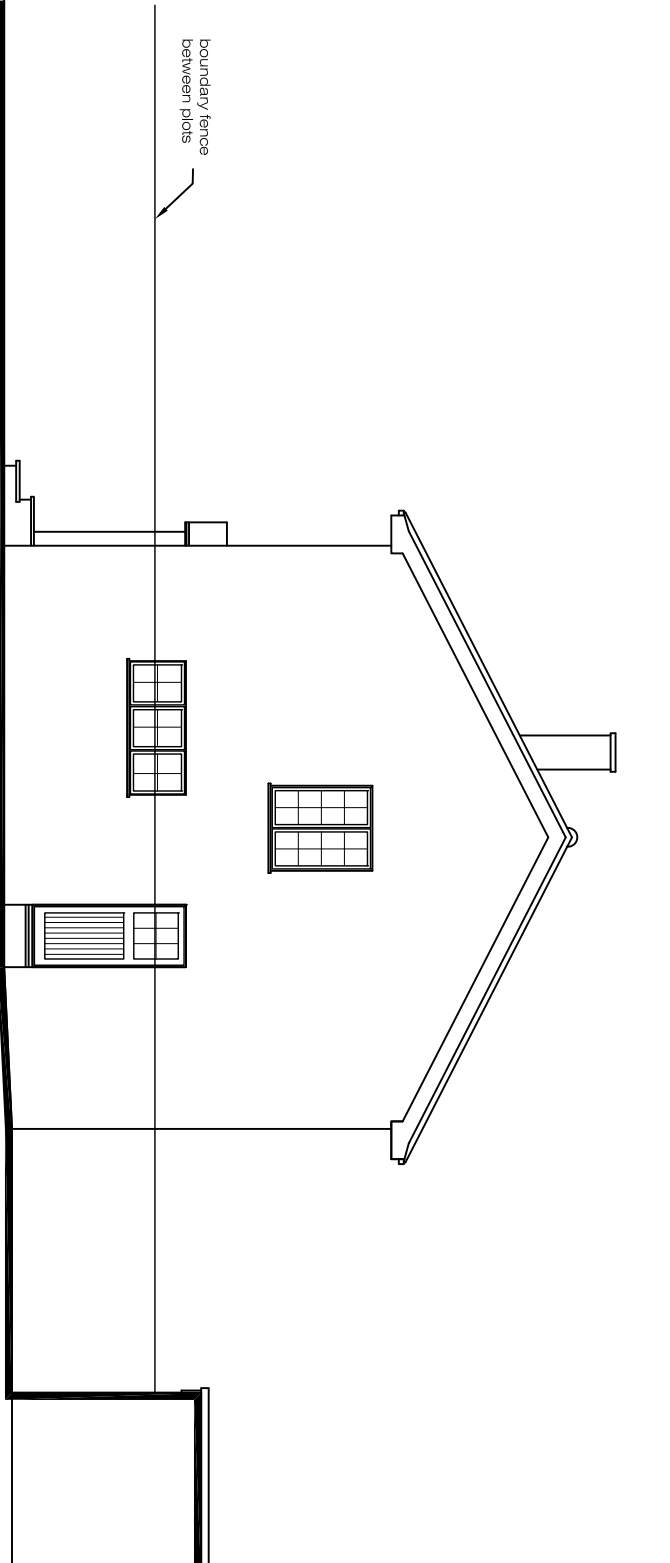


Side elevation

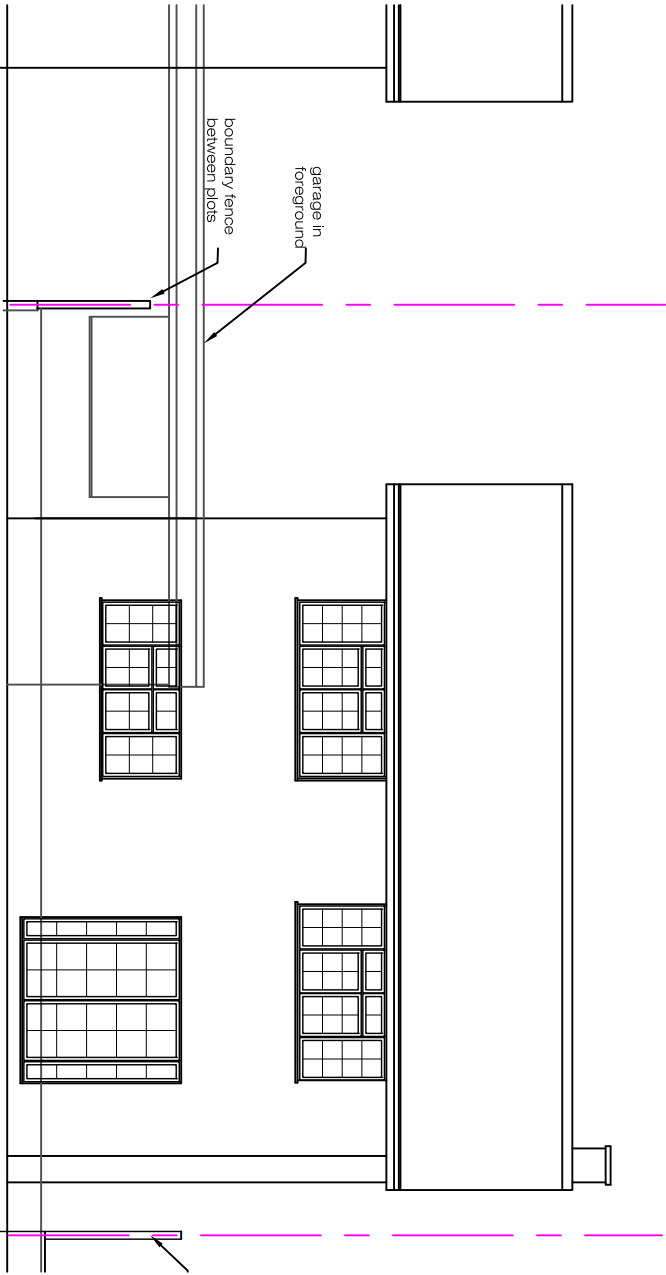


Rear elevation

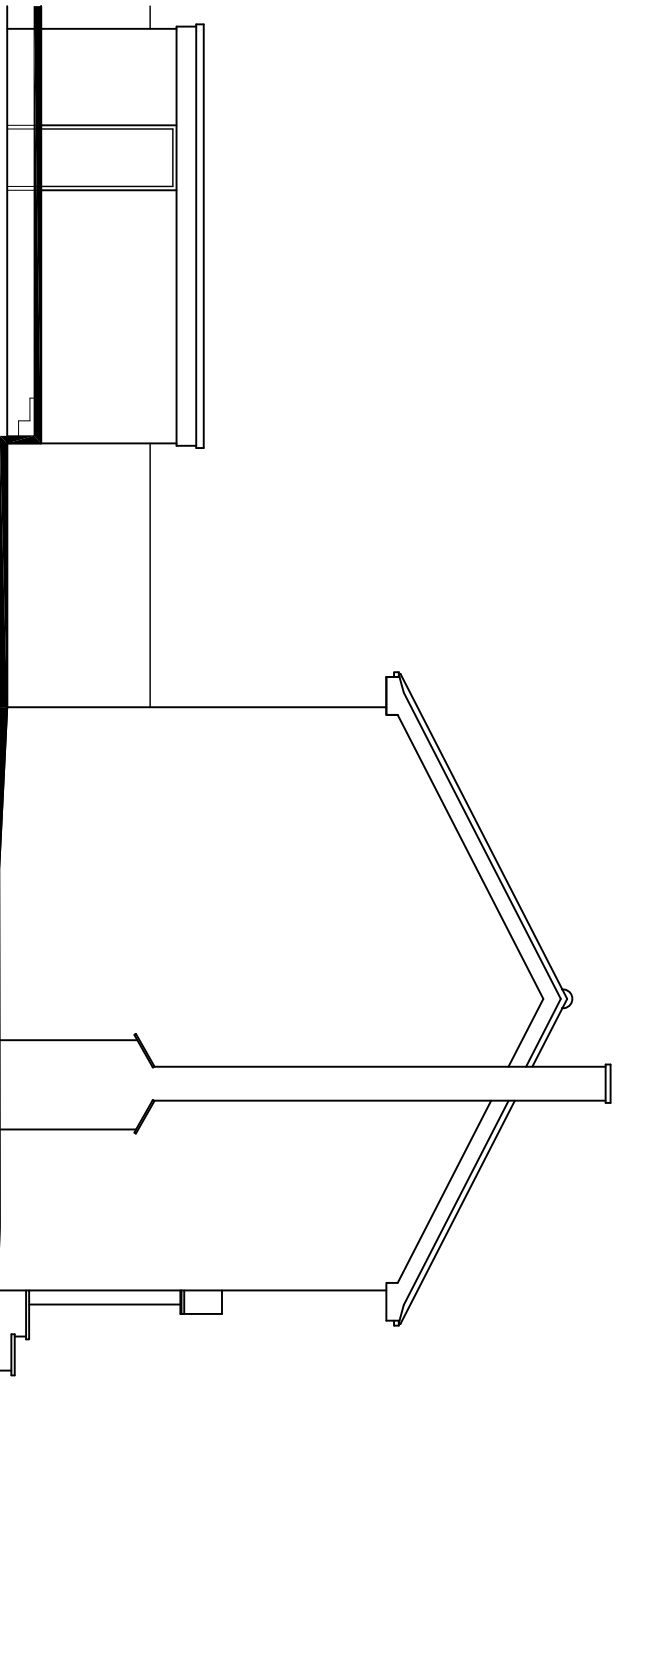

Side elevation

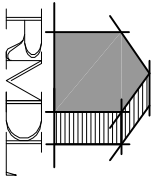

RAMMURTI DESIGN LTD
ARCHITECTURAL & PLANNING SERVICES
268 TILFHURST ROAD, READING RG30 2NE
TEL/FAX: 01189510628 MOB: 07799883574

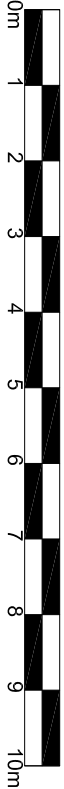

Proposed addition of side and rear single storey extensions, and double storey front extension with the demolition of garage and related internal alterations to existing dwelling
at 216b Nine Mile Ride, Finchampstead RG40 3QD
for Mrs Rupinder Sood

EXISTING ELEVATIONS
Scale: 1/100
Date: JANUARY 2025 NMR216b:012 Rev P1