




1 West Elevation
1 : 100

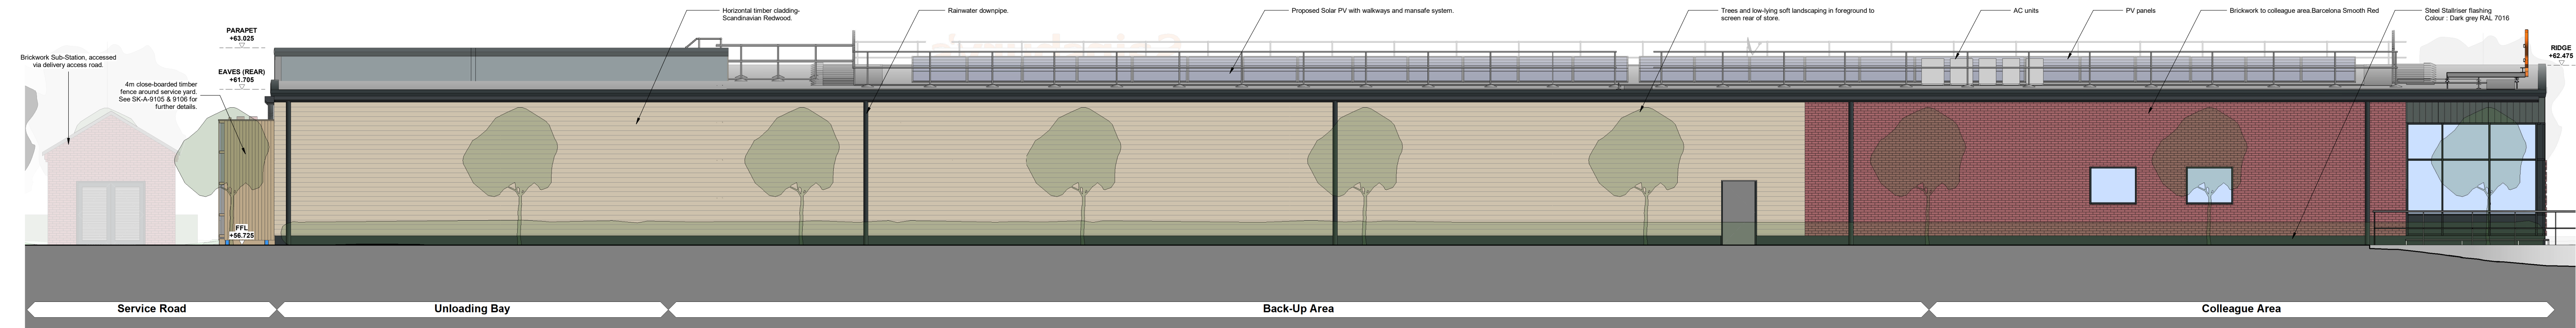


2 East Elevation
1 : 100

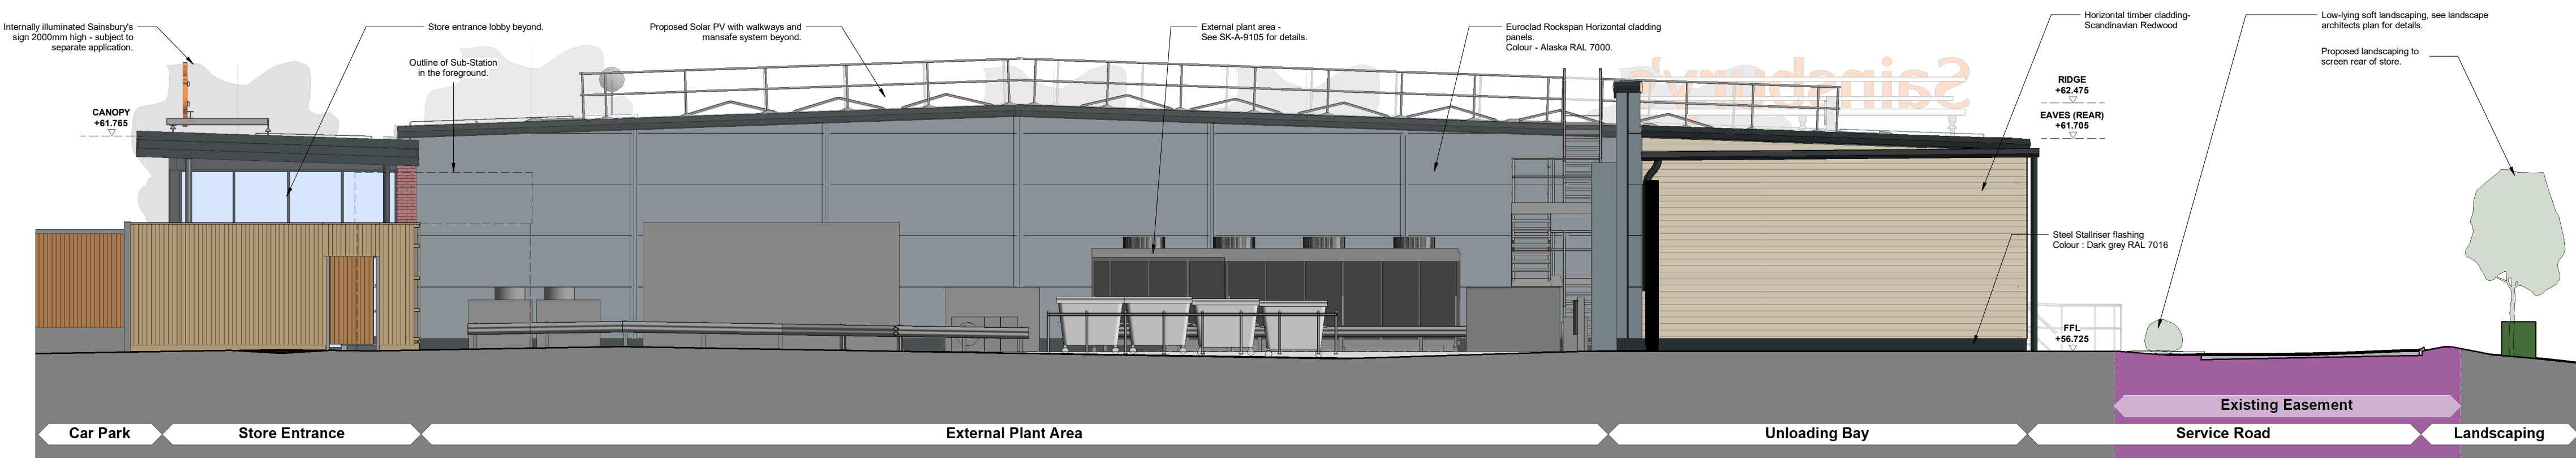

3 South Elevation
1 : 100

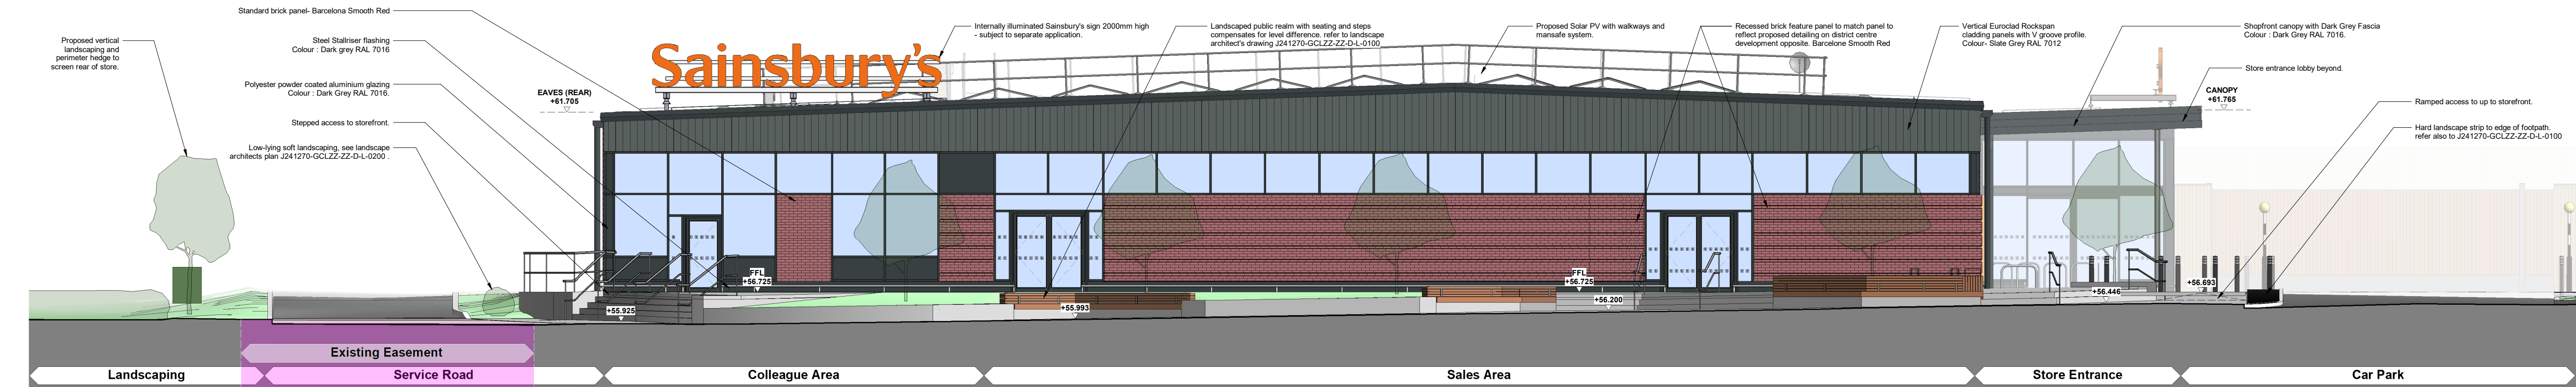

4 North Elevation
1 : 100

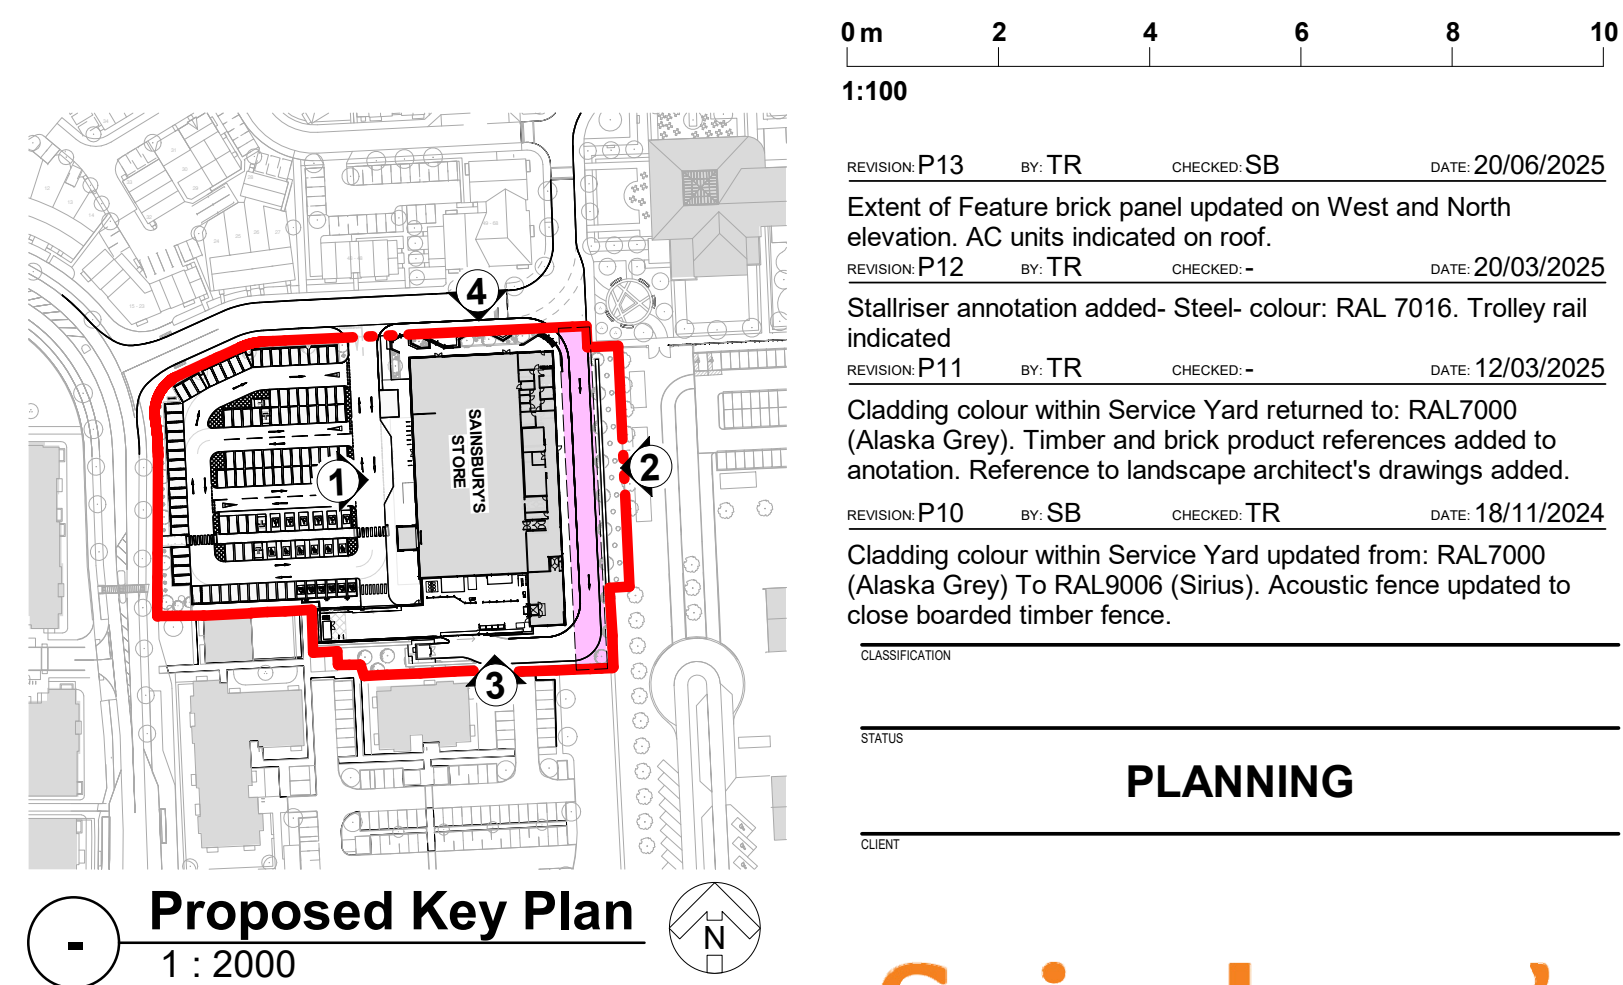

Proposed Key Plan
1 : 2000