
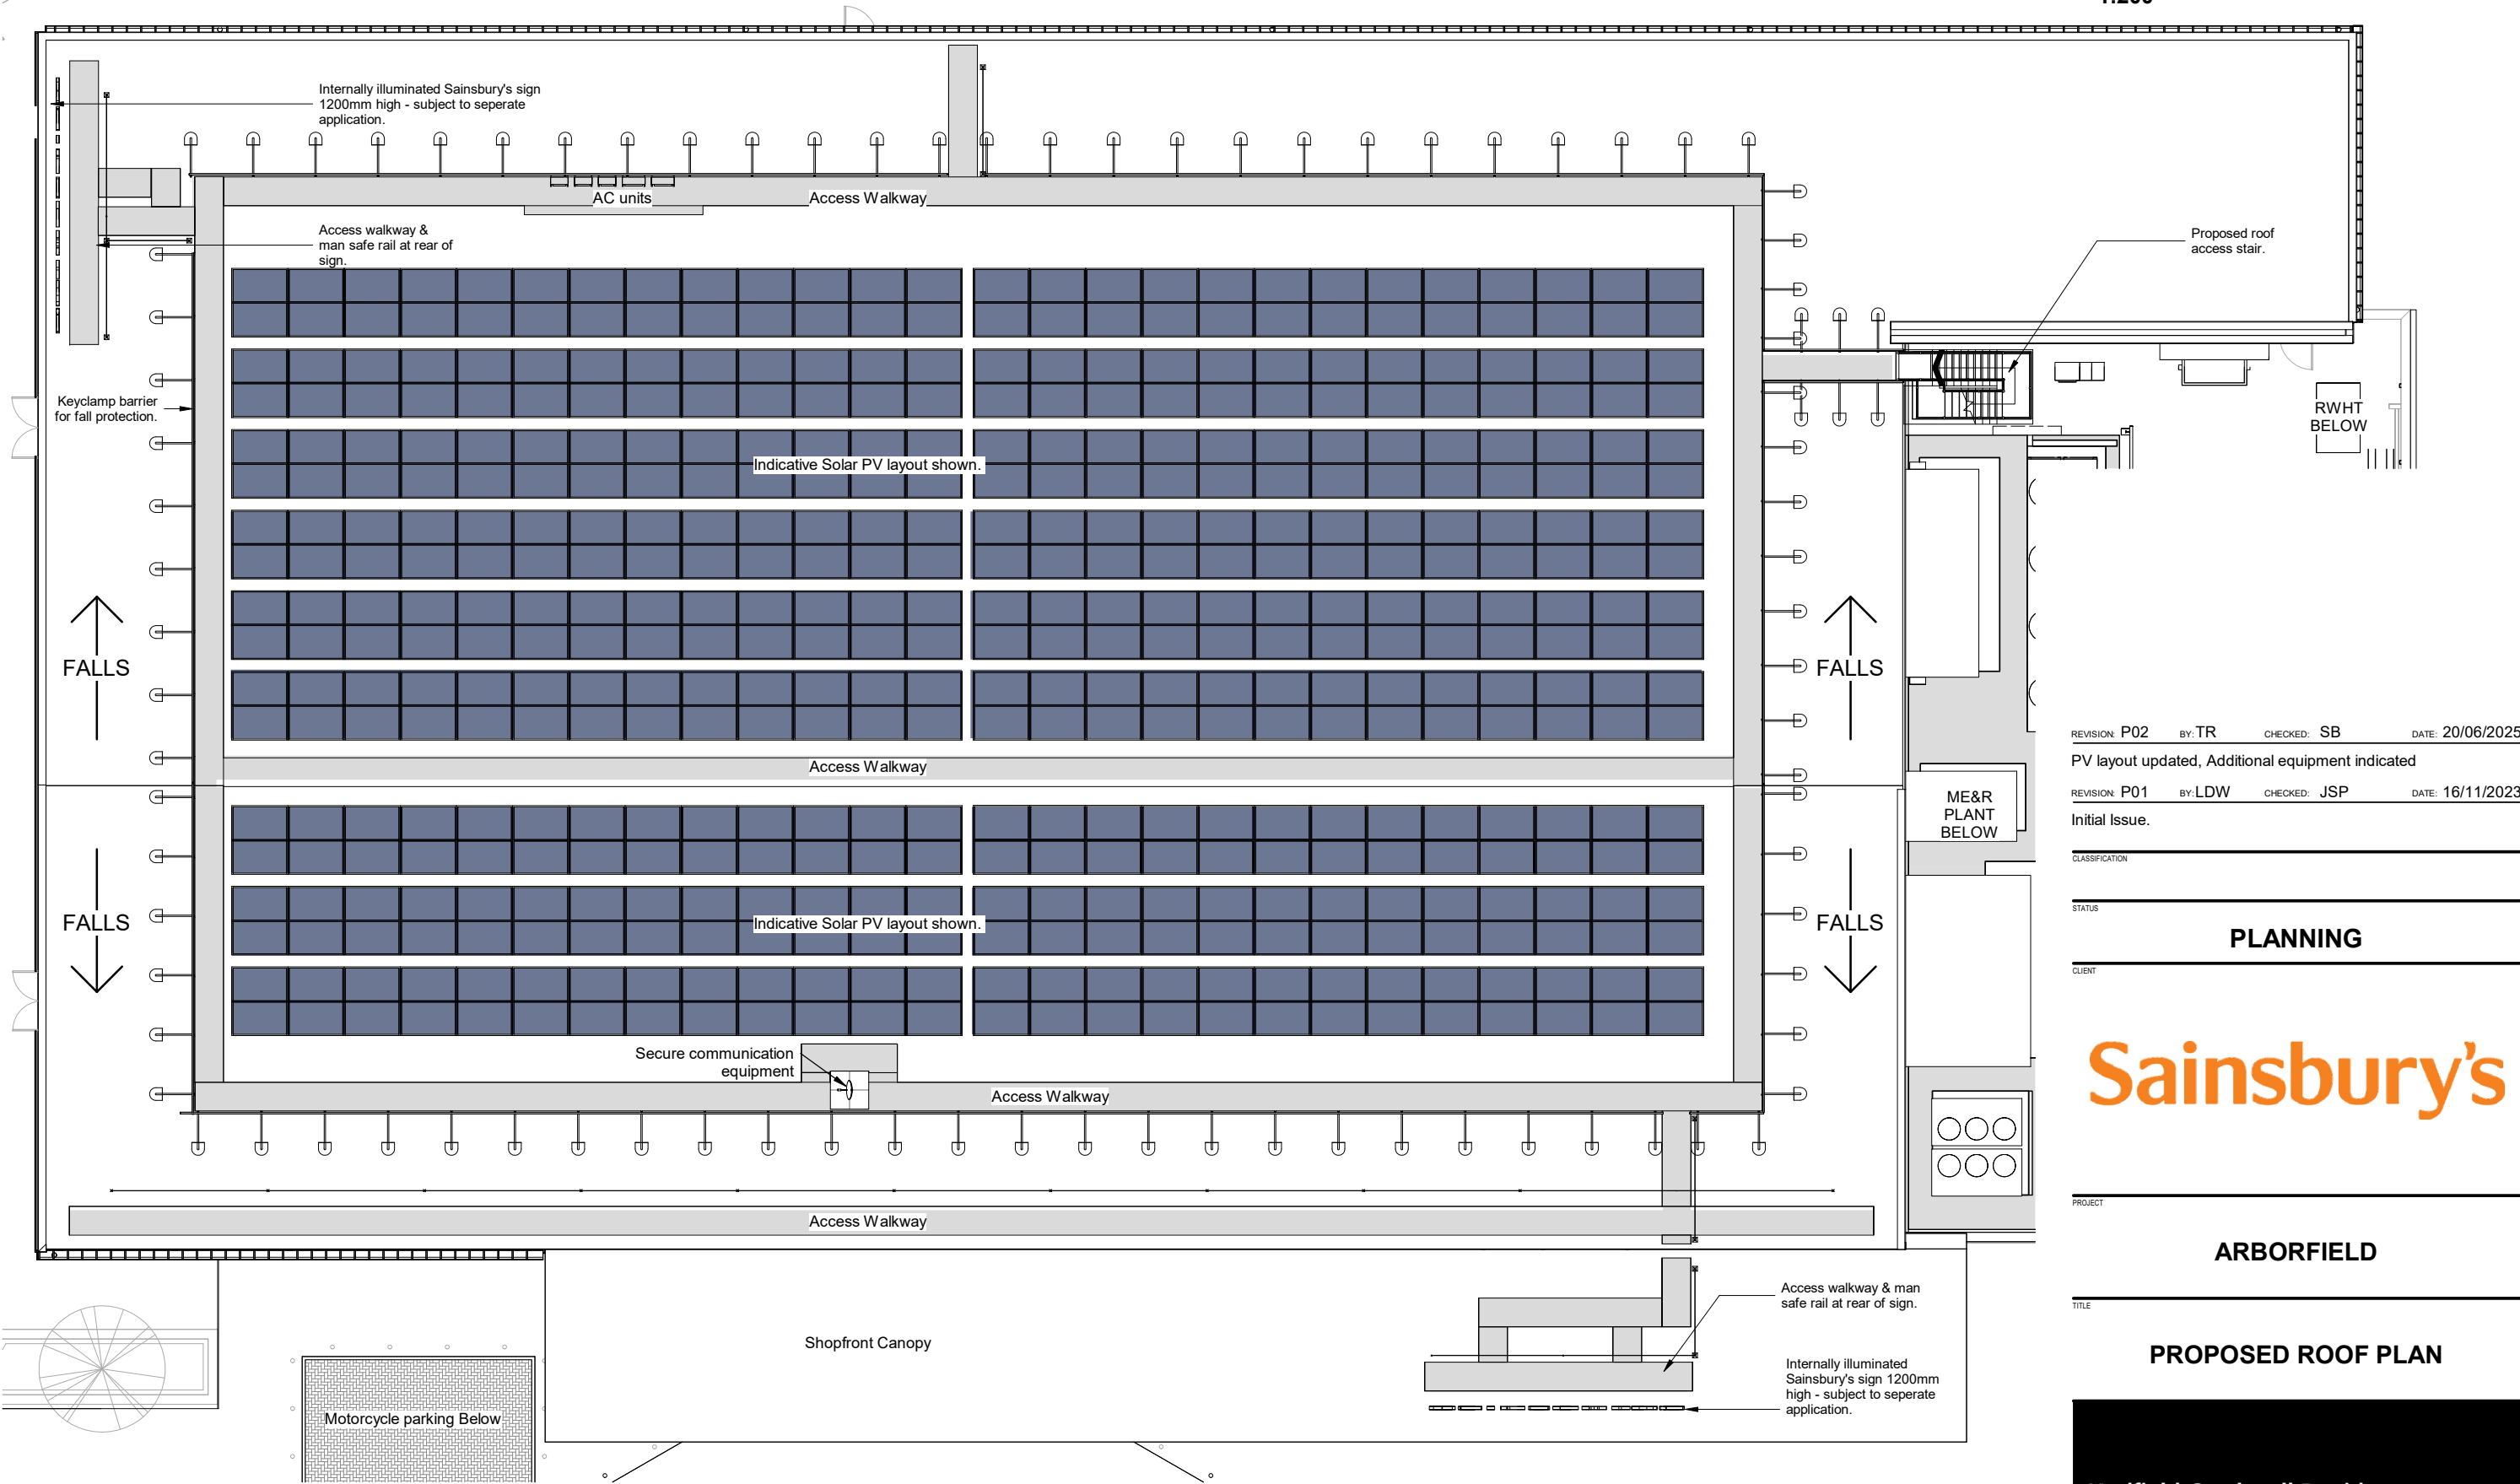


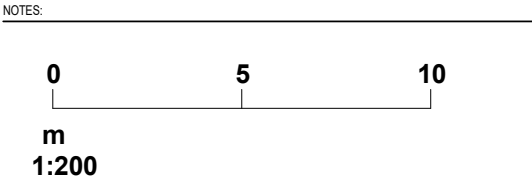

REVISION: P02 BY: TR CHECKED: SB DATE: 20/06/2025

PV layout updated, Additional equipment indicated

REVISION: P01 BY: LDW CHECKED: JSP DATE: 16/11/2023

Initial Issue.

CLASSIFICATION

STATUS

PLANNING

CLIENT

Sainsbury's

PROJECT

ARBORFIELD

TITLE

PROPOSED ROOF PLAN

Hadfield Cawkwell Davidson

Broomgrove Lodge, 13 Broomgrove Rd, Sheffield, S10 2LZ T 0114 266 8181 www.hcd.co.uk

HCD PROJECT NO.	SCALE	REV.
2020-096	As indicated @ A3	P02

ASSET-ID, PROGRAMME CODE	ORIGINATOR	DIVISION	LEVEL	TYPE - ROLE - NUMBER
AS-0000-2040	HCD	Z08	ZZ	SK-A-2710

C:\temp\20096-HCD-ZZ-00-M3-A-90001_Site Plan-Planning_NMAWS23_tecwyn.roberts.rvt | © HCD