


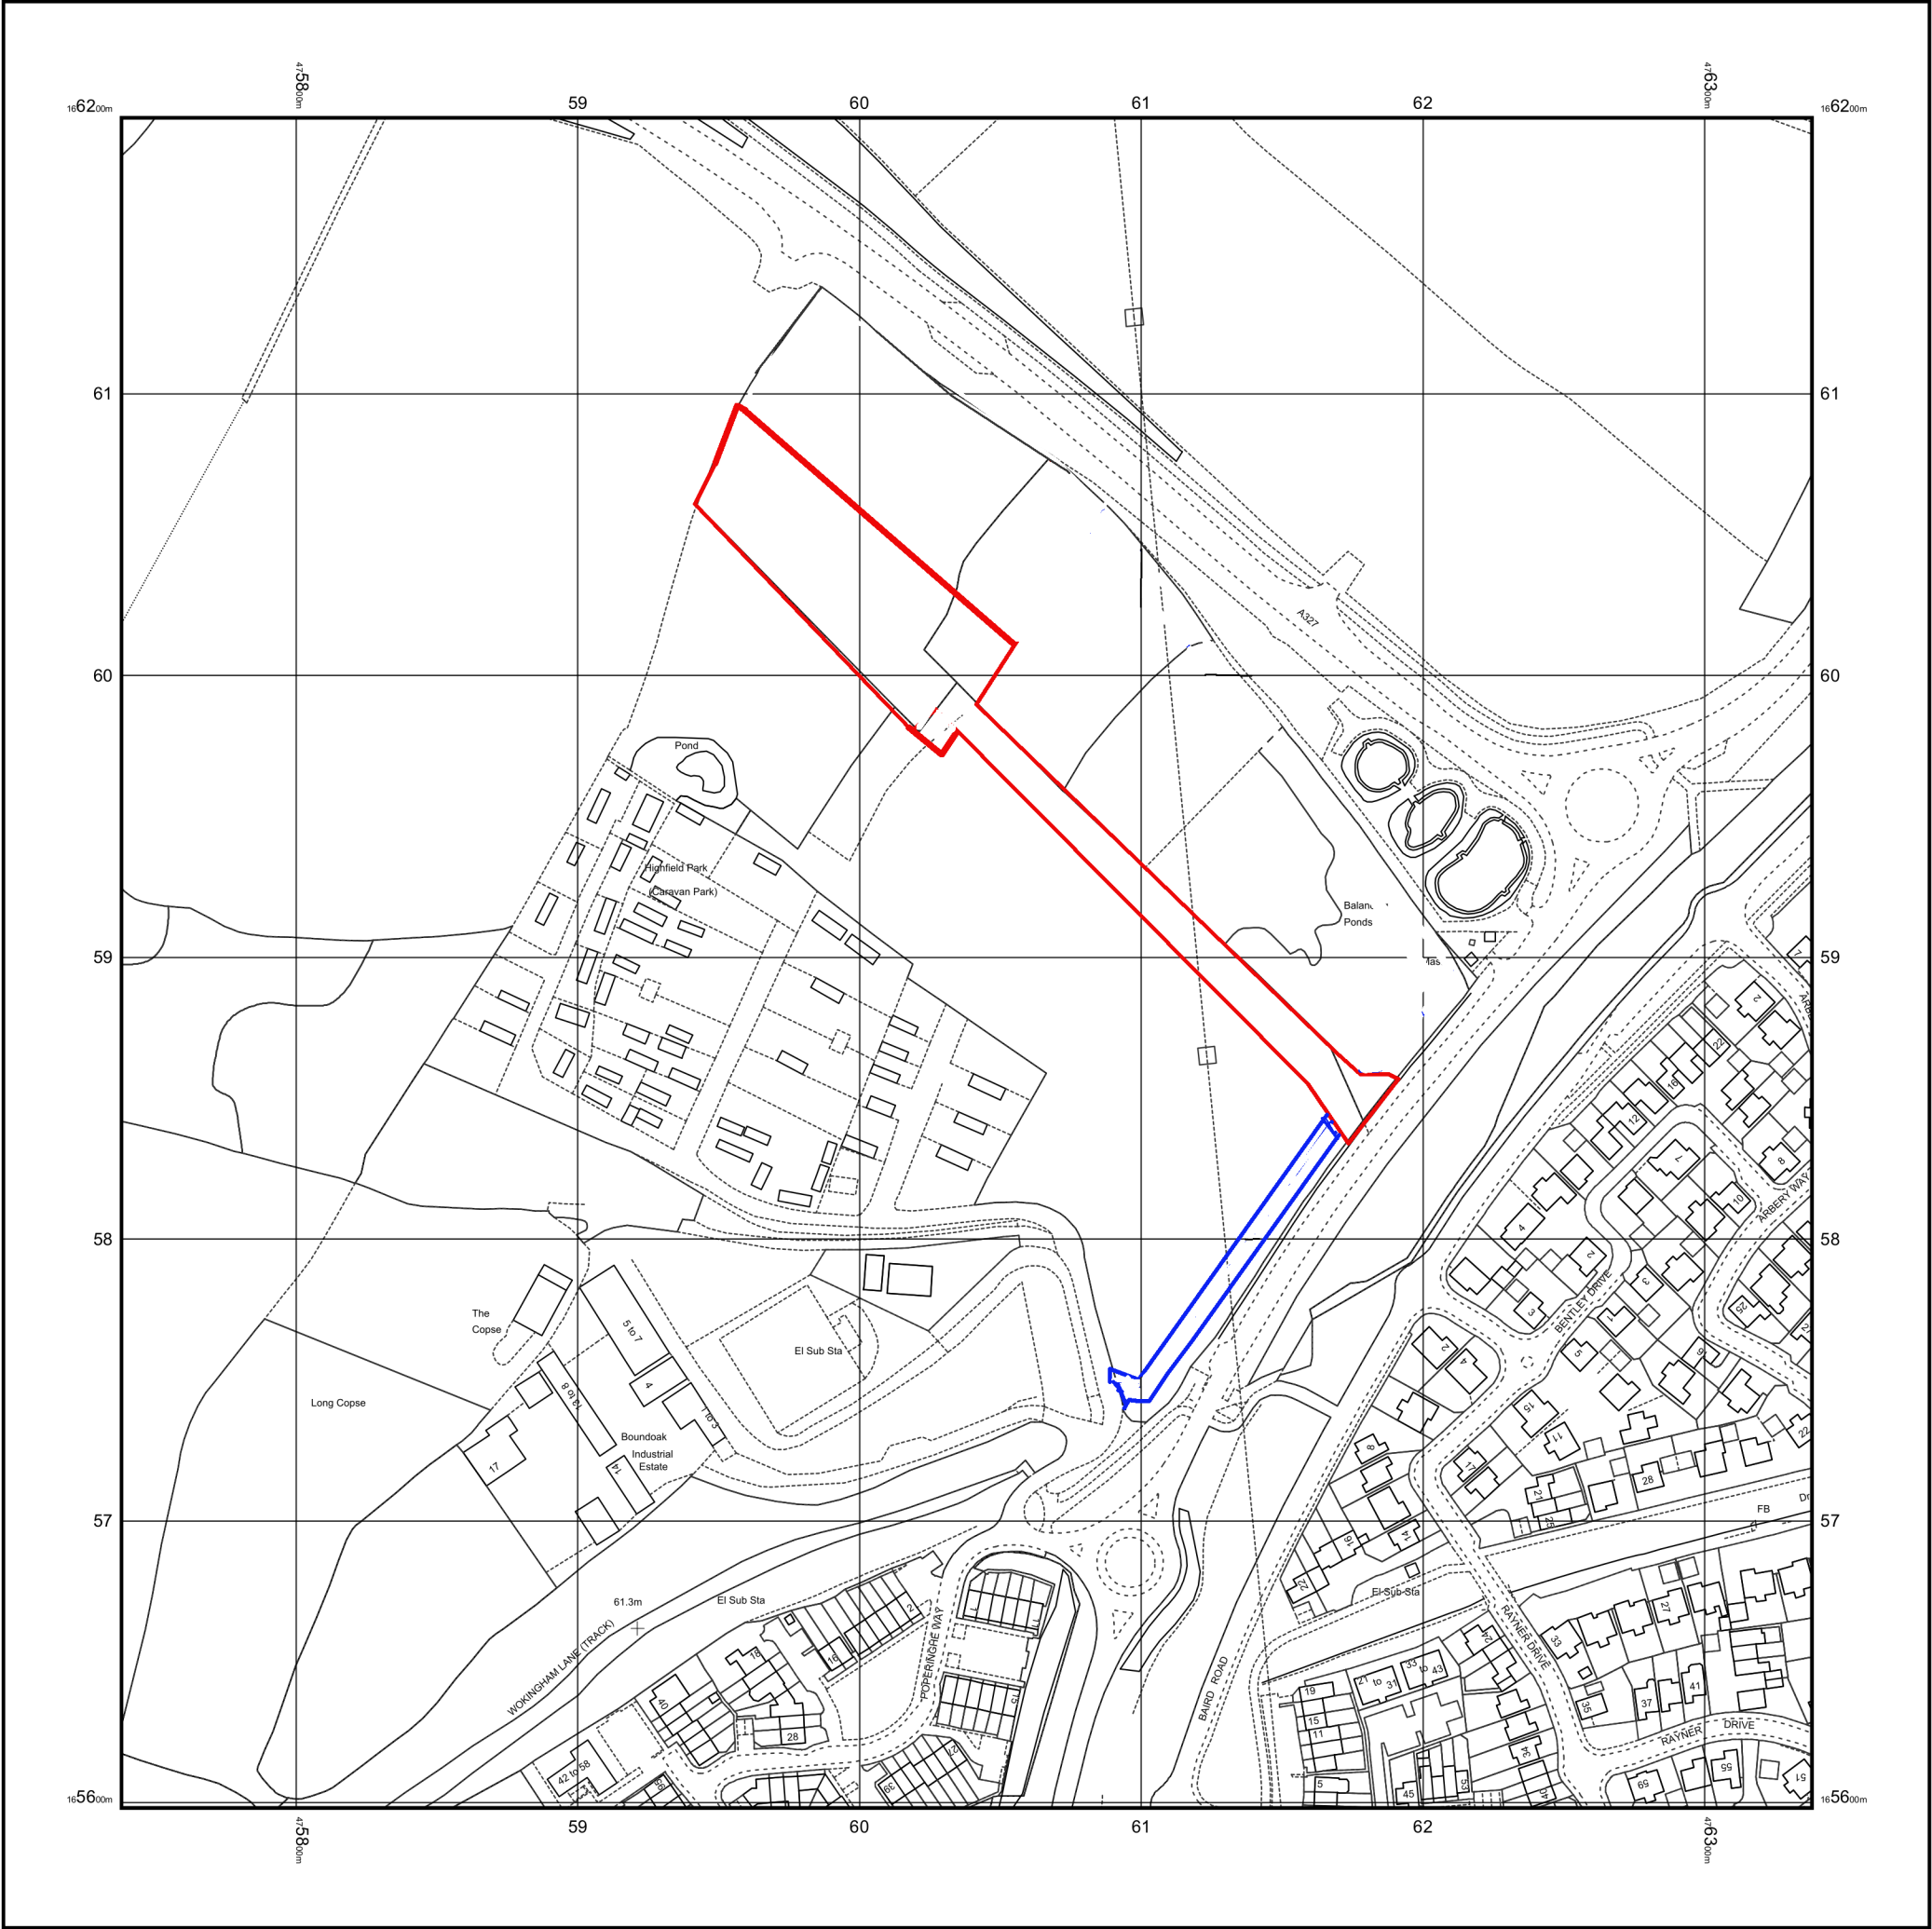

© Crown copyright and database rights 2021 Ordnance Survey 100048957. The representation of road, track or path is no evidence of a boundary or right of way. The representation of features as lines is no evidence of a property boundary.

Supplied by: www.ukmapcentre.com
Serial No: 215468
Centre Coordinates: 476038, 165898
Production Date: 07/06/2021 16:14:52

LOCATION PLAN

Drawing 4444_arb