

© This drawing is copyright and is not be reproduced or disclosed to third parties without hparchitectures prior permission.







Do not scale from this drawing, other than for Local Authority Planning purposes.

This drawing is to be read in conjunction with all relevant consultants, specialist manufacturers drawings and specifications.

Any discrepancies in dimensions or details on or between these drawings should be drawn to our attention.

All dimensions are in millimetres unless noted otherwise.

Any surveyed information incorporated within this drawing cannot be guaranteed as accurate unless confirmed by fixed dimension.

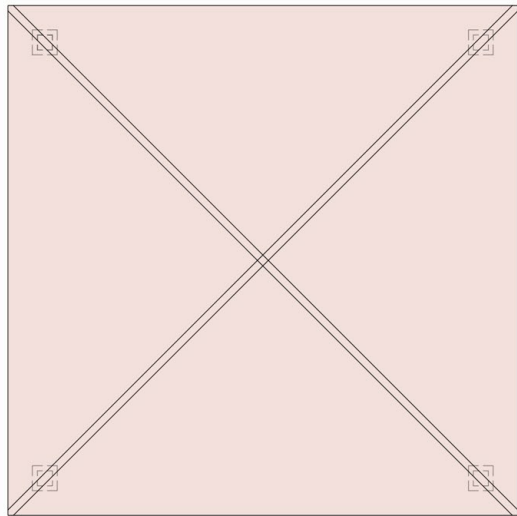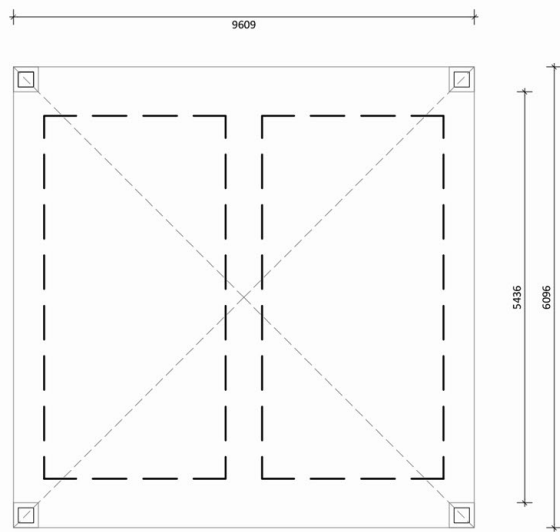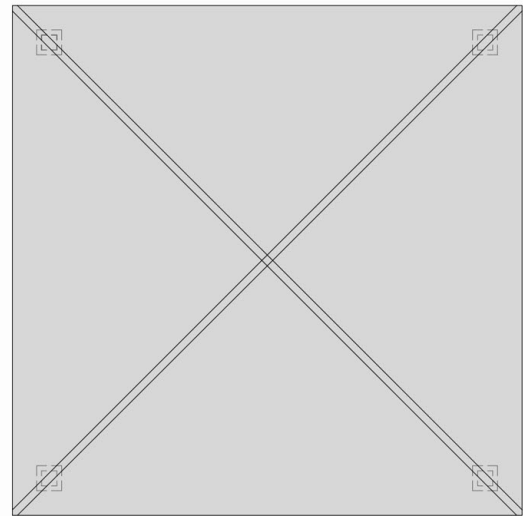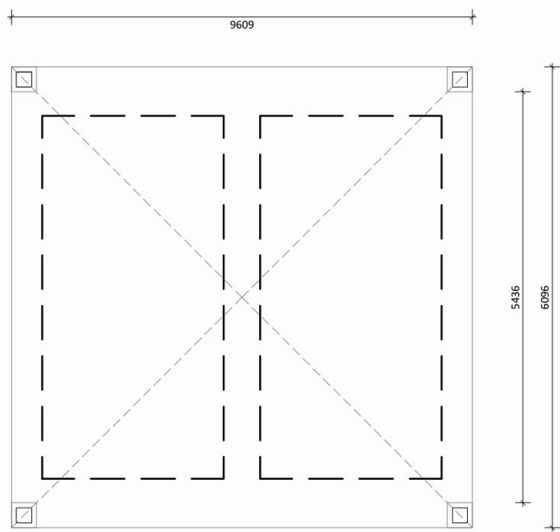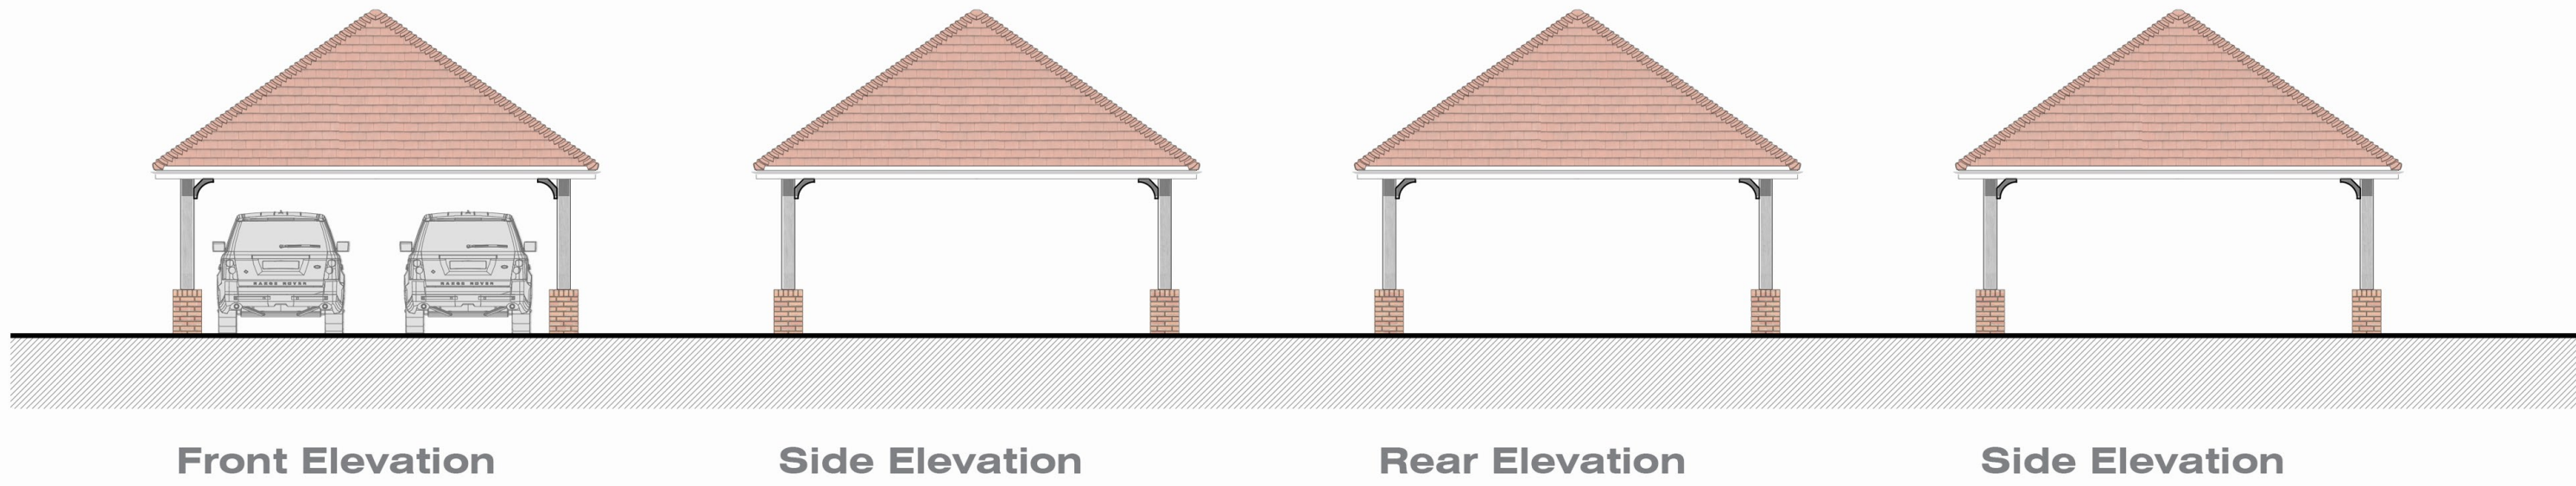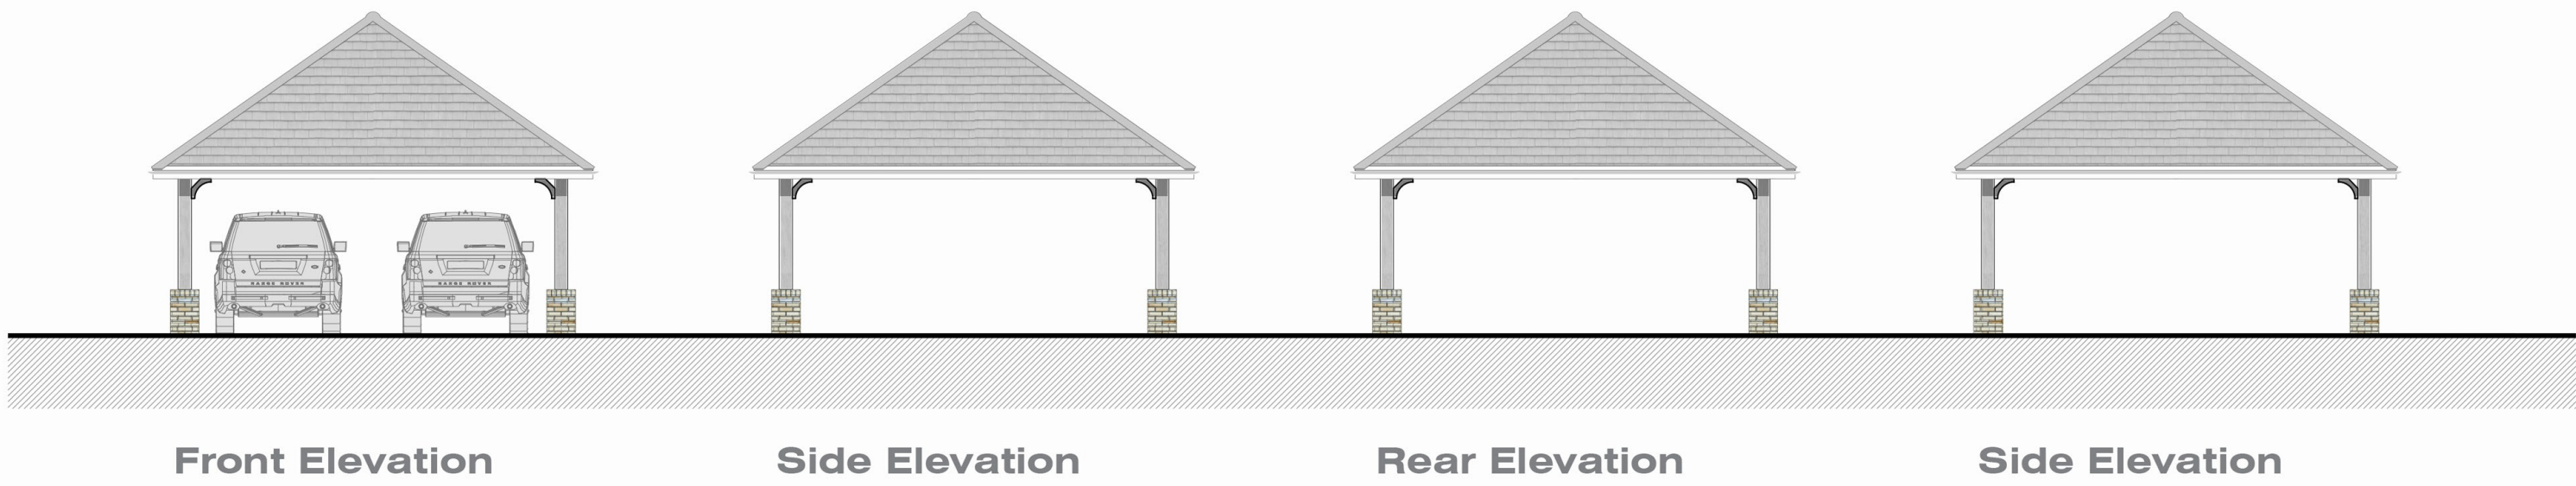

P4	29.07.25	CENTRAL POST REMOVED - S73.	GJD
P3	02.07.25	ISSUED FOR PLANNING - PLOTS 1, 4 & 5 ADDED TO SCHEDULE.	GJD
P2	20.02.24	ISSUED FOR PLANNING - PLOT 6 CAR BARN REMOVED.	GJD
P1	28.11.23	ISSUED FOR PLANNING.	GJD
Rev	Date	Description	By

PLANNING



hparchitecture.co.uk / 01344 752 271
Manhattan House, 140 High Street, Crowthorne, Berkshire RG45 7AY

Client
PALATINE HOMES

Project
**LAND AT JOHNSON DRIVE
FINCHAMPSTEAD, BERKSHIRE**

Drawing
CAR BARNS - PLOTS 1, 3, 4, 5, 8

Scale 1:100@A1	Date 01.09.23	Drawn By GJD	Checked By SS
-------------------	------------------	-----------------	------------------

Project No. 23.405	Drawing No. 209	Revision P4
------------------------------	---------------------------	-----------------------



Car Barns - Plots 1, 4, 3, 5, 8