




Section A-A



Section B-B




Section C-C

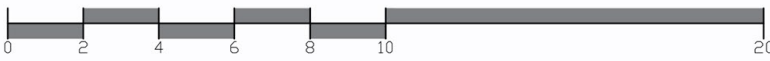

STREET SCENES

© This drawing is copyright and is not be reproduced or disclosed to third parties without hparchitectures prior permission.
Do not scale from this drawing, other than for Local Authority Planning purposes.
This drawing is to be read in conjunction with all relevant consultants, specialist manufacturers drawings and specifications.
Any discrepancies in dimensions or details on or between these drawings should be drawn to our attention.
All dimensions are in millimetres unless noted otherwise.
Any surveyed information incorporated within this drawing cannot be guaranteed as accurate unless confirmed by fixed dimension.

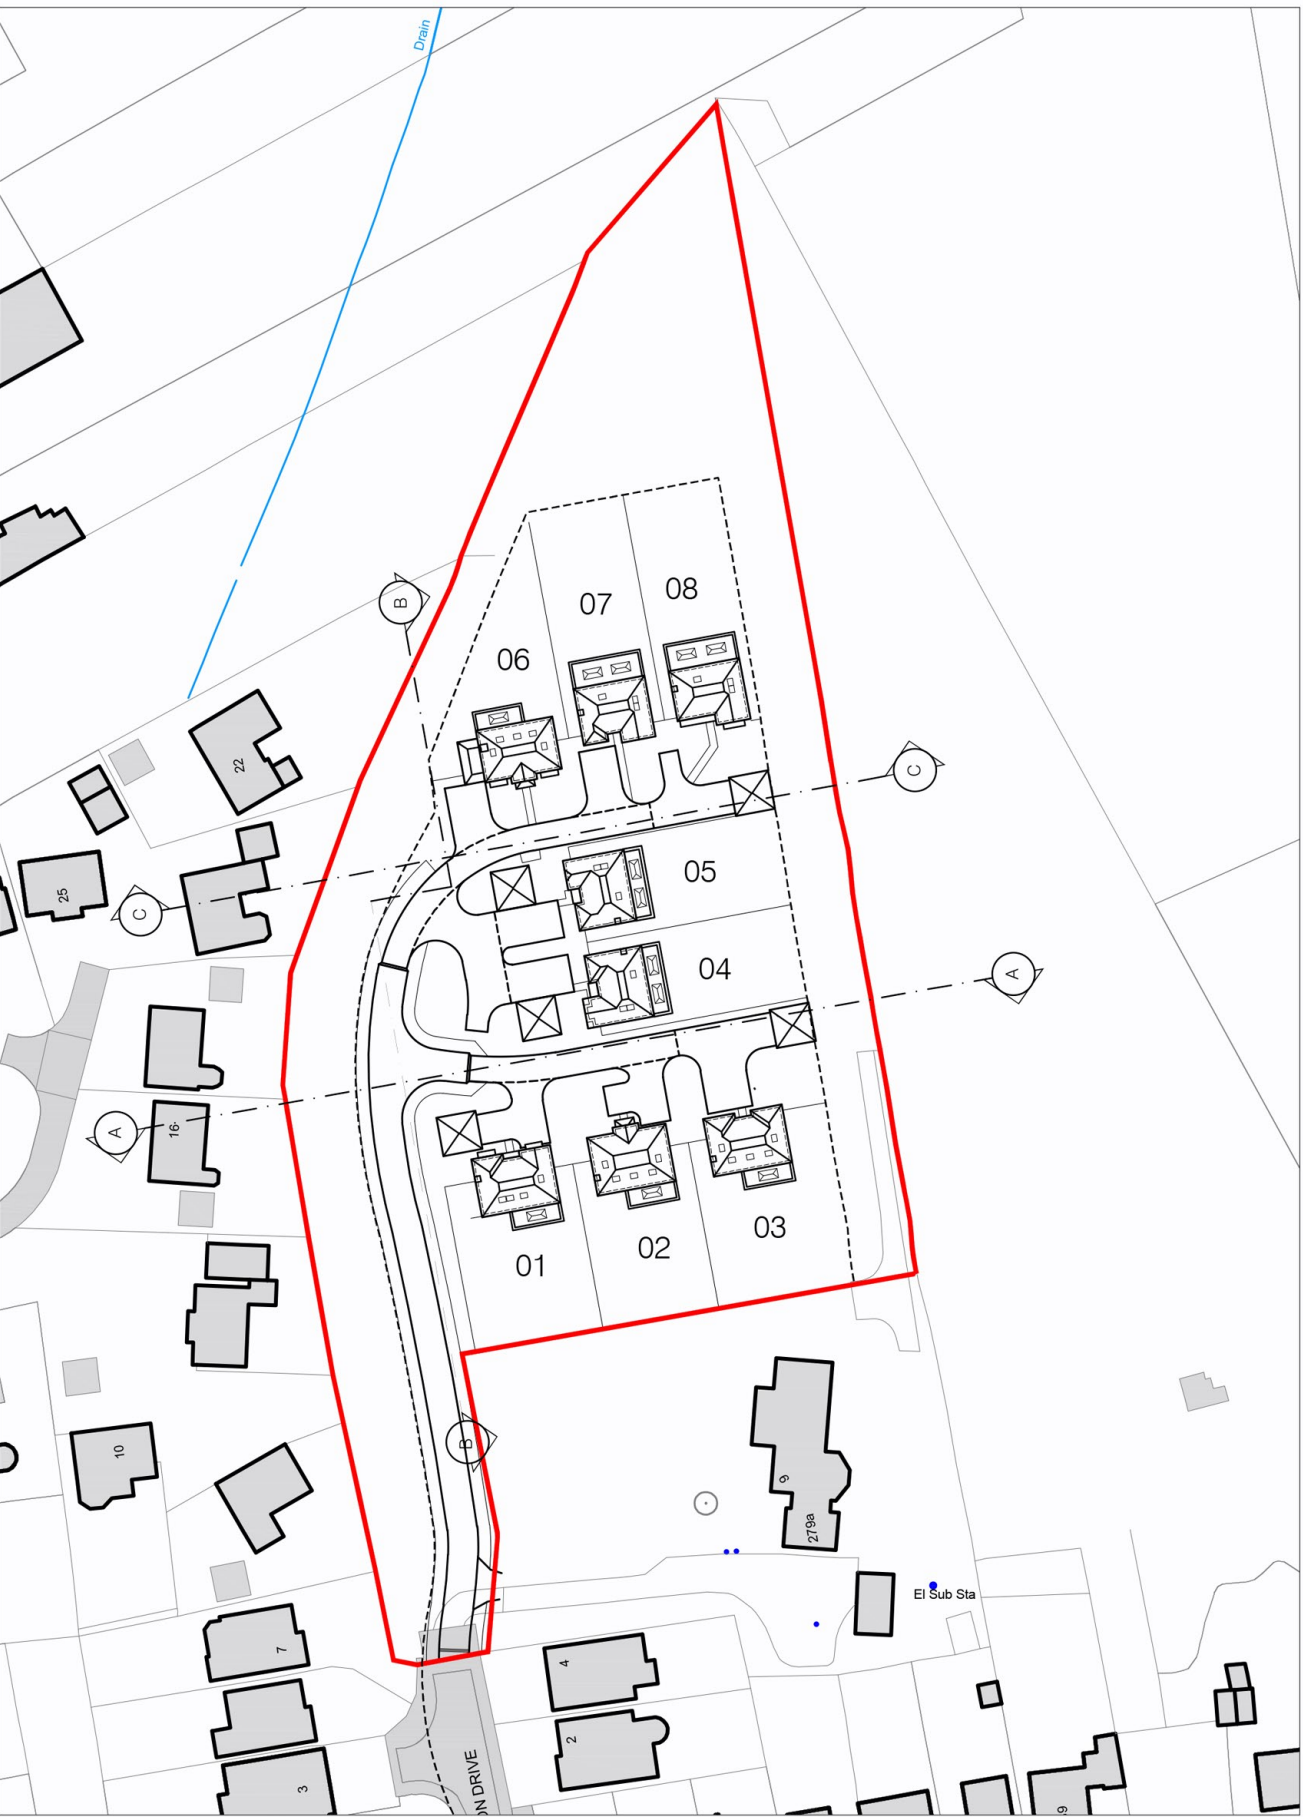

Rev	Date	Description	By
P4	29.07.25	AMENDED TO ACCORD WITH CARN BARN & PLOTS 4, 5, 7 - S73.	GJD
P3	09.09.24	AMENDED TO ACCORD WITH REVISED PLOT 01.	GJD
P2	20.02.24	SECTION C-C - P6 CAR BARN REMOVED. DRIVE ADJUSTED	GJD
P1	28.11.23	ISSUED FOR PLANNING.	GJD

PLANNING



hparchitecture.co.uk / 01344 752 271
Manhattan House, 140 High Street, Crowthorne, Berkshire RG45 7AY

Client

PALATINE HOMES

Project

**LAND AT JOHNSON DRIVE
FINCHAMPSTEAD, BERKSHIRE**

Drawing

PROPOSED STREET SCENES

Scale	Date	Drawn By	Checked By
1:200@A1	01.09.23	GJD	SS
Project No.	Drawing No.	Revision	
23.405	220	P4	