Do not scale off drawing. Figured dimensions only to be used.

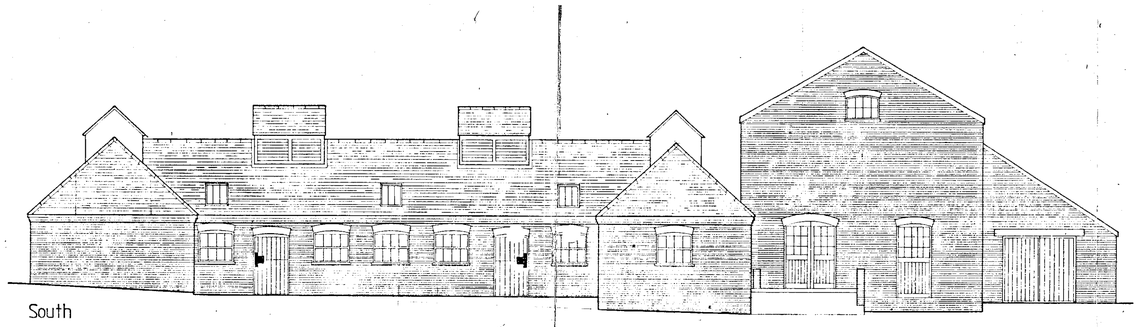

South

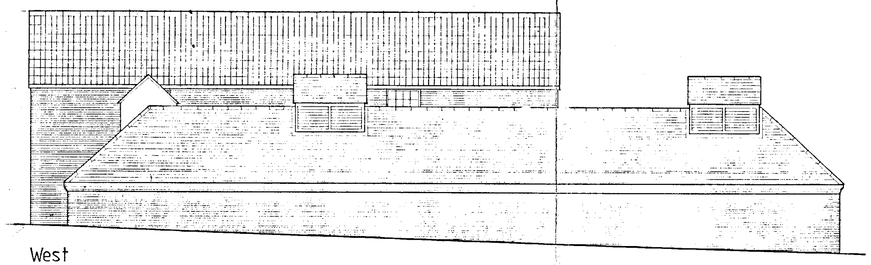

West

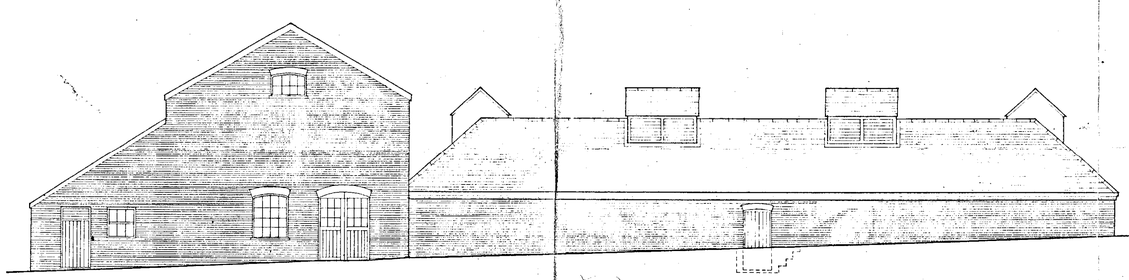

North

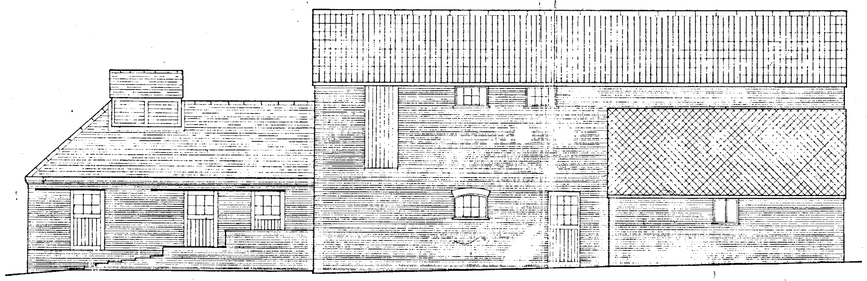

East

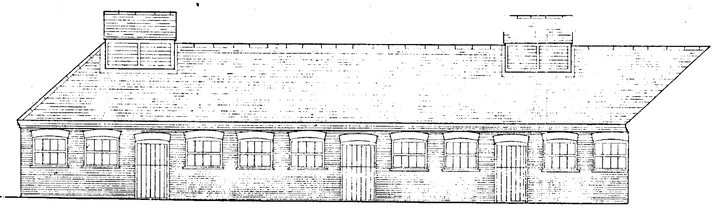

East facing courtyard elevation

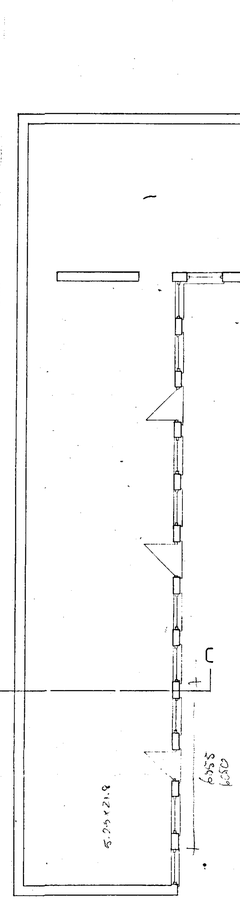

Plan

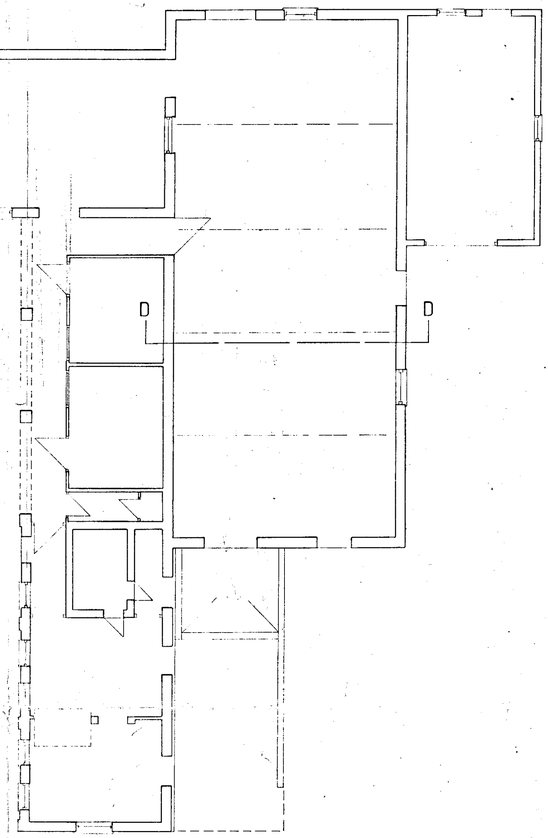

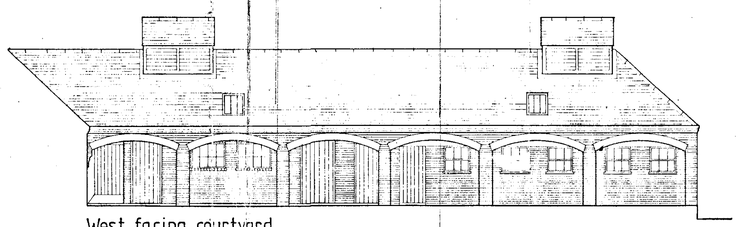

West facing courtyard

MANOR FARM FINCHAMPSTEAD

EXISTING FARM BUILDINGS / NORTH BLOCK

PLAN AND ELEVATIONS
1 : 100

2713 / B

23.05.2002 7.47

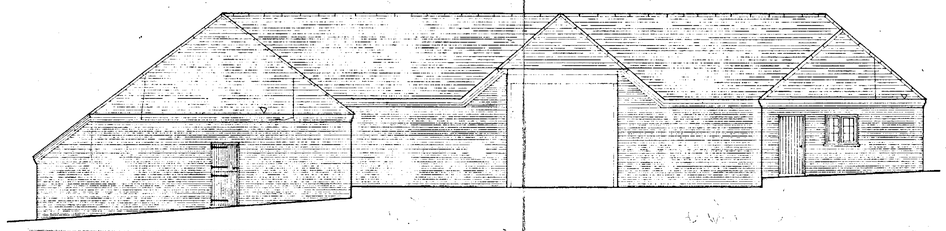

North

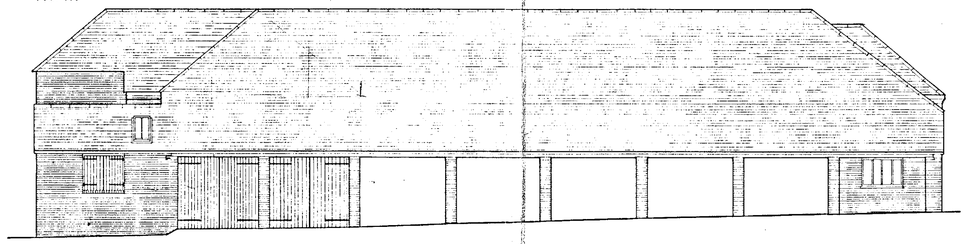

East

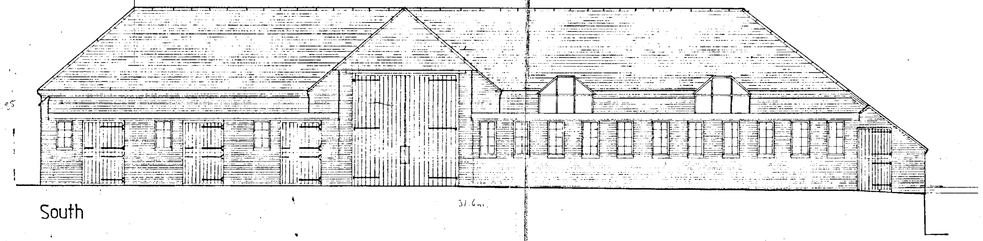

South

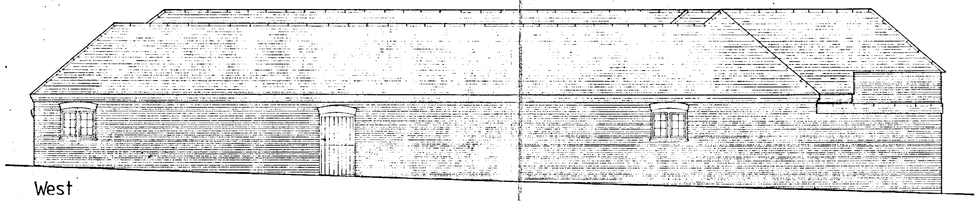

West

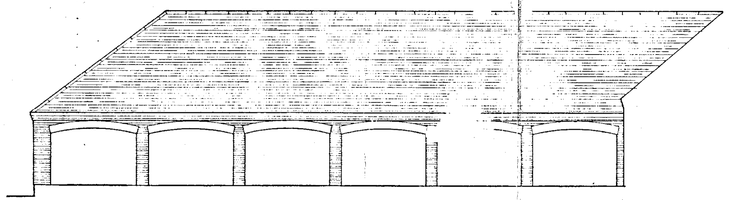

West facing courtyard elevation

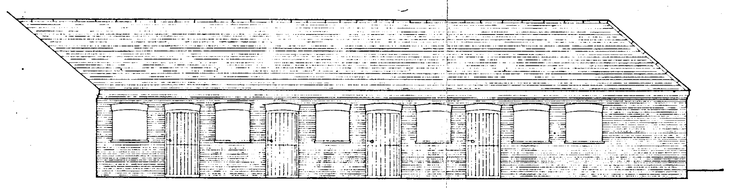

East facing courtyard elevation



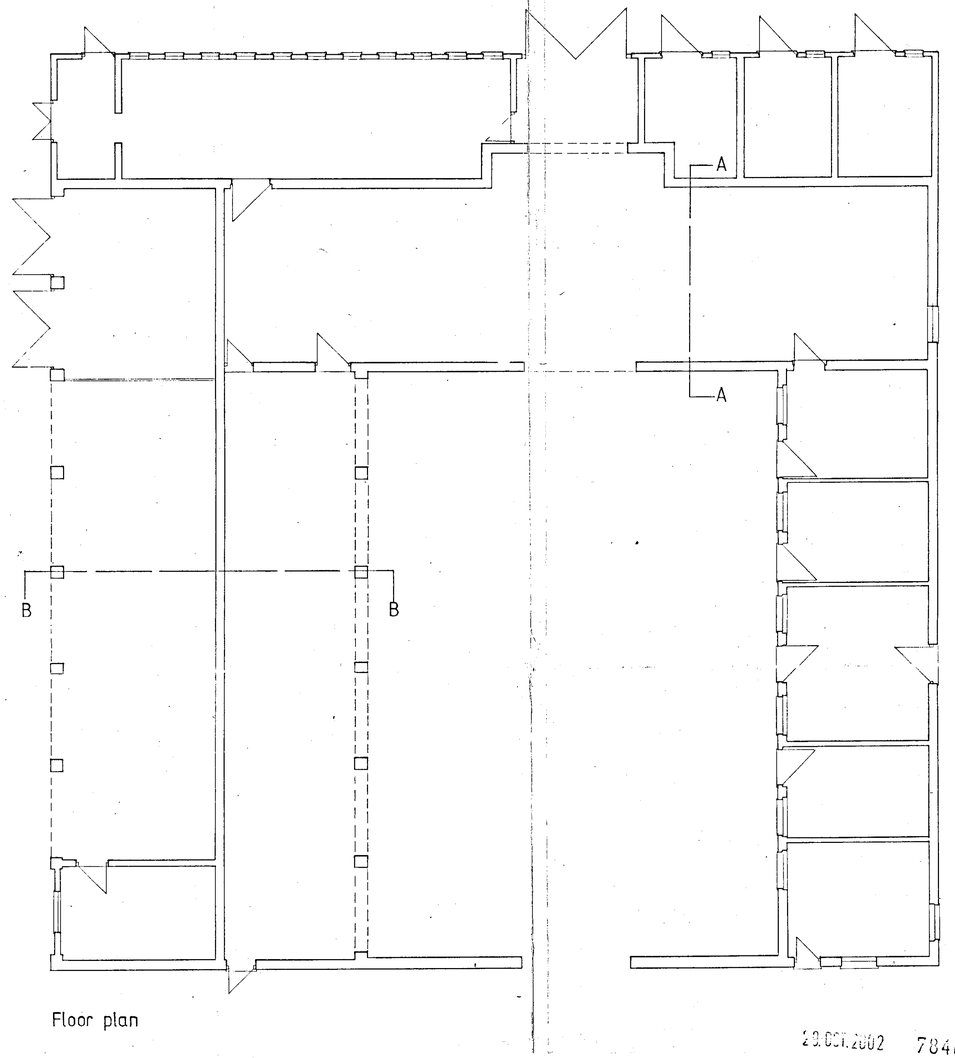

Floor plan

Do not scale off drawing. Figured dimensions only to be used.

23.OCT.2002 7846

MANOR FARM FINCHAMPSTEAD

EXISTING FARM BUILDINGS / SOUTH BLOCK

PLAN AND ELEVATIONS

1 : 100

2713 / A

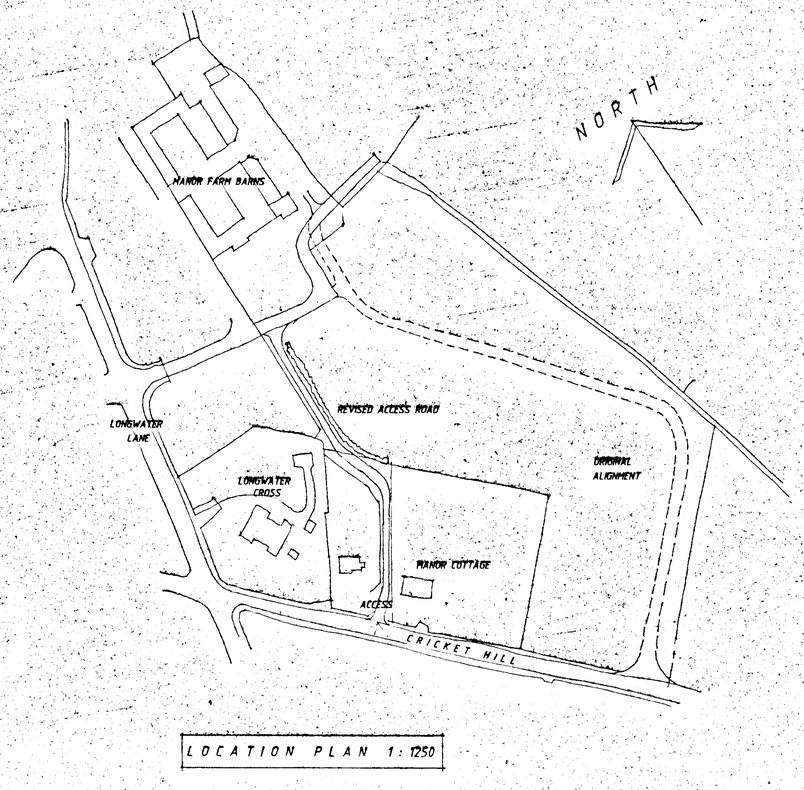

LOCATION PLAN 1:1250

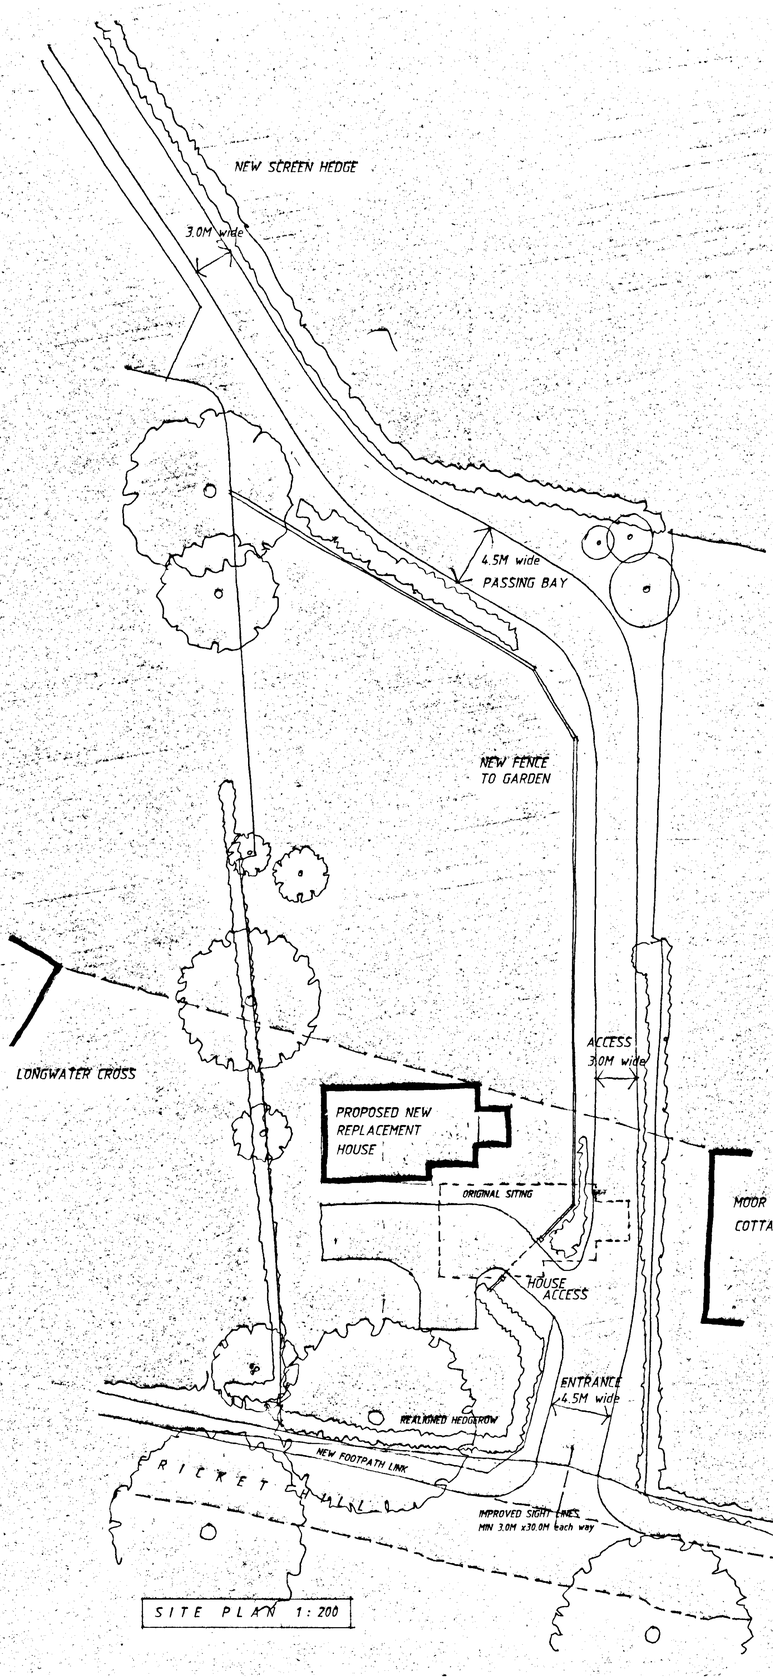

SITE PLAN 1:200

DO NOT SCALE

Any discrepancies to be referred to Izod Design.

This drawing remains the Copyright of Izod Design.

REVISIONS

Date	Description	Ref.

Izod DESIGN

Chartered Architects
Landscape Consultants

14 Milton Road Wokingham
Berkshire RG40 1DB
Telephone 0118 977 0075
Facsimile 0118 977 0057

Client
OAKHILL

Project
MANOR FARM
-INCHAMPSTEAD

Description
ACCESS PROPOSALS

Scale 1:1250 1:200

Project No. 2713

Drawing No. 16

Revision Date 16 APRIL 02

MY 443454

DO NOT SCALE

Any discrepancies to be referred to Izod Design.
This drawing remains the Copyright of Izod Design.

REVISIONS

Date	Description	Ref.



PLANNING SERVICES	
PDL	
DC	
APP	
GS	
	DEC 2001
PRES TO:	ACK:
	FILE:

Izod DESIGN

Chartered Architects
Landscape Consultants

14 Milton Road Wokingham
Berkshire RG40 1DB
Telephone 0118 977 0075
Facsimile 0118 977 0057

Client
OAKHILL

Project
MANOR FARM FINCHAMPSTEAD

Description
RESIDENTIAL DEVELOPMENT

AERIAL VIEW . FROM SOUTH EAST

Scale N/A

Project No. 2713

Drawing No. **14**

Revision Date 14JAN 01

MY 4434L9 R

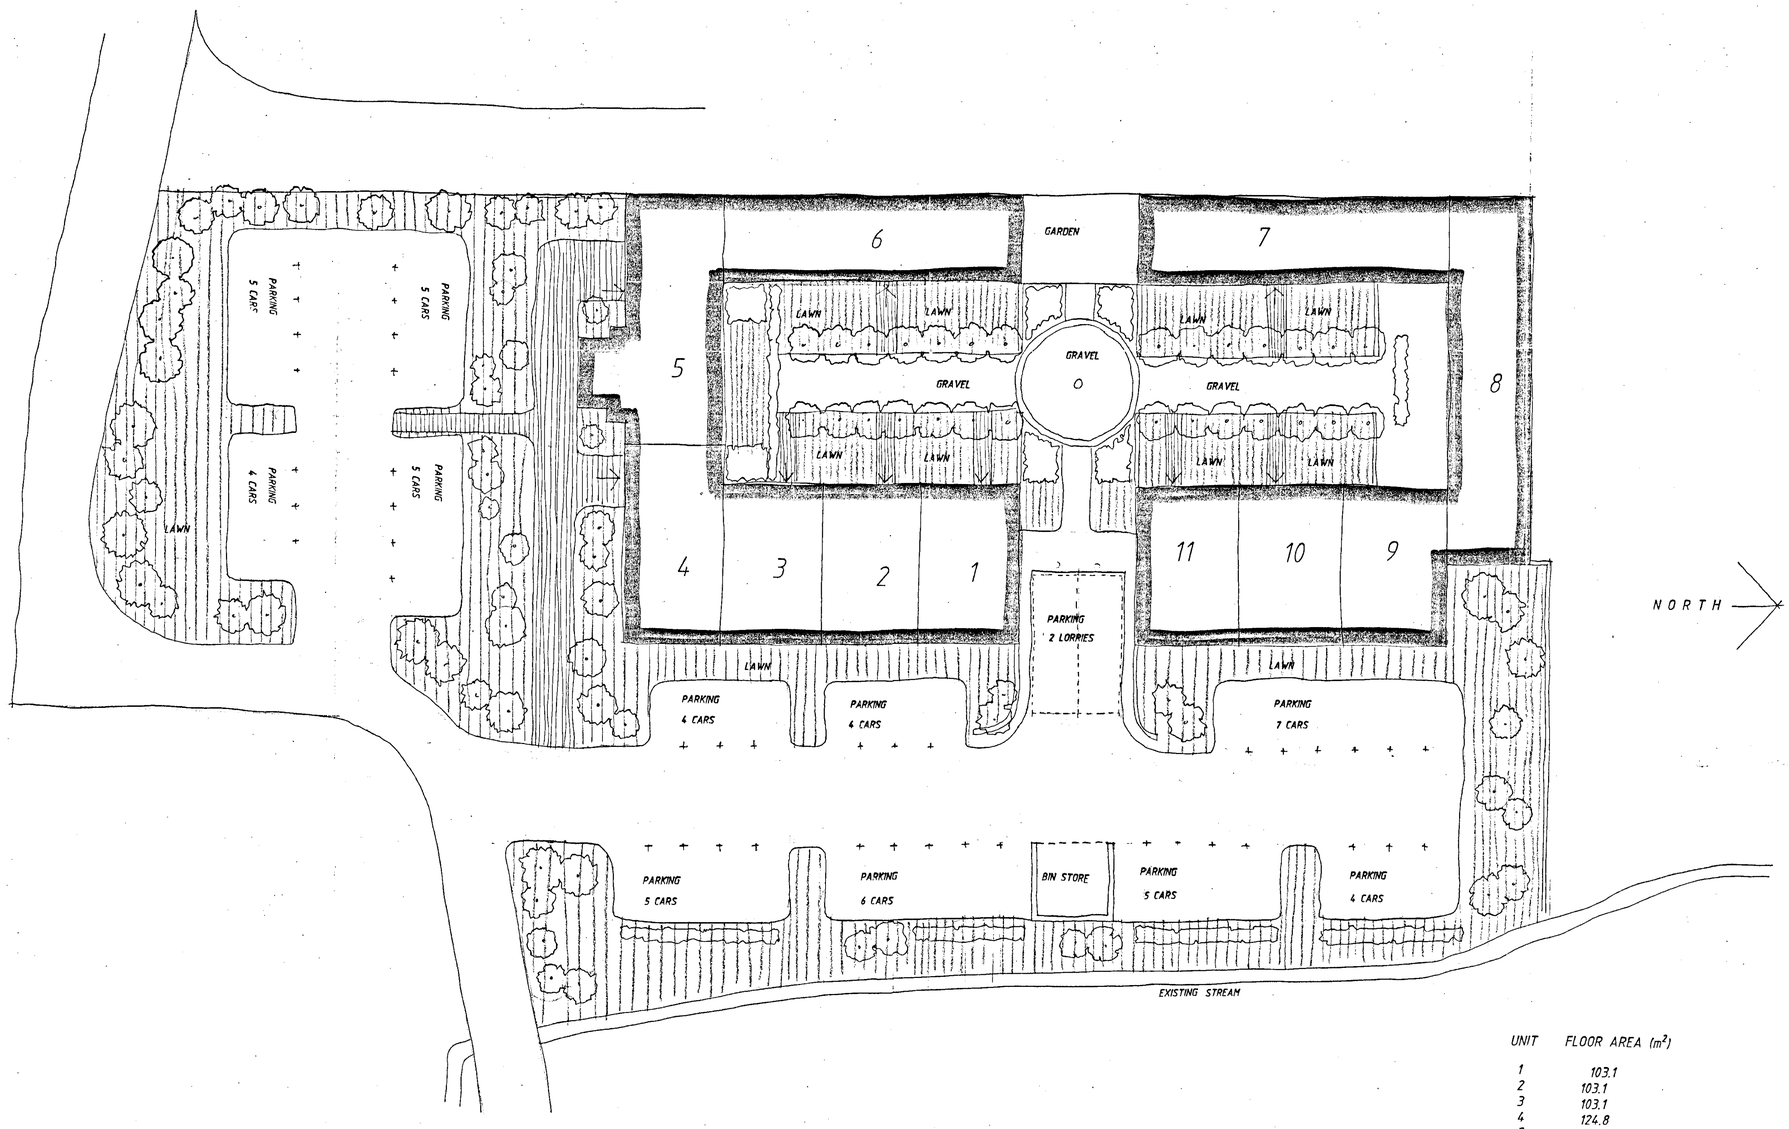

NORTH

UNIT	FLOOR AREA (m^2)
1	103.1
2	103.1
3	103.1
4	124.8
5	152.7
6	129.7
7	128.0
8	169.9
9	103.1
10	103.1
11	103.1

TOTAL : 1323.7 m^2

UNITS 11

PARKING BAYS 54

0 10 20 30 40 50 60 70 80 90 100

DO NOT SCALE

Any discrepancies to be referred to Izod Design.

This drawing remains the Copyright of Izod Design.

REVISIONS

Date	Description	Ref.

Izod DESIGN

Chartered Architects
Landscape Consultants

14 Milton Road Wokingham
Berkshire RG40 1DB
Telephone 0118 977 0075
Facsimile 0118 977 0057

Client

OAKHILL

Project

MANOR FARM
FINCHAMPSTEAD

Description

81 UNITS

SITE LAYOUT PLAN

Scale 1:200

Project No. 2713

Drawing No. 12

Revision Date 4 DEC 01

MT 443468

DO NOT SCALE

Any discrepancies to be referred to Izod Design.

This drawing remains the Copyright of Izod Design.

REVISIONS

Date	Description	Ref.
31.10.01	MINOR REVISIONS	A



G NORTH ELEVATION

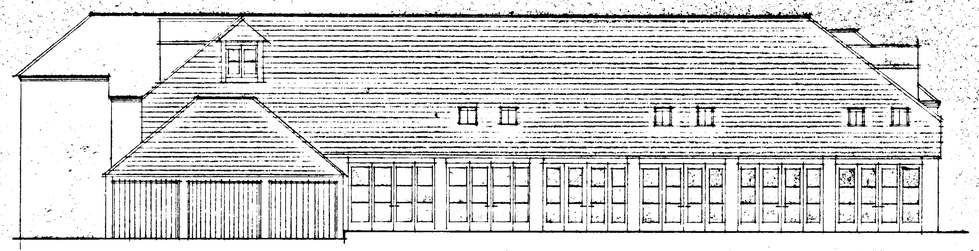

H EAST ELEVATION

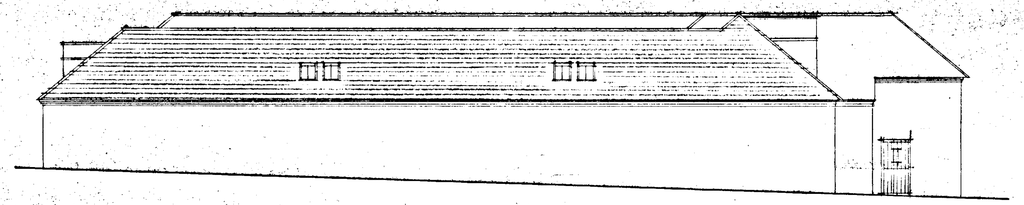

L WEST ELEVATION

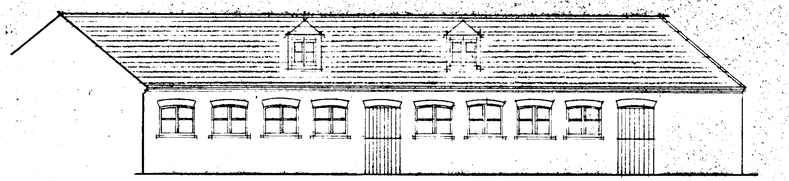

J EAST COURTYARD ELEVATION



M WEST COURTYARD ELEVATION

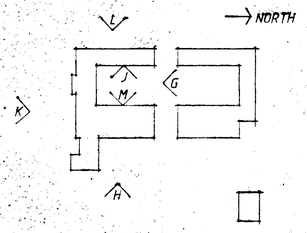



K SOUTH ELEVATION



05 NOV 2001 5156

izod DESIGN

Chartered Architects
Landscape Consultants

14 Milton Road Wokingham
Berkshire RG40 1DB
Telephone 0118 977 0075
Facsimile 0118 977 0057

Client

OAKHILL

Project

MANOR FARM
FINCHAMPSTEAD

Description

ELEVATIONS
SOUTH BLOCK

Scale	1 : 100
Project No.	2713
Drawing No.	9
Revision A	Date 31 OCT 01

MY 4434LA 9

DO NOT SCALE

Any discrepancies to be referred to Izod Design.

This drawing remains the Copyright of Izod Design.

REVISIONS

Date	Description	Rev.
31.10.01	MINOR REVISIONS	A

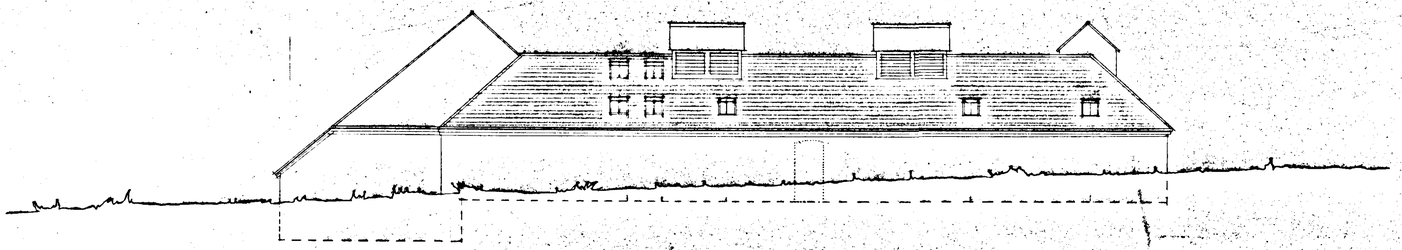

A NORTH ELEVATION

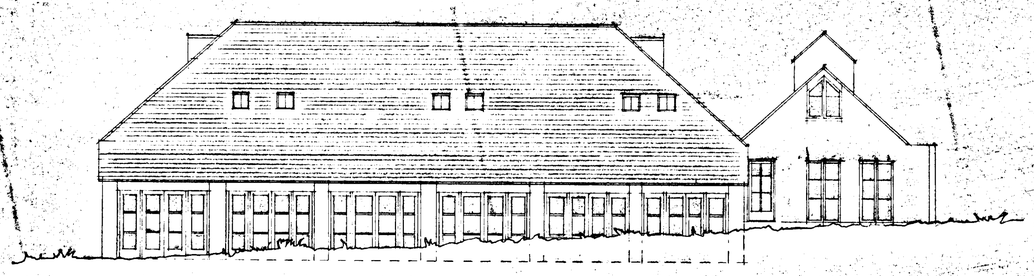

B EAST ELEVATION

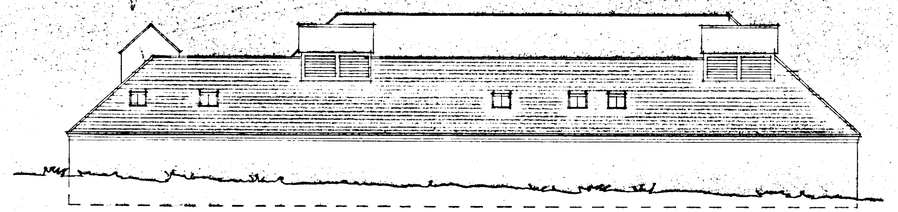

E WEST ELEVATION

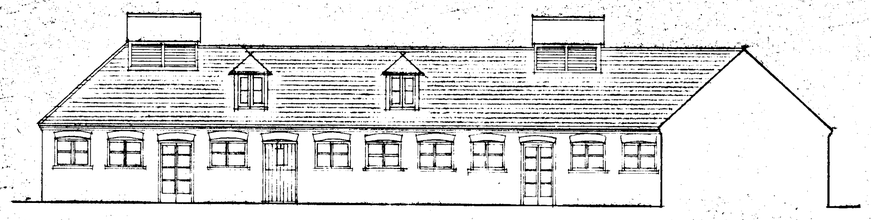

C EAST COURTYARD ELEVATION



F WEST COURTYARD ELEVATION

03 NOV 2001 5156



D SOUTH ELEVATION

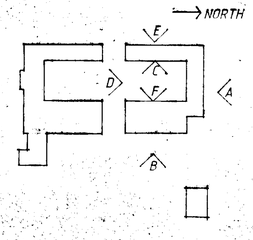

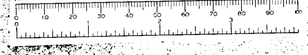

Izod DESIGN

Chartered Architects
Landscape Consultants

14 Milton Road Wokingham
Berkshire RG40 1DB
Telephone 0118 977 0075
Facsimile 0118 977 0057

Client

OAKHILL

Project

MANOR FARM
FINCHAMPSTEAD

Description

ELEVATIONS
NORTH BLOCK

Scale	1 : 100
Project No.	2713
Drawing No.	8
Revision	A
Date	31 OCT 01

MY 4434LA R

DO NOT SCALE

Any discrepancies to be referred to Izod Design.

This drawing remains the Copyright of Izod Design.

REVISIONS

Date	Description	Ref.
05.10.01	SOUTH COURT REVISED	A

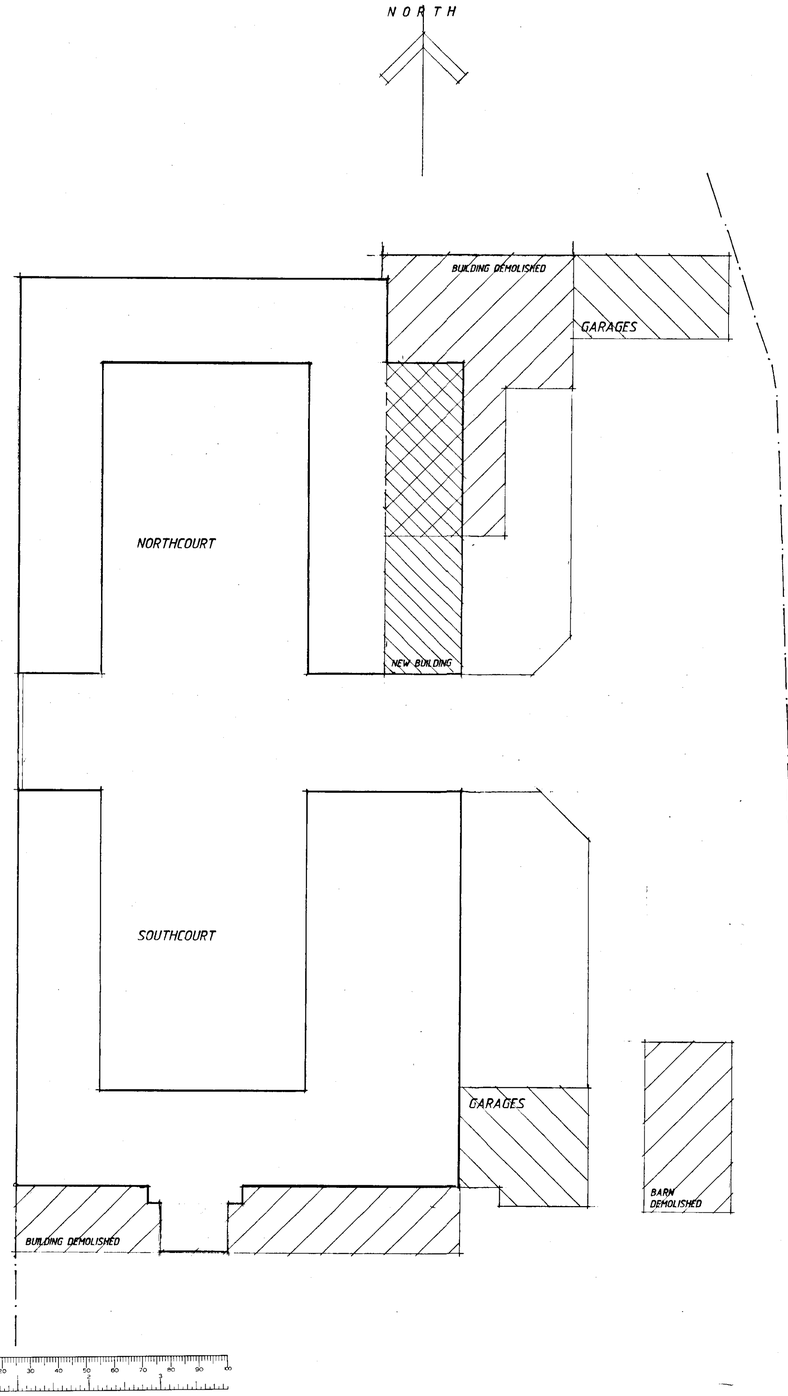

EXISTING	1397M²
PROPOSED	1233M²

BUILDING FOOTPRINTS

982M²	EXISTING BUILDINGS RETAINED
405M²	EXISTING BUILDINGS DEMOLISHED
136M²	NEW BUILDINGS GARAGES
121M²	NEW BUILDING- RESIDENTIAL

05 NOV 2001 5156

Izod DESIGN

Chartered Architects
Landscape Consultants

14 Milton Road Wokingham
Berkshire RG40 1DB
Telephone 0118 977 0075
Facsimile 0118 977 0057

Client

OAKHILL

Project

MANOR FARM
FINCHAMPSTEAD

Description

BUILDING FOOTPRINT ANALYSIS

Scale	1:200
Project No.	2713
Drawing No.	7
Revision A.	Date 5 OCT 01

MY 4434LA R

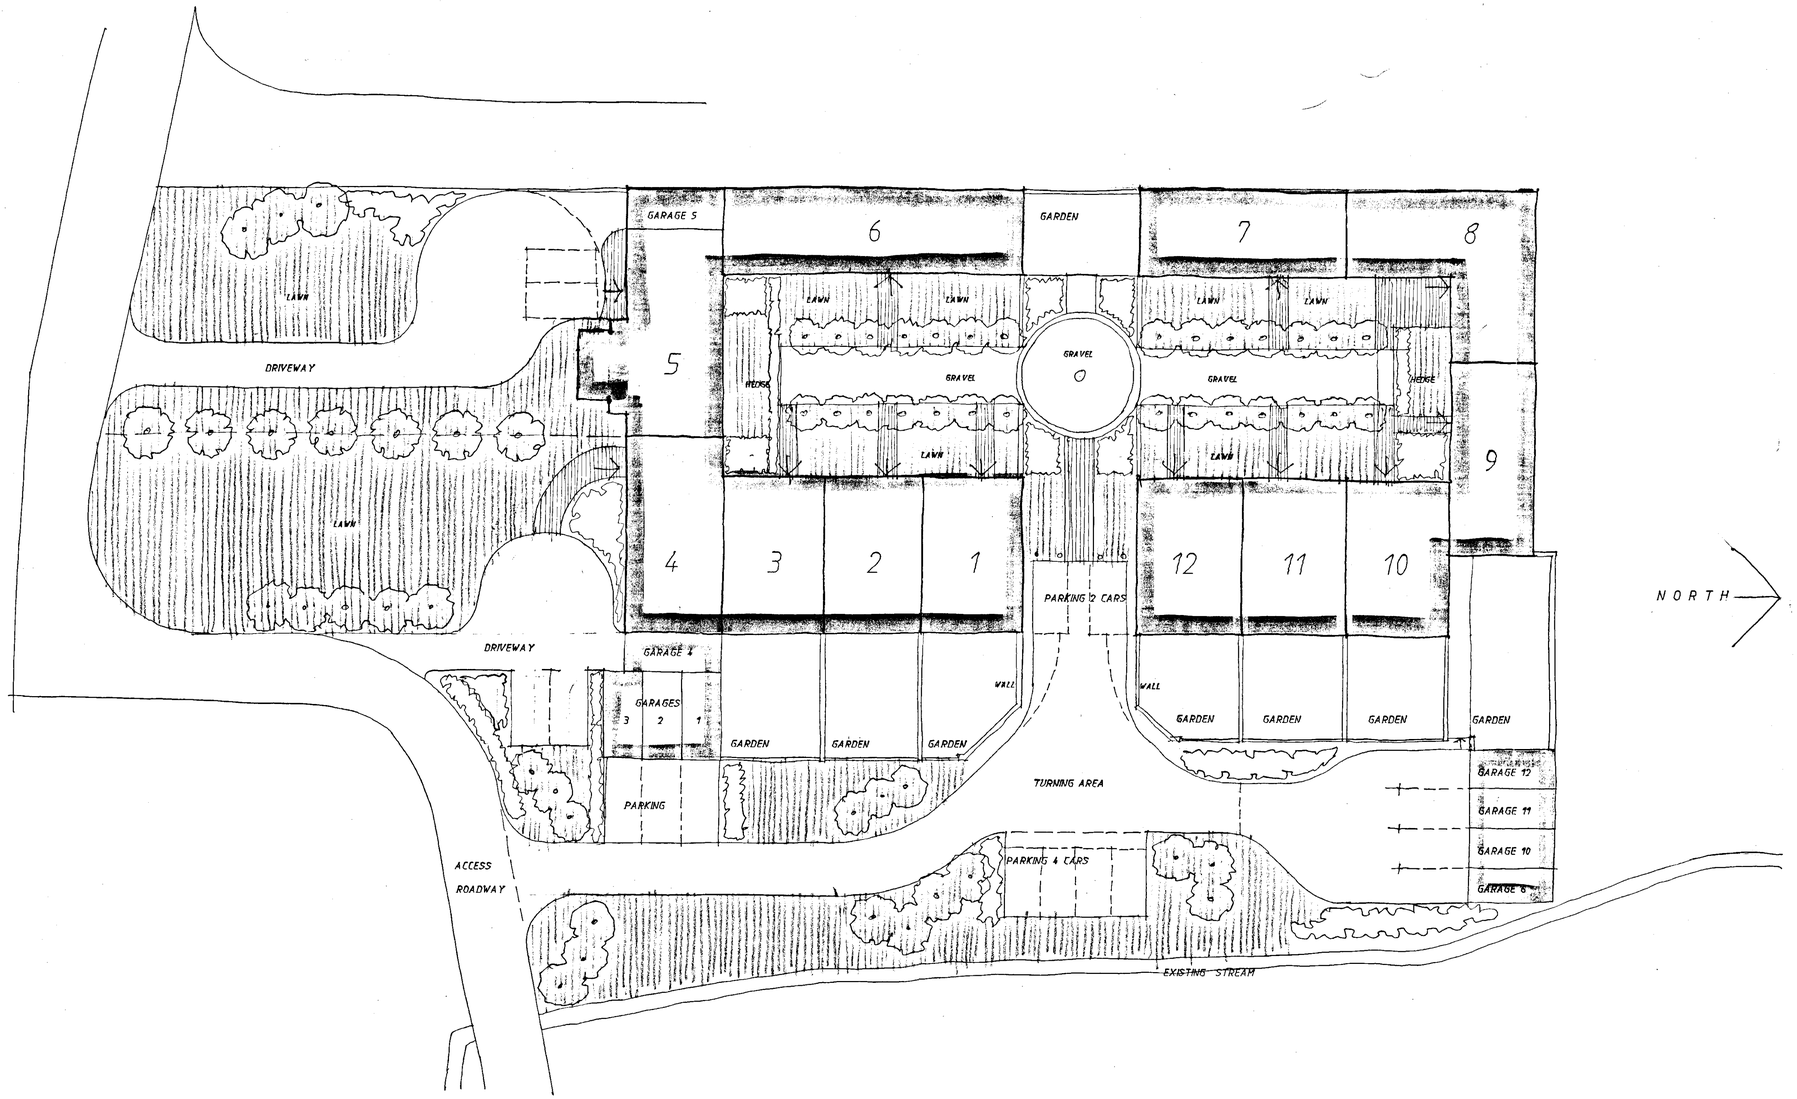

DO NOT SCALE

Any discrepancies to be referred to Izod Design.

This drawing remains the Copyright of Izod Design.

REVISIONS

Date	Description	Rev.

UNITS	12
GARAGES	9
PARKING BAYS	17

05.NOV.2001 5136

Izod DESIGN

Chartered Architects
Landscape Consultants

14 Milton Road Wokingham
Berkshire RG40 1DB
Telephone 0118 977 0075
Facsimile 0118 977 0057

Client

OAKHILL

Project

MANOR FARM
FINCHAMPSTEAD

Description

SITE LAYOUT PLAN

Scale	1 : 200
Project No.	2713
Drawing No.	6
Revision	Date 16 JUL 02

MY 4434Lib R

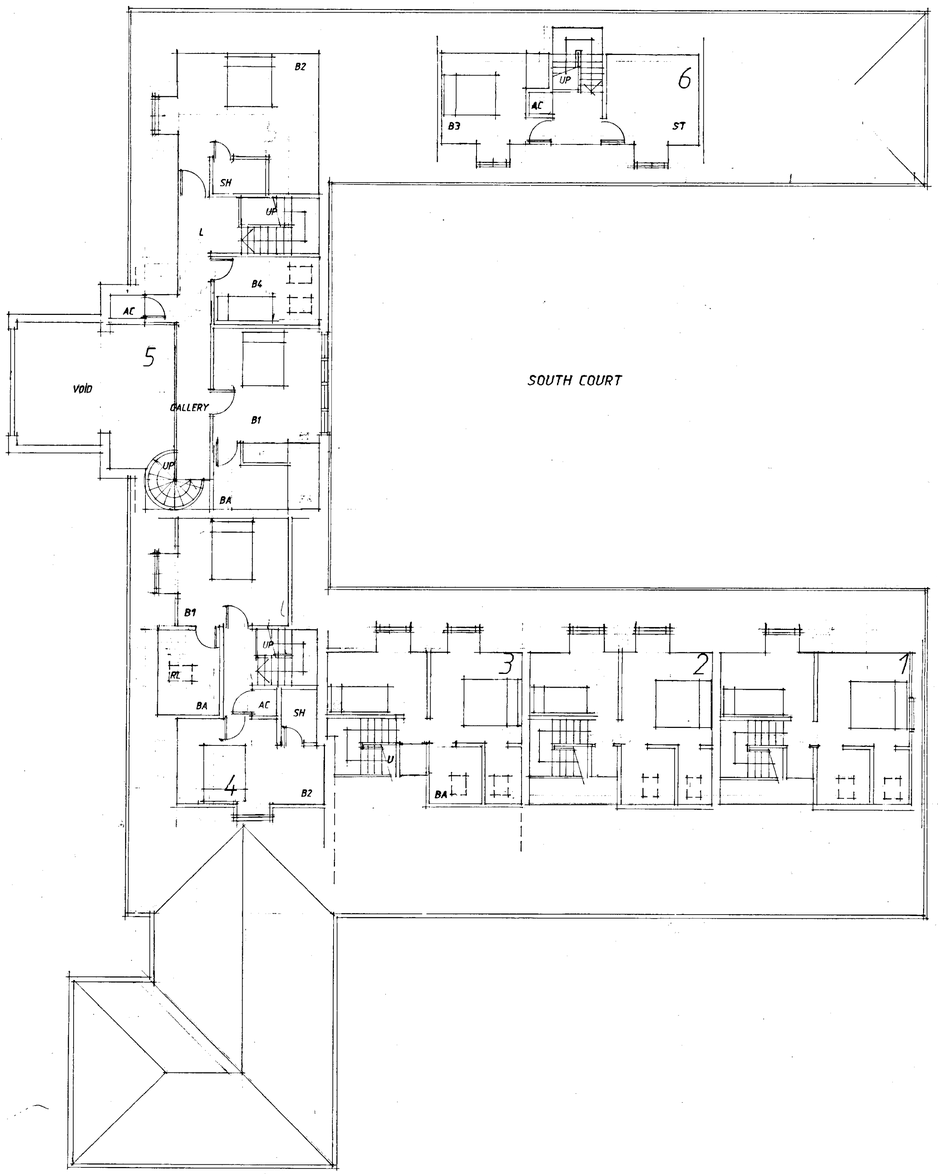

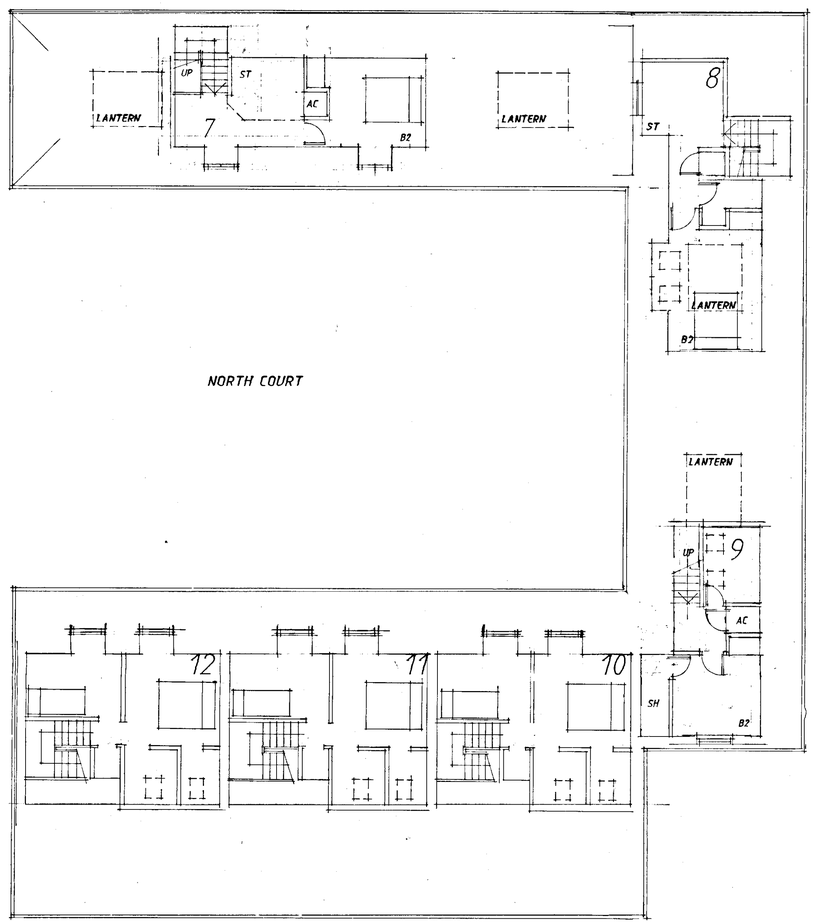

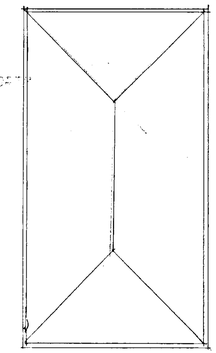

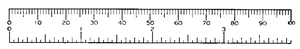

DO NOT SCALE

Any discrepancies to be referred to Izod Design.

This drawing remains the Copyright of Izod Design.

REVISIONS

Date	Description	Ref.
05.10.01	GENERAL REVISIONS	A

NORTH

05.NOV.2001 5:56

Izod DESIGN

Chartered Architects
Landscape Consultants

14 Milton Road Wokingham
Berkshire RG40 1DB
Telephone 0118 977 0075
Facsimile 0118 977 0057

Client

OAKHILL

Project

MANOR FARM
FINCHAMPSTEAD

Description

UPPER FLOOR LEVELS
LAYOUT PLAN

Scale	1 : 100
Project No.	2713
Drawing No.	4
Revision A	Date 12 JUL 01

MY 6434LA R

DO NOT SCALE

Any discrepancies to be referred to Izod Design.

This drawing remains the Copyright of Izod Design.

REVISIONS

Date	Description	Ref.
05.10.01	GENERAL REVISIONS GARAGES ADDED	A
08.10.01	LANDSCAPING ADDED	B
31.10.01	MINOR REVISIONS	C

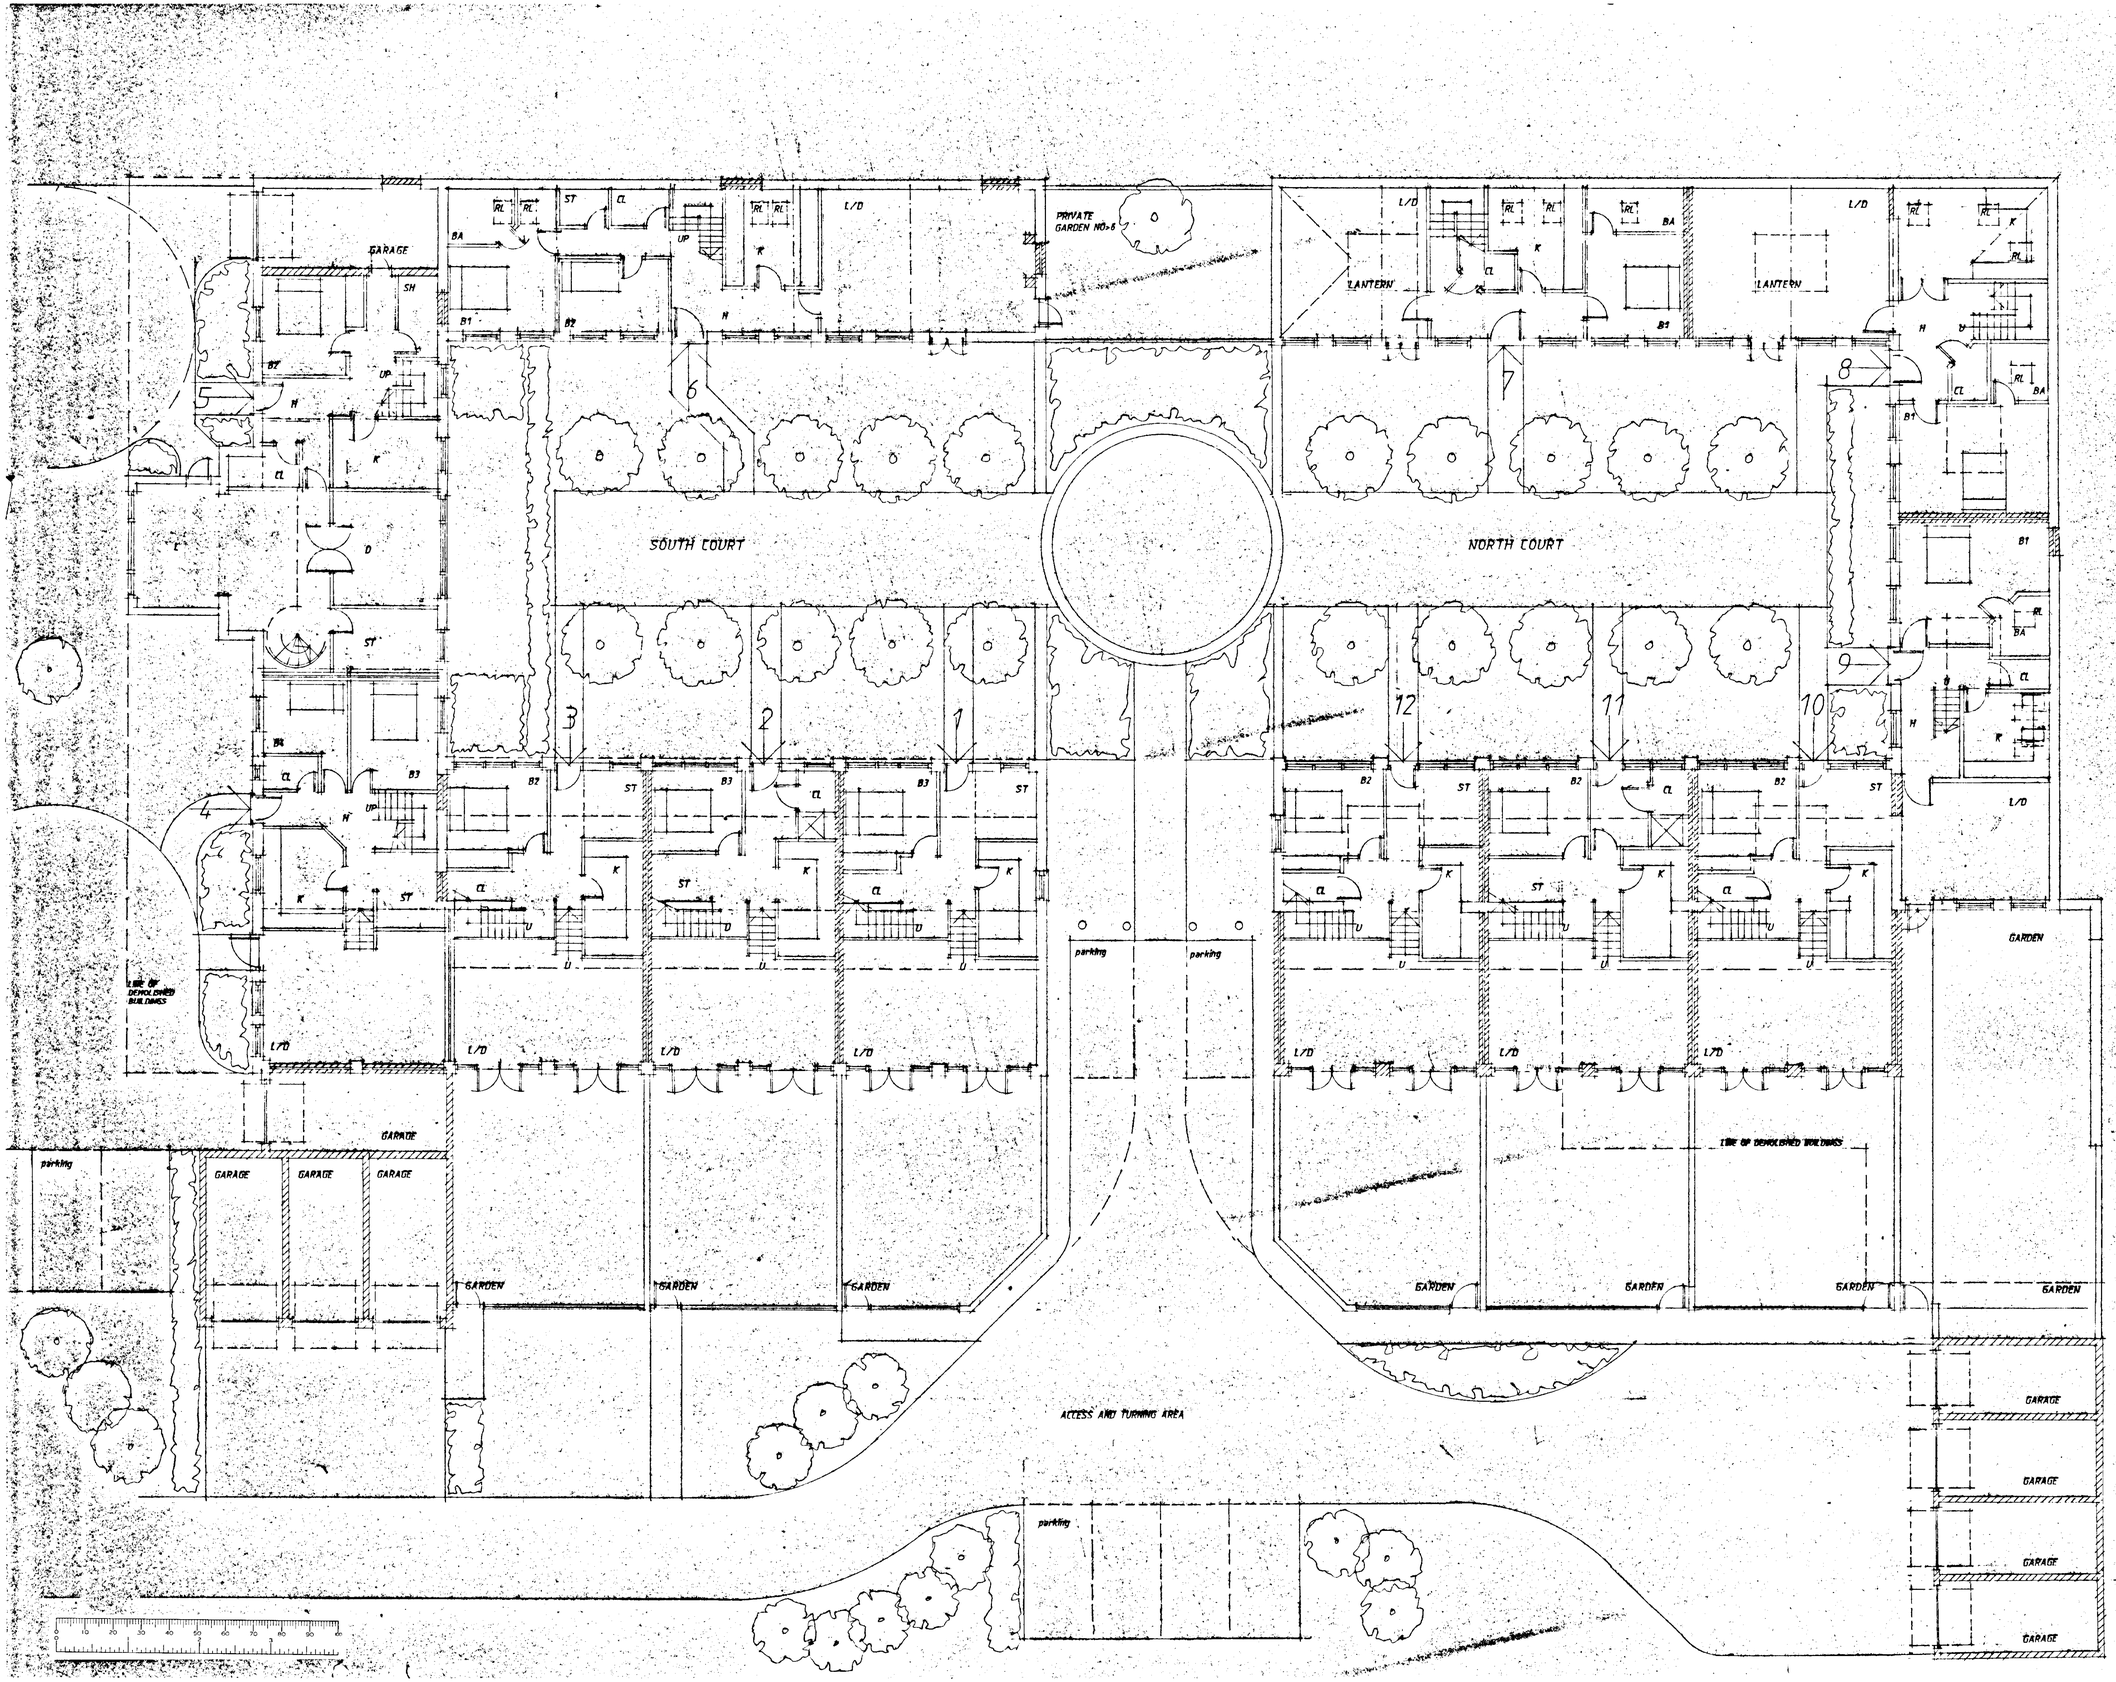

NORTH

05 NOV 2001 5156

Izod DESIGN

Chartered Architects
Landscape Consultants

14 Milton Road Wokingham
Berkshire RG40 1DB
Telephone 0118 977 0075
Facsimile 0118 977 0057

Client

OAKHILL

Project

MANOR FARM
FINCHAMPSTEAD

Description

LOWER FLOOR LEVELS
LAYOUT PLAN

Scale 1 : 100

Project No. 2713

Drawing No. 3

Revision C Date 31 OCT 01

MY 4434LA9