


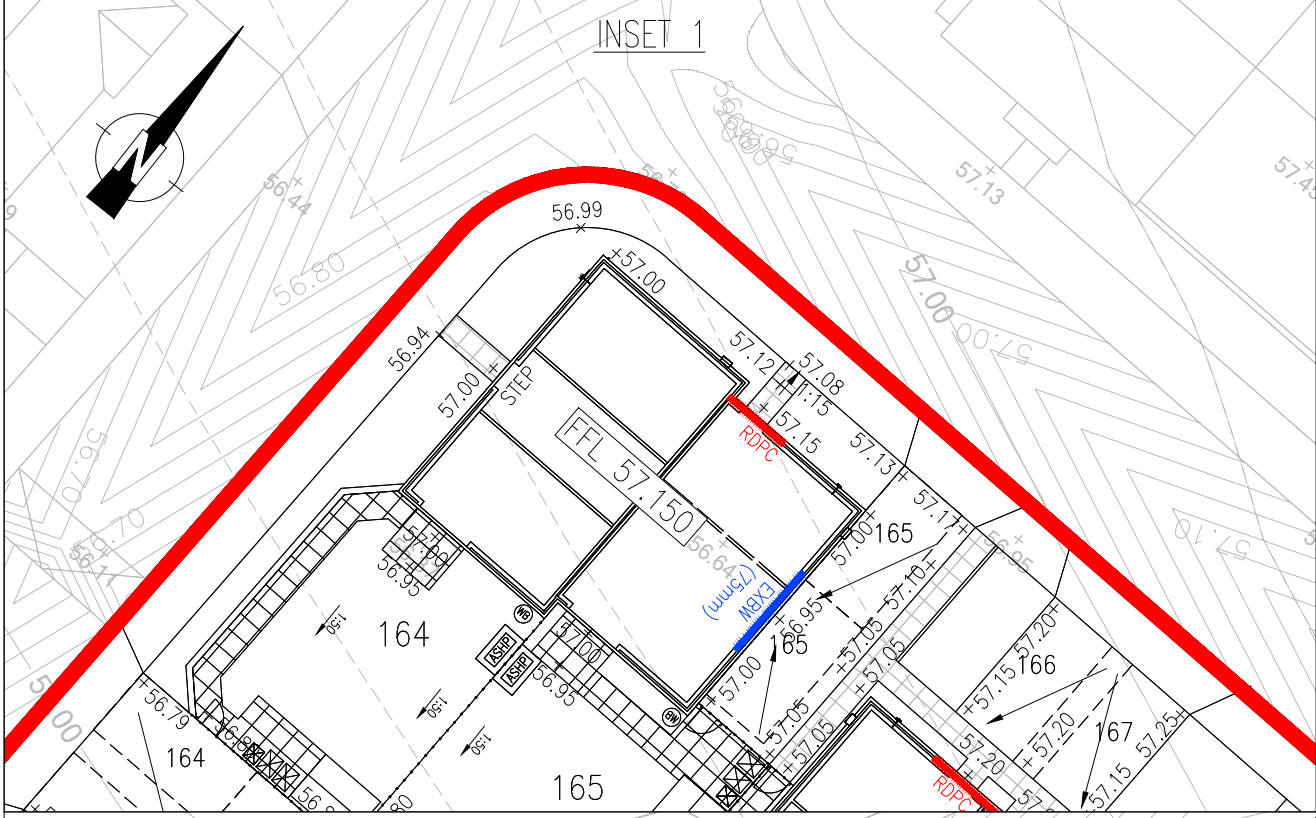

SEE INSET 1 FOR CONTINUATION

PROPOSED CARRIAGEWAY TO TIE INTO PARCEL 10 LEVELS

NOTES:

- DO NOT SCALE FROM THIS DRAWING.
- ALL DIMENSIONS ARE IN METRES, UNLESS STATED OTHERWISE.
- THIS DRAWING IS TO BE READ IN CONJUNCTION WITH ALL RELEVANT SCHEME DRAWINGS AND SPECIFICATIONS.

KEY:

- P11&12 SITE BOUNDARY
- PRIMARY CONTOUR
- SECONDARY CONTOUR
- PROPOSED LEVEL
- PROPOSED FINISHED FLOOR LEVEL
- GRAVEL BOARD
- RAISED DAMP PROOF COURSE
- EXPOSED BRICKWORK
- RETAINING WALL
- TEAM ELITE RETAINING WALL
- CENTRELINE AND CHAINAGE
- M4(2) UNIT
- TREE ROOT PROTECTION AREA
- PROPOSED BIORETENTION STRIP
- UNDERGROUND DIVERSION EASEMENT OF EXISTING OVERHEAD ELECTRIC CABLE
- EXISTING OIL MAIN EASEMENT
- EXISTING SEWER EASEMENT

1 IN 3 BANK

SHEET KEY

INSET 1
INSET 2
SHEET 2
SHEET 3
SHEET 4

REVISIONS									
NO	DESCRIPTION	DATE	BY	CHK	DATE				
S0	C08	REAR GARDEN LEVELS OF PLOTS 176-186 REVISED TO REDUCE RETAINING WALL HEIGHT	TA	TA	18.08.26				
S0	C05	BLOCKWORK STRIPS REMOVED. BASKIN 1 UPDATED TO SUIT AS-BUILT. LAYBY FALLS ADJUSTED. HARD LANDSCAPING ADDED TO OPEN SPACE FOOTPATH	TV	TA	03.07.26				
S0	C04	BLOCKWORK STRIPS REPLACED. LIGHTING COLUMN RELOCATED	TV	TA	23.06.26				
S0	C03	RDCP ADDED AT LEVEL THRESHOLDS	TV	TA	22.05.26				
S0	C02	PLOT 125/126 & 157/158 GARDEN LEVELS REVISED - GRAVEL BOARDS REMOVED. TBC LEVELS REVISED. ADDITIONAL LEVELS ADDED TO PLOT 134 REAR GARDEN.	TV	TA	16.04.26				
S0	C01	ISSUED FOR CONSTRUCTION	TA	TA	24.03.26				
S0	T06	PLOT 176 REAR BOUNDARY FENCE REVISED TO SUIT CLIENT COMMENTS	TA	TA	25.02.26				
S0	T05	UPDATED TO SUIT LATEST RM SUBMISSION	JH	TA	02.12.25				
S0	T04	LEVELS TO REAR OF PLOT 179 AND 180 REVISED AND RDCP ADDED TO PLOT 169 AND 170	TV	TA	29.10.25				
S0	T03	UPDATED TO SUIT CLIENT TENDER PACK COMMENTS	HF	TA	22.08.25				
S0	T02	UPDATED RETAINING WALL TO SUIT TEAM ELITE WALL SYSTEM	WM	TA	23.07.25				
S0	T01	ISSUED FOR TENDER	AS	TA	16.07.25				
ST	Rev	DESCRIPTION	Drn	Chk	Date				

DRAWING STATUS			
Preliminary Issue	Submitted for S104	Issued for Tender	Issued for Construction
Planning Issue			
Submitted for S38			
Submitted for S278			

STUART MICHAEL ASSOCIATES
CONSULTING ENGINEERS

Stuart Michael Associates Ltd
Coombe House, Coombe Square, Thatcham, Berkshire RG19 4JF
T: 01635 867 711 E: mail@stuartmichael.co.uk
F: 01635 861 715 W: www.stuartmichael.co.uk

Bovis Homes Linden Homes COUNTRYSIDE COUNTRYSIDE Partnerships

Part of the Vistry Group

FINCHWOOD PARCELS 11, 12 & 13

PARCELS 11 & 12
PROPOSED LEVELS & CONTOURS
SHEET 2 OF 4

DATE: JUNE 2025 DRAWN: AS CHECKED: KJM SCALE: 1:250 @A1
7292-SMA-XX-XX-DR-C-0506 C06 S0

This drawing is the copyright of Stuart Michael Associates Limited. It may not be reproduced or amended without the written approval of Stuart Michael Associates