
No.	Revision	Date

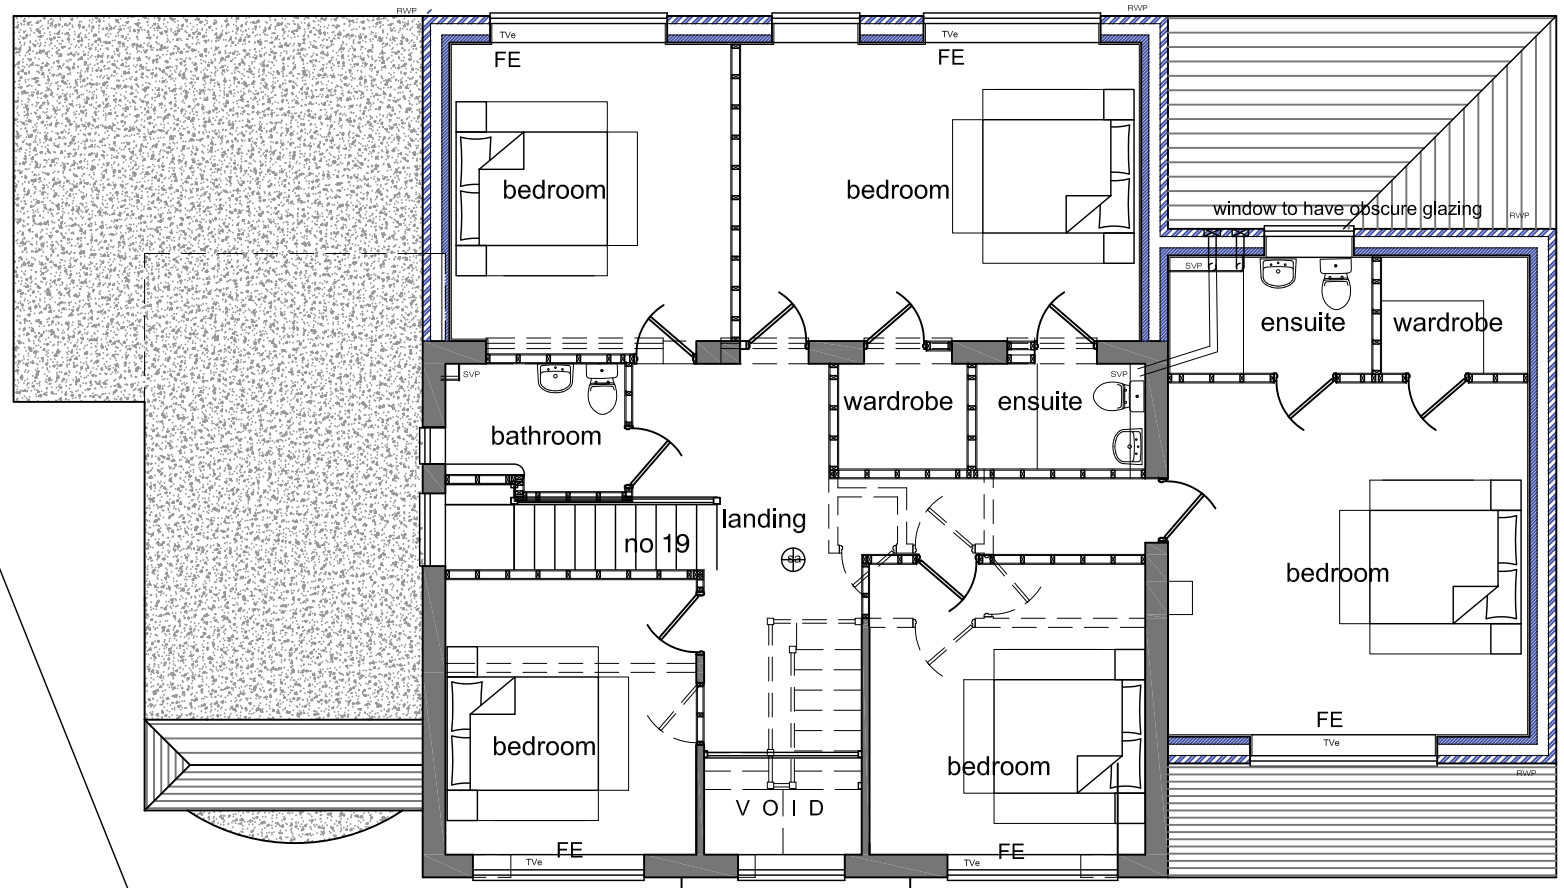

No 16

No 21

garage

No 19

RAMMURTI DESIGN LTD
ARCHITECTURAL & PLANNING SERVICES
268 TILEHURST ROAD, READING RG30 2NE
TEL/FAX:01189510628 MOB:07799883574

0m 1 2 3 4 5 6 7 8 9 10m

Revised Proposals for part single and part double storey side and rear extensions to include demolition of existing garage at 21, Mayfields, Sindlesham, RG41 5BY

for Mr Dhiiraj Jain

PROPOSED FLOOR PLANS - First

Scale: 1/100

Date: October 2022

MFS21:005 Rev B