Site Plan
Scale 1:100 @ A1

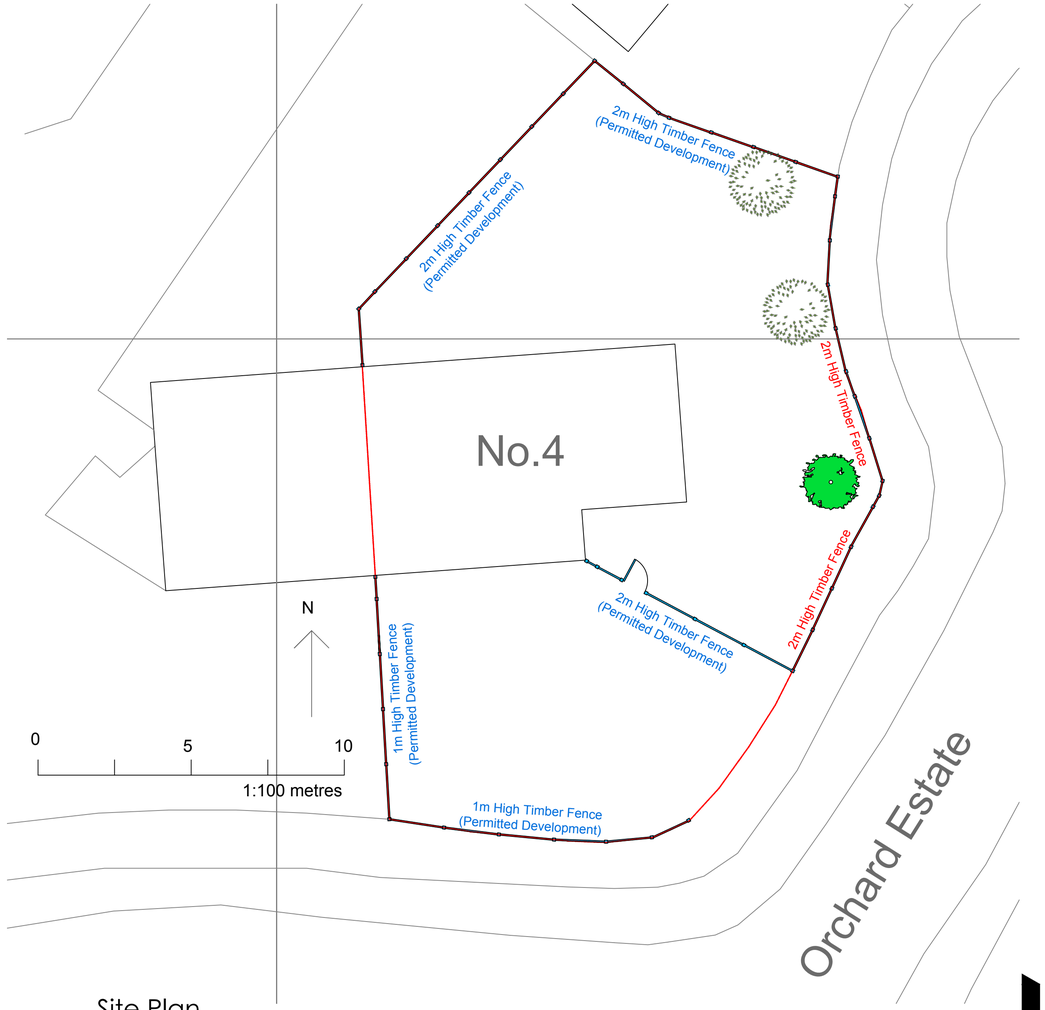

Site Plan
Scale 1:100 @ A1

© Crown copyright 2026 Ordnance Survey 100053143

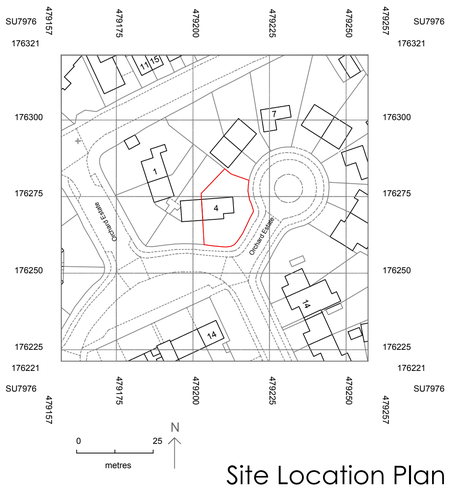

Site Location Plan
Scale 1:1250 @ A1

FRONT VIEW

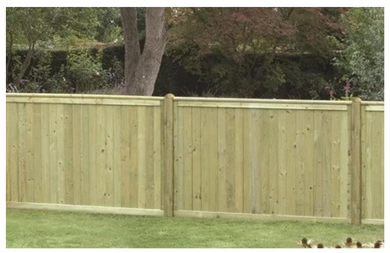

PROPOSED TYPE 1M HIGH TIMBER FENCING

PROPOSED TYPE 2M HIGH TIMBER FENCING

LAMPARD ARCHITECTURAL SERVICES
New Build - Extensions - Conversions
Space Planning - Interior Design
Project Management
Planning & Building Regs

Tel: 078 03592943 - 07921827860
e-mail: lampardarchserv@gmail.com

Project	4 Orchard Estate Twyford Wokingham RG10-9JY
Title	Existing & Proposed Site Plan and Location Plan
Drawn By BJL	Date 24/6/2026
Checked By --	Date --
Approved By --	Scale 1:1250 & 1:100 @ A1
Drawing No. 4567-00-01	Rev.