

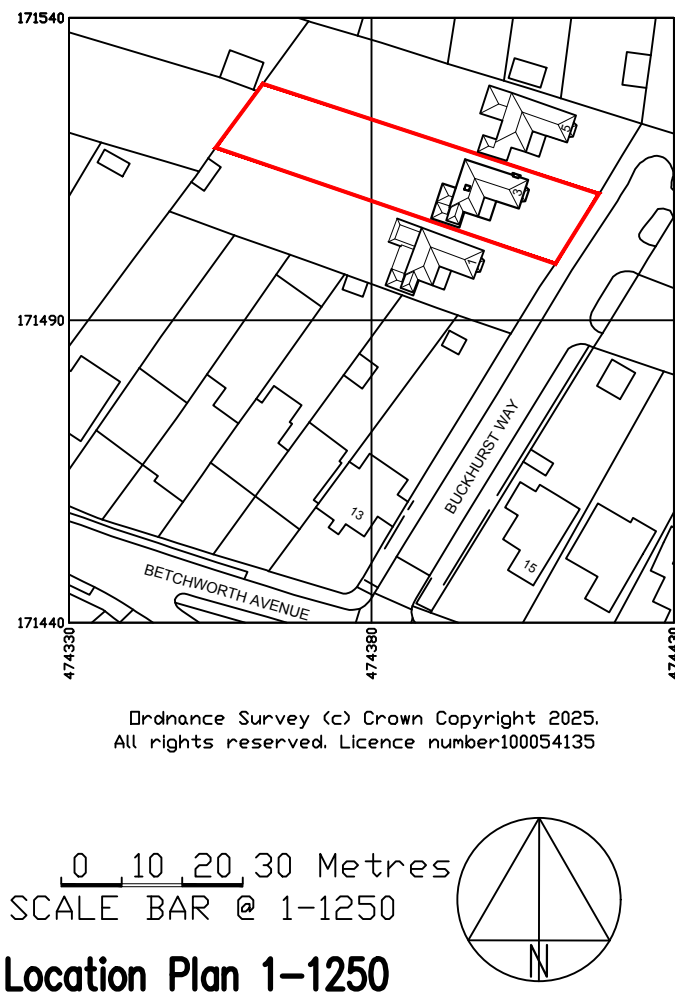
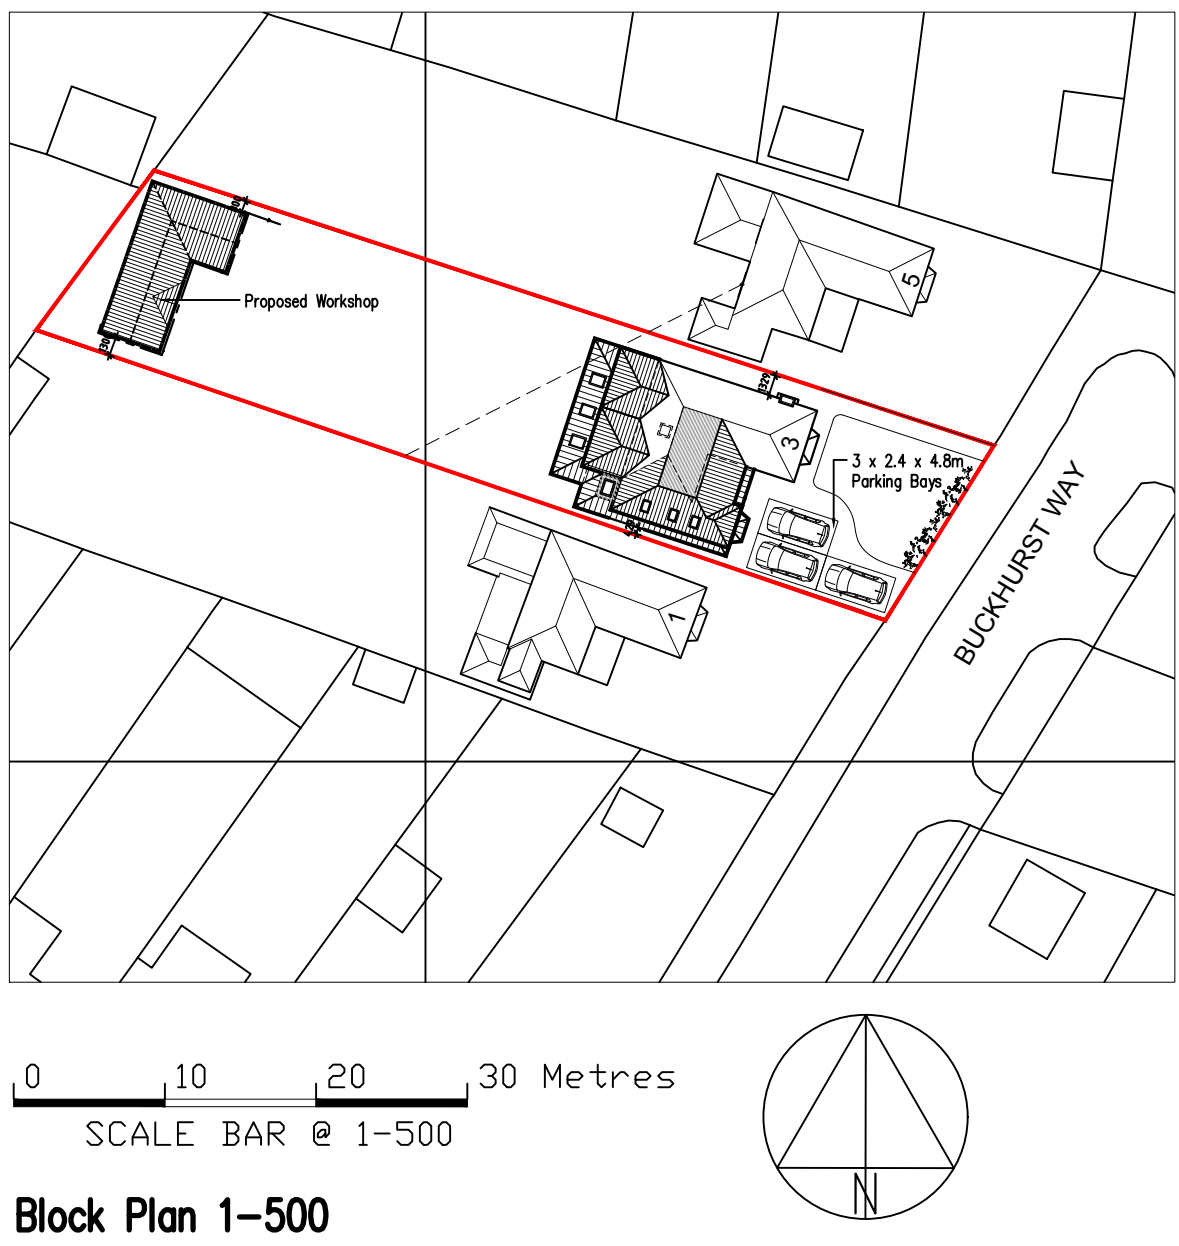
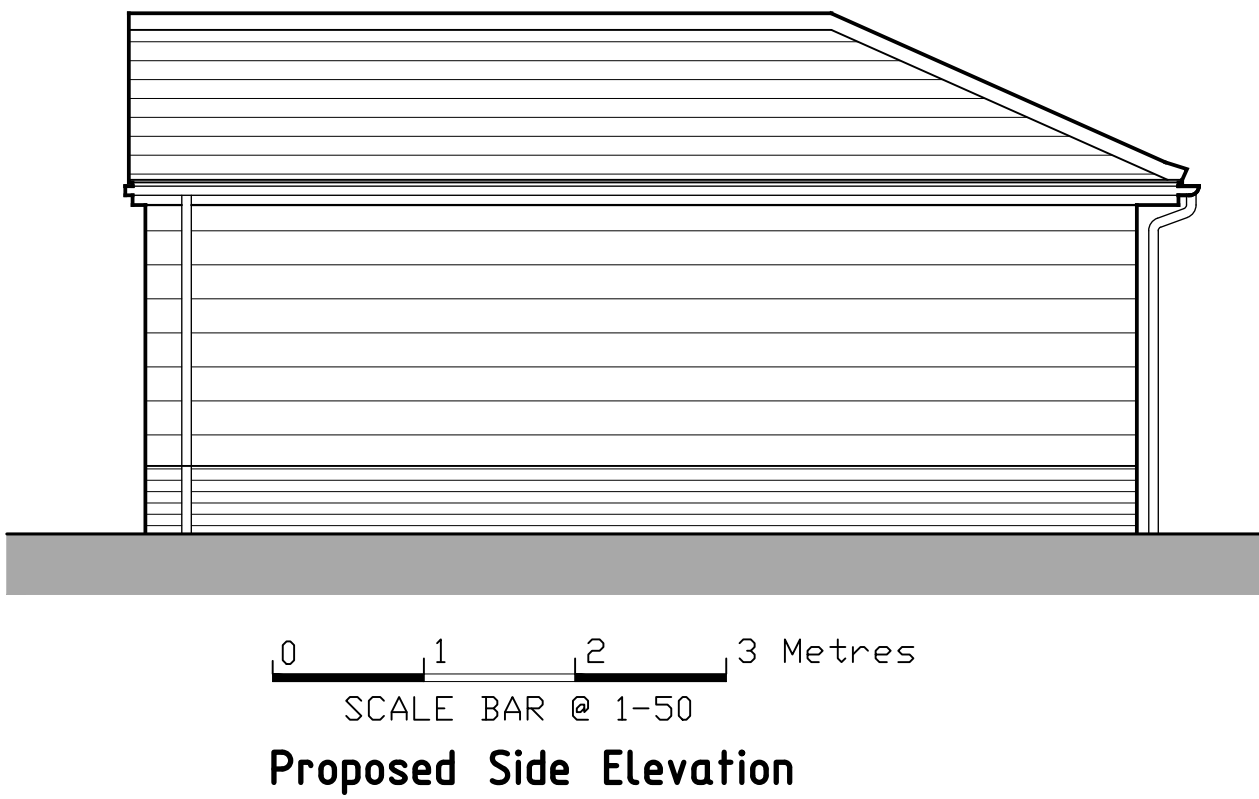
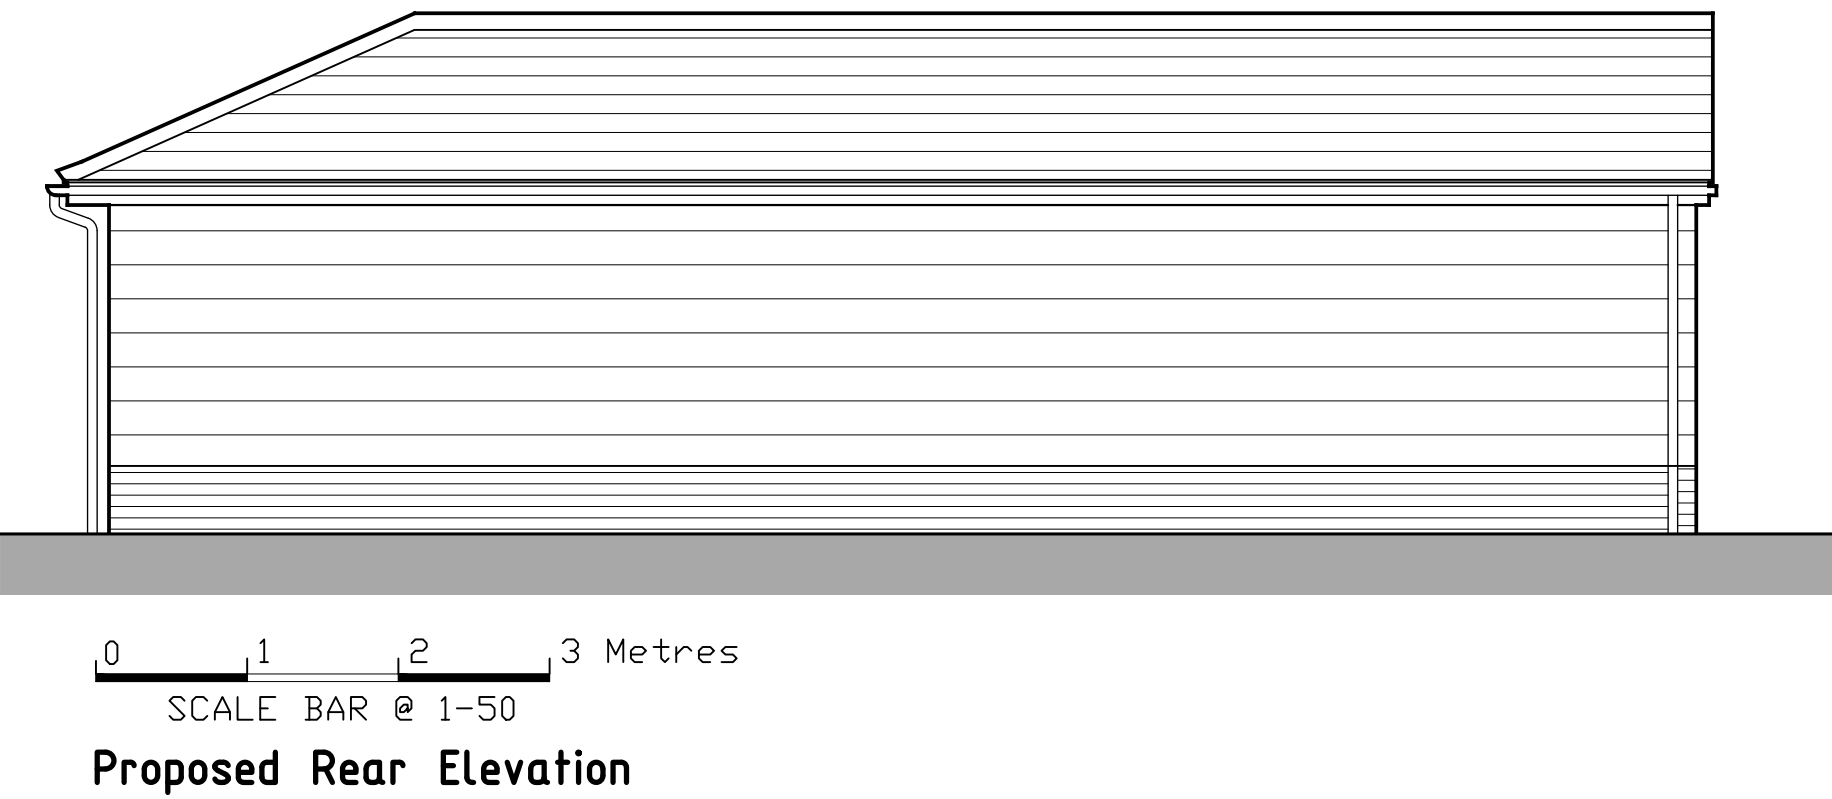


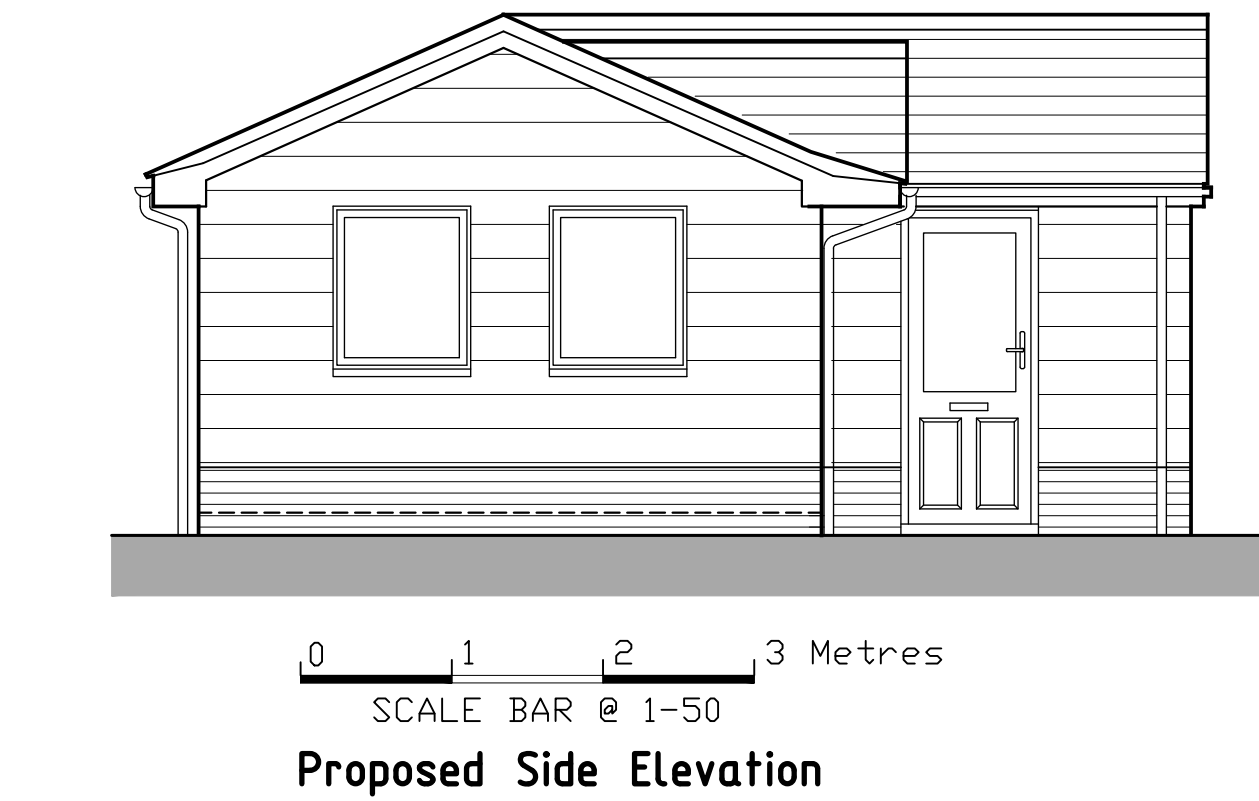

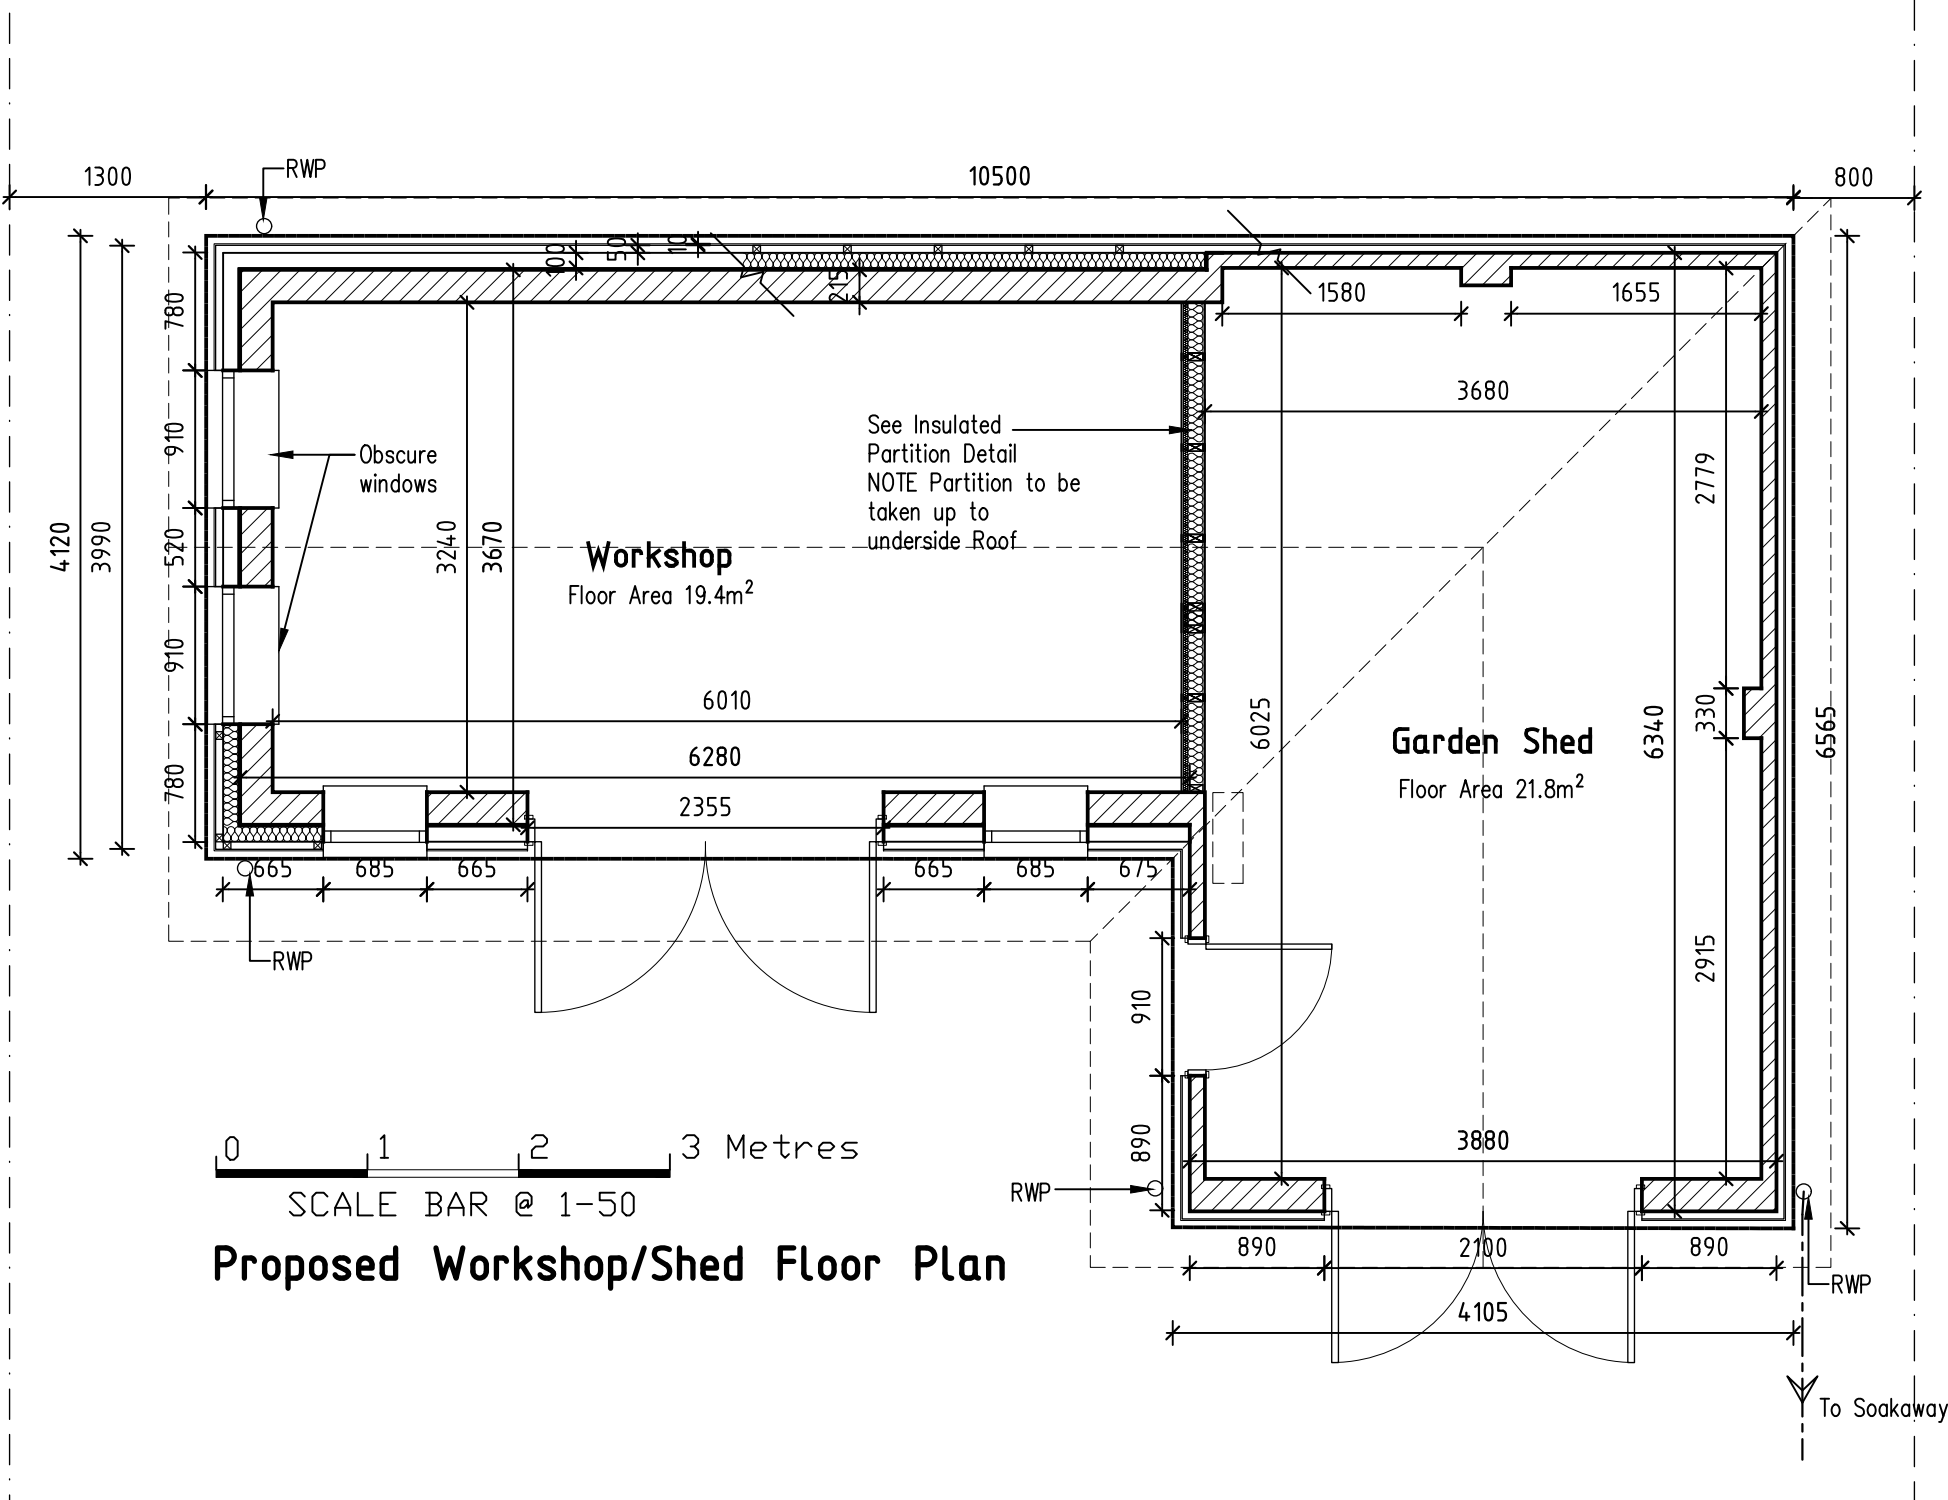

43 Wendover Way,
Tilehurst, Reading,
Berkshire RG30 4RU
Tel & Fax: 0118 541 6249
Mobile: 07957 009862
greg@gregfarrell.co.uk

Rev.	Description	Date
A	Proposed Shed added	15-10-2025
B	Clients updates added	21-10-2025
C	Workshop dimensions updated	22-10-2025
D	Window updates	05-11-2025
E	Shed Removed	10-12-2025
F	Shed re-instated	23-03-2026
G	Roof Alterations	29-05-2026
H	Clients updates added	24-06-2026
I	Clients updates added	26-06-2026

JOB TITLE

3 Buckhurst Way
Earley, Reading

TITLE

Proposed Workshop & Plans & Elevations

SCALE

1:50

DATE

September 2025

DRAWING No.

03