



Existing Plan

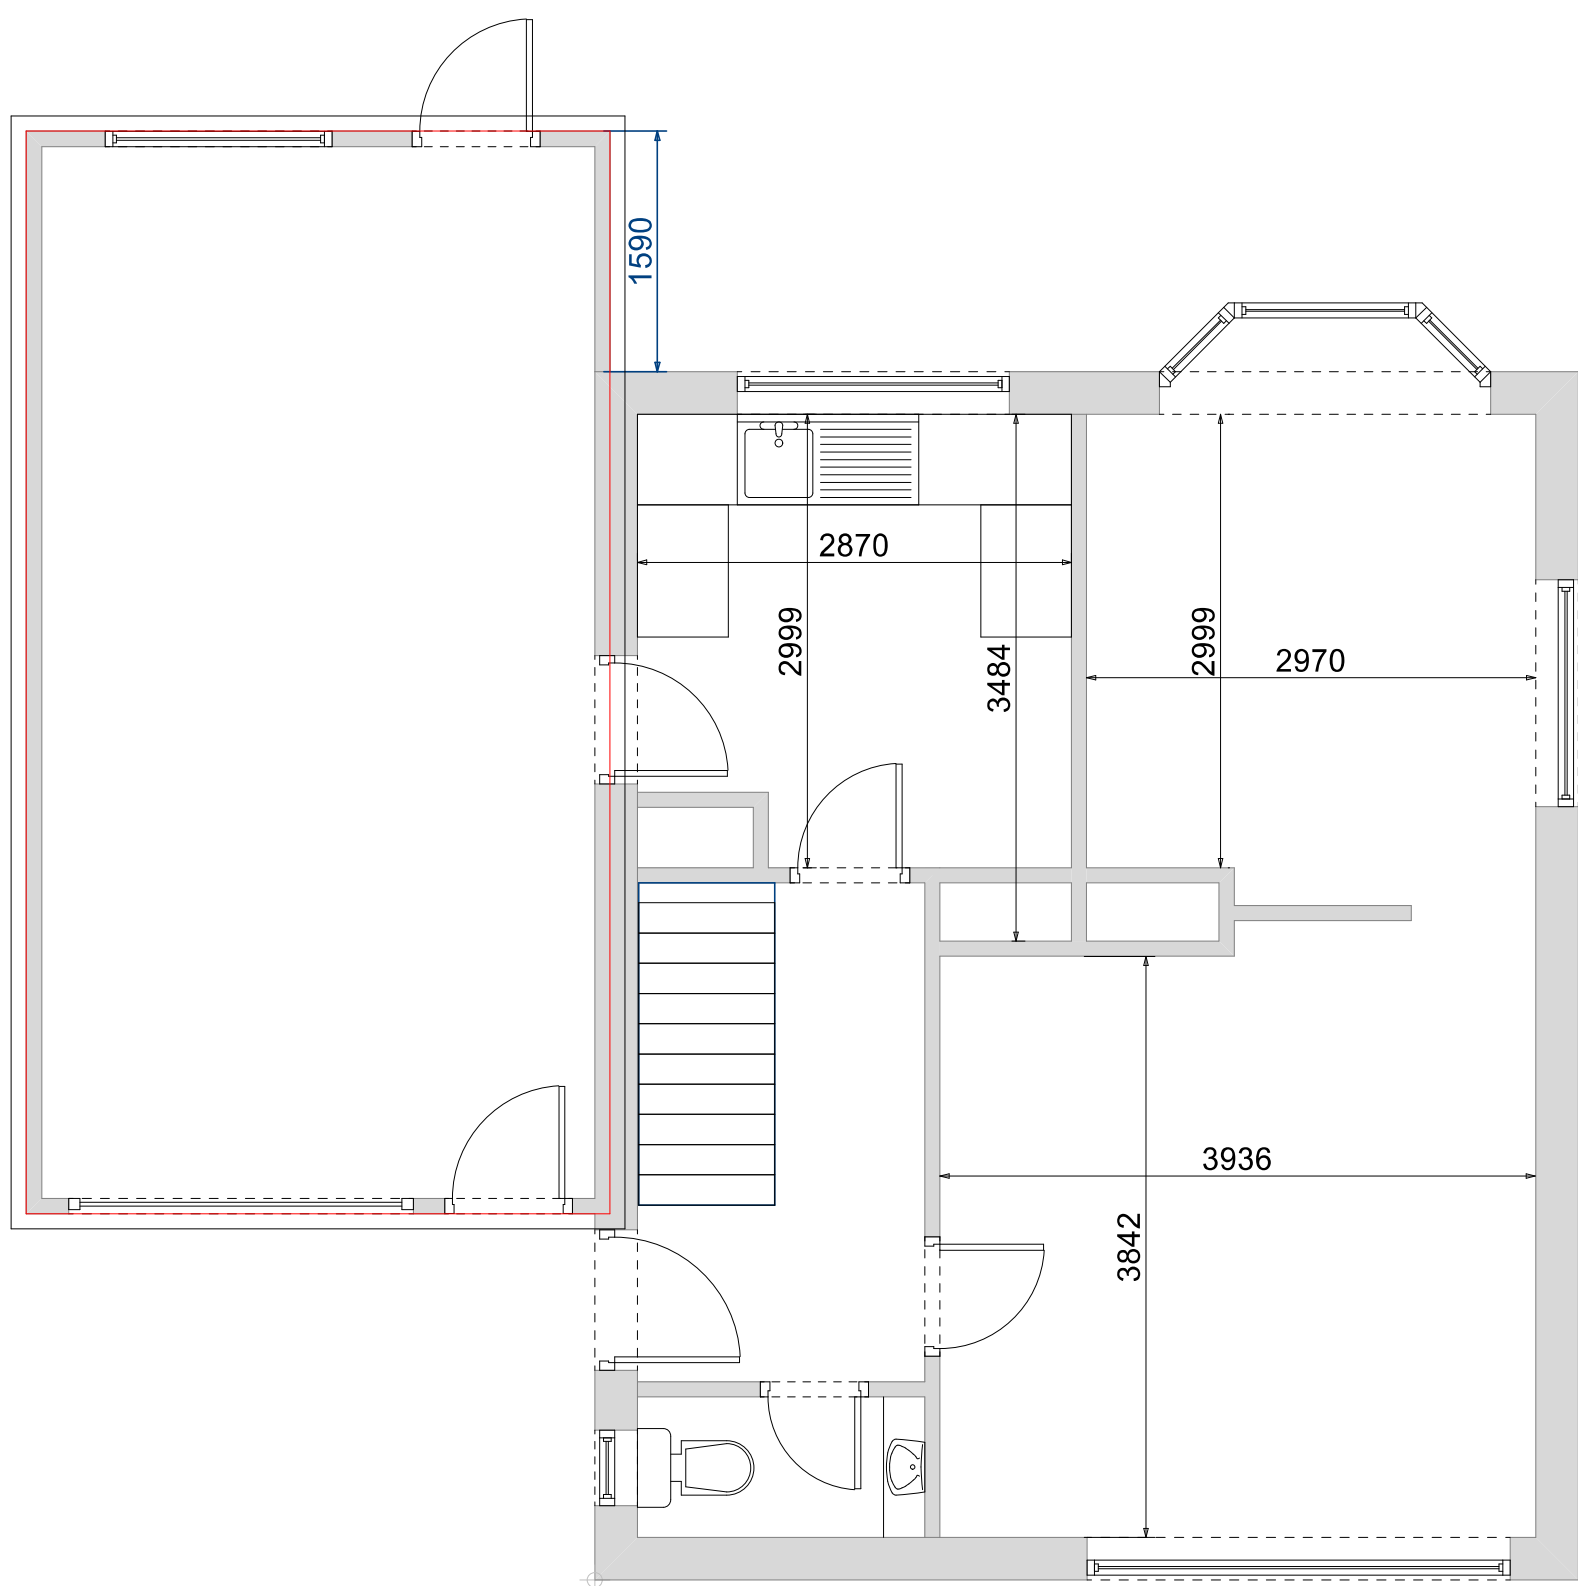

Ground Floor

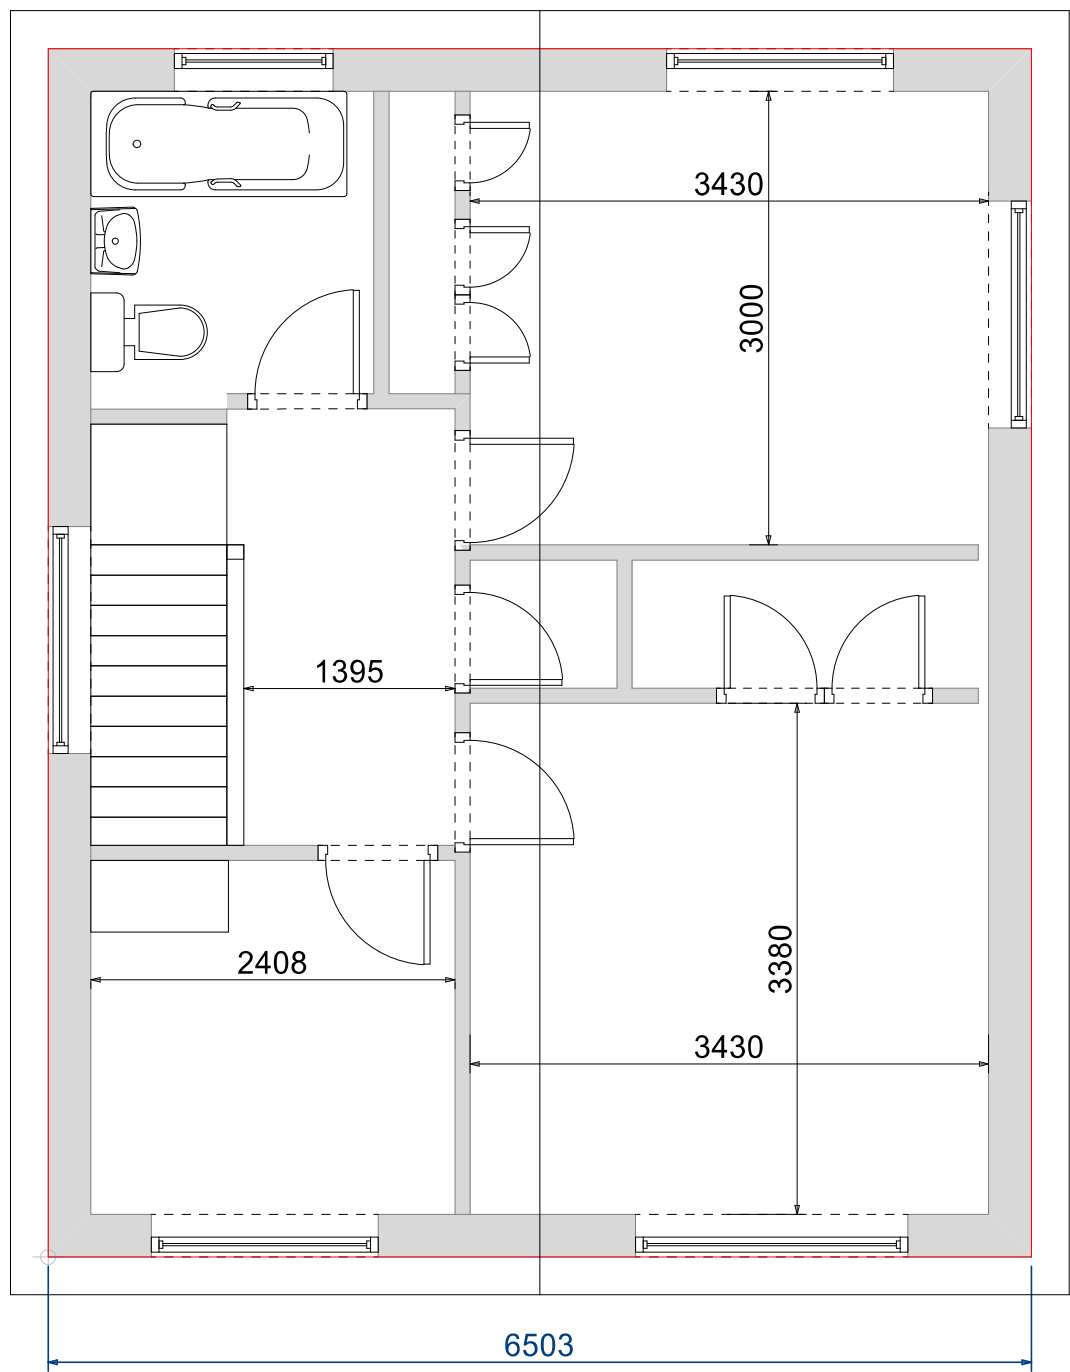

First Floor

Notes

Cantley Design

Cantley Design

Project

Extension

29 Meadow Road  
Wokingham  
RG41 2TE

Drawing Type

Existing Plan

Client

Scott

Drawing Number

RDO/56HC/ D1

Date

May 2024

Drawn by

Bob Owles

Scale

1:50 @ A1

Checked by

NCO

Cantley Drawing Services  
20 Cantley Crescent  
Wokingham  
RG41 1NX  
0781 803 2212

