



Proposed Plan

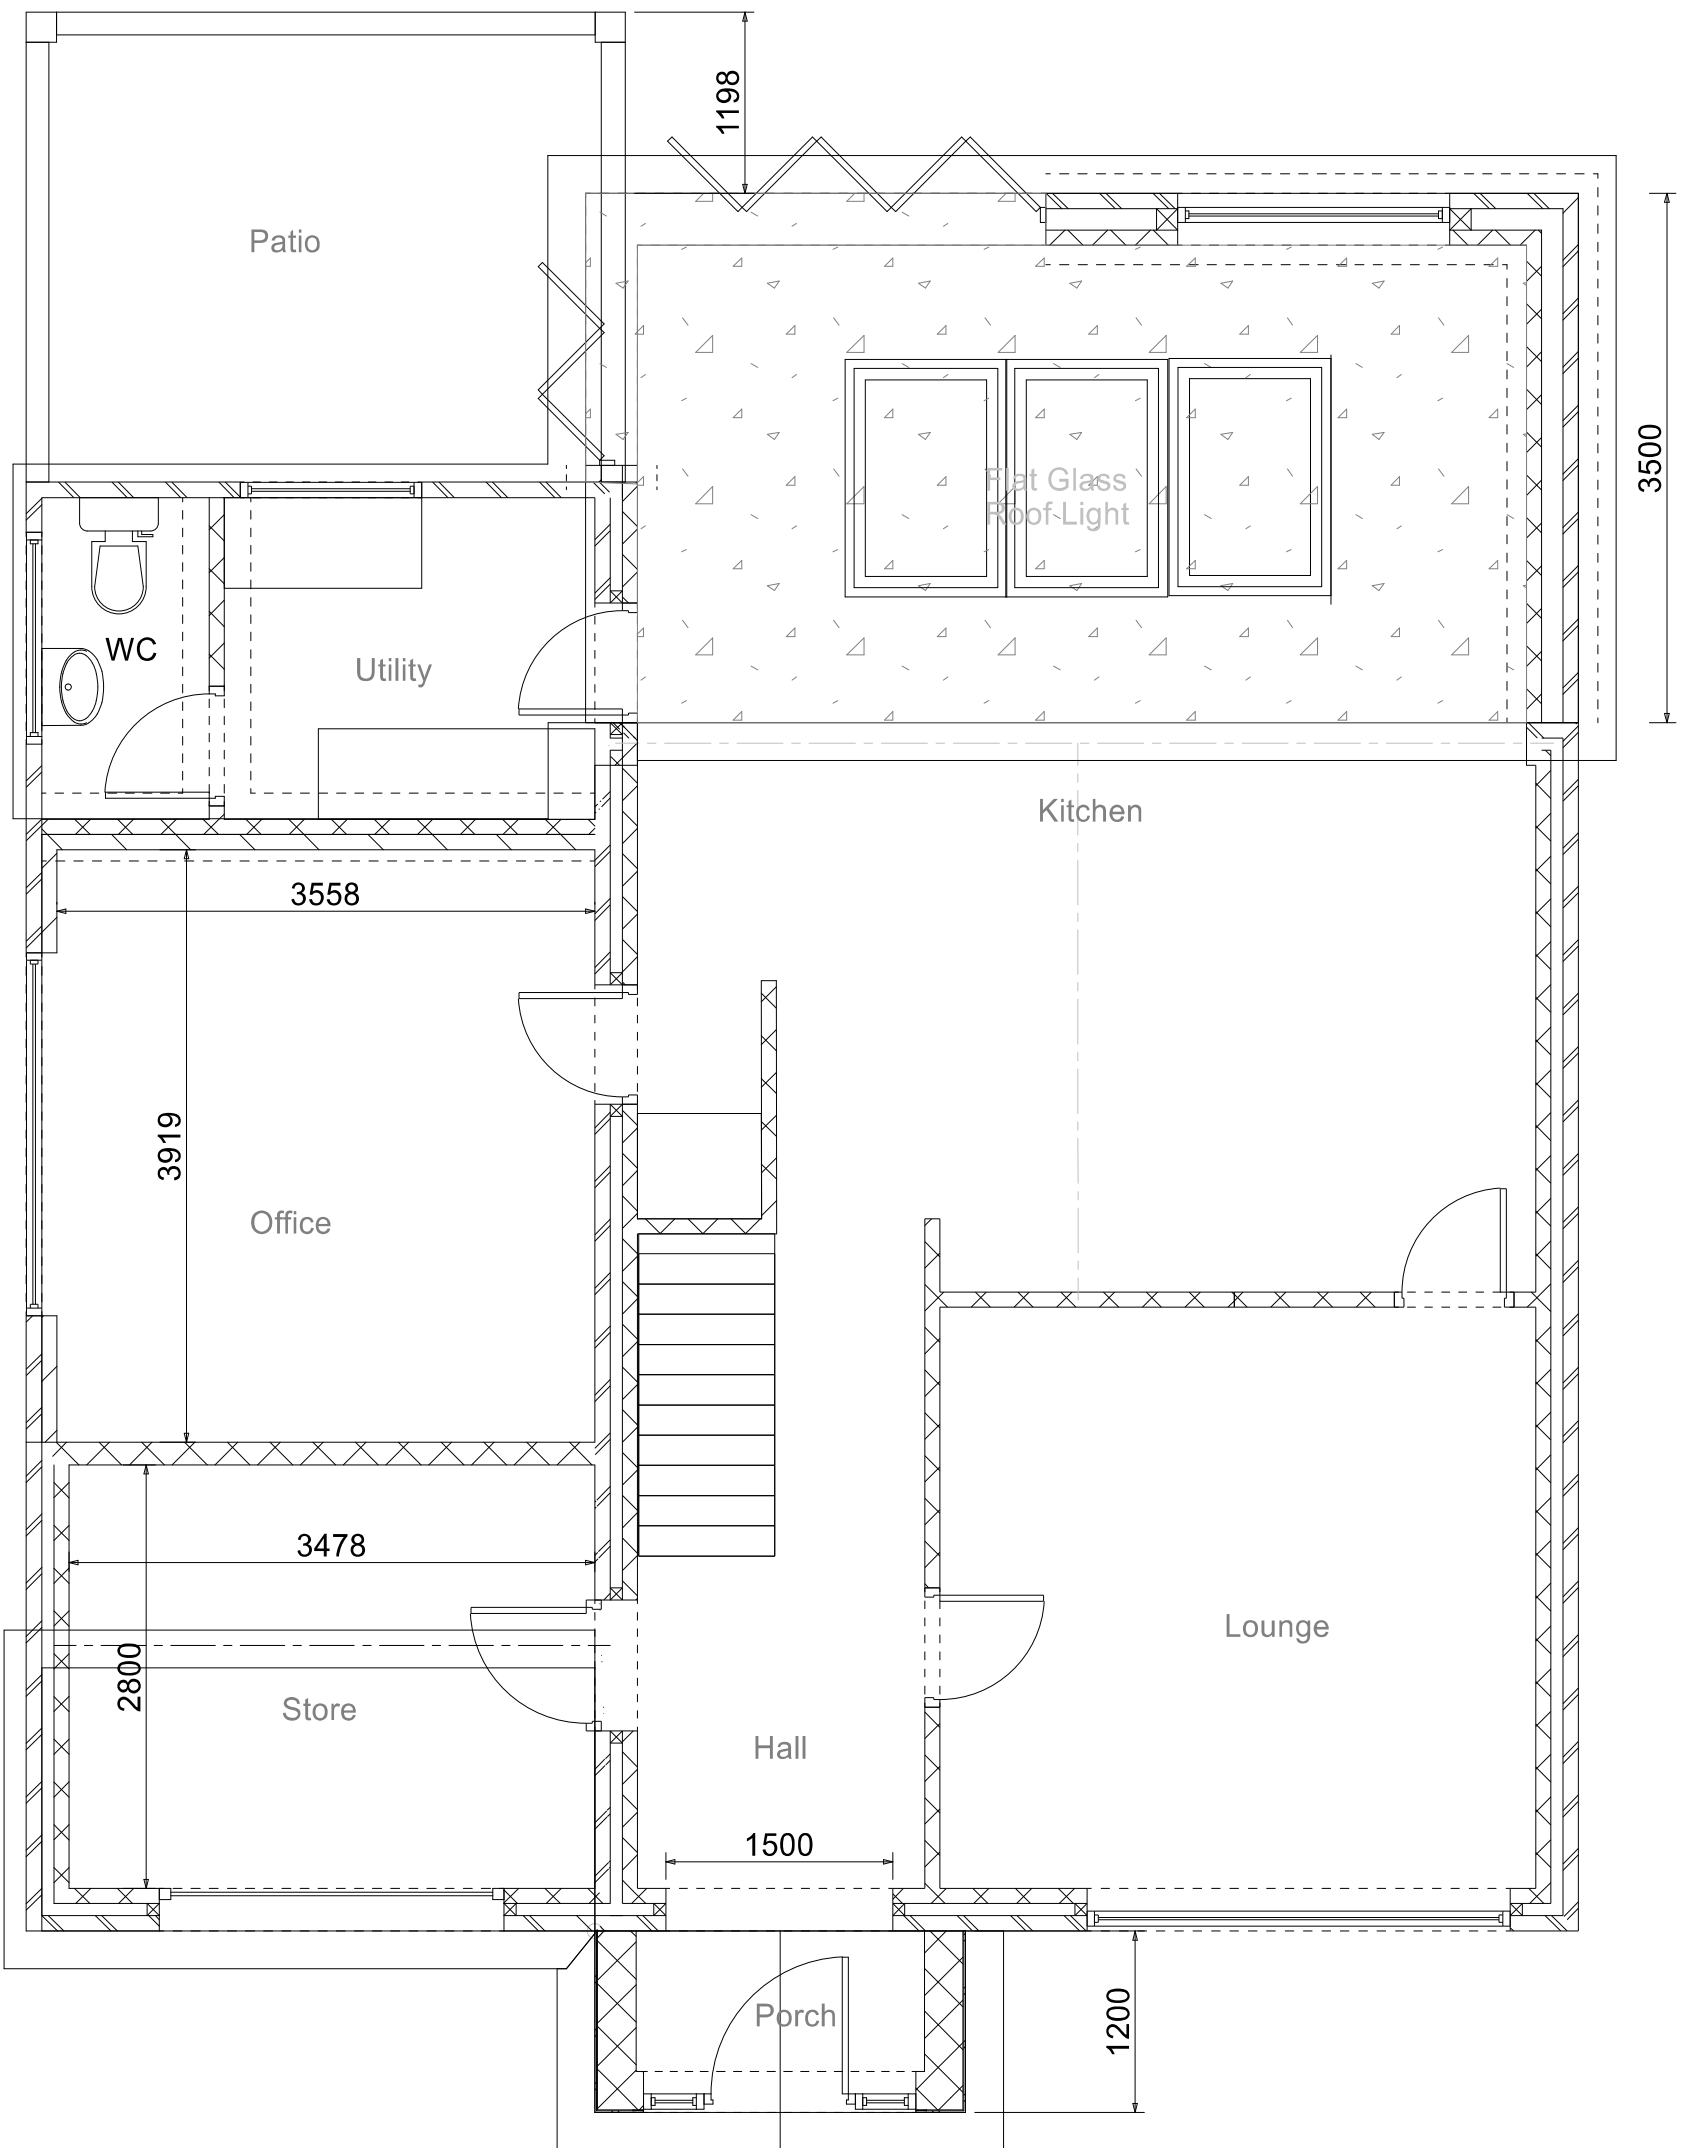

Ground Floor

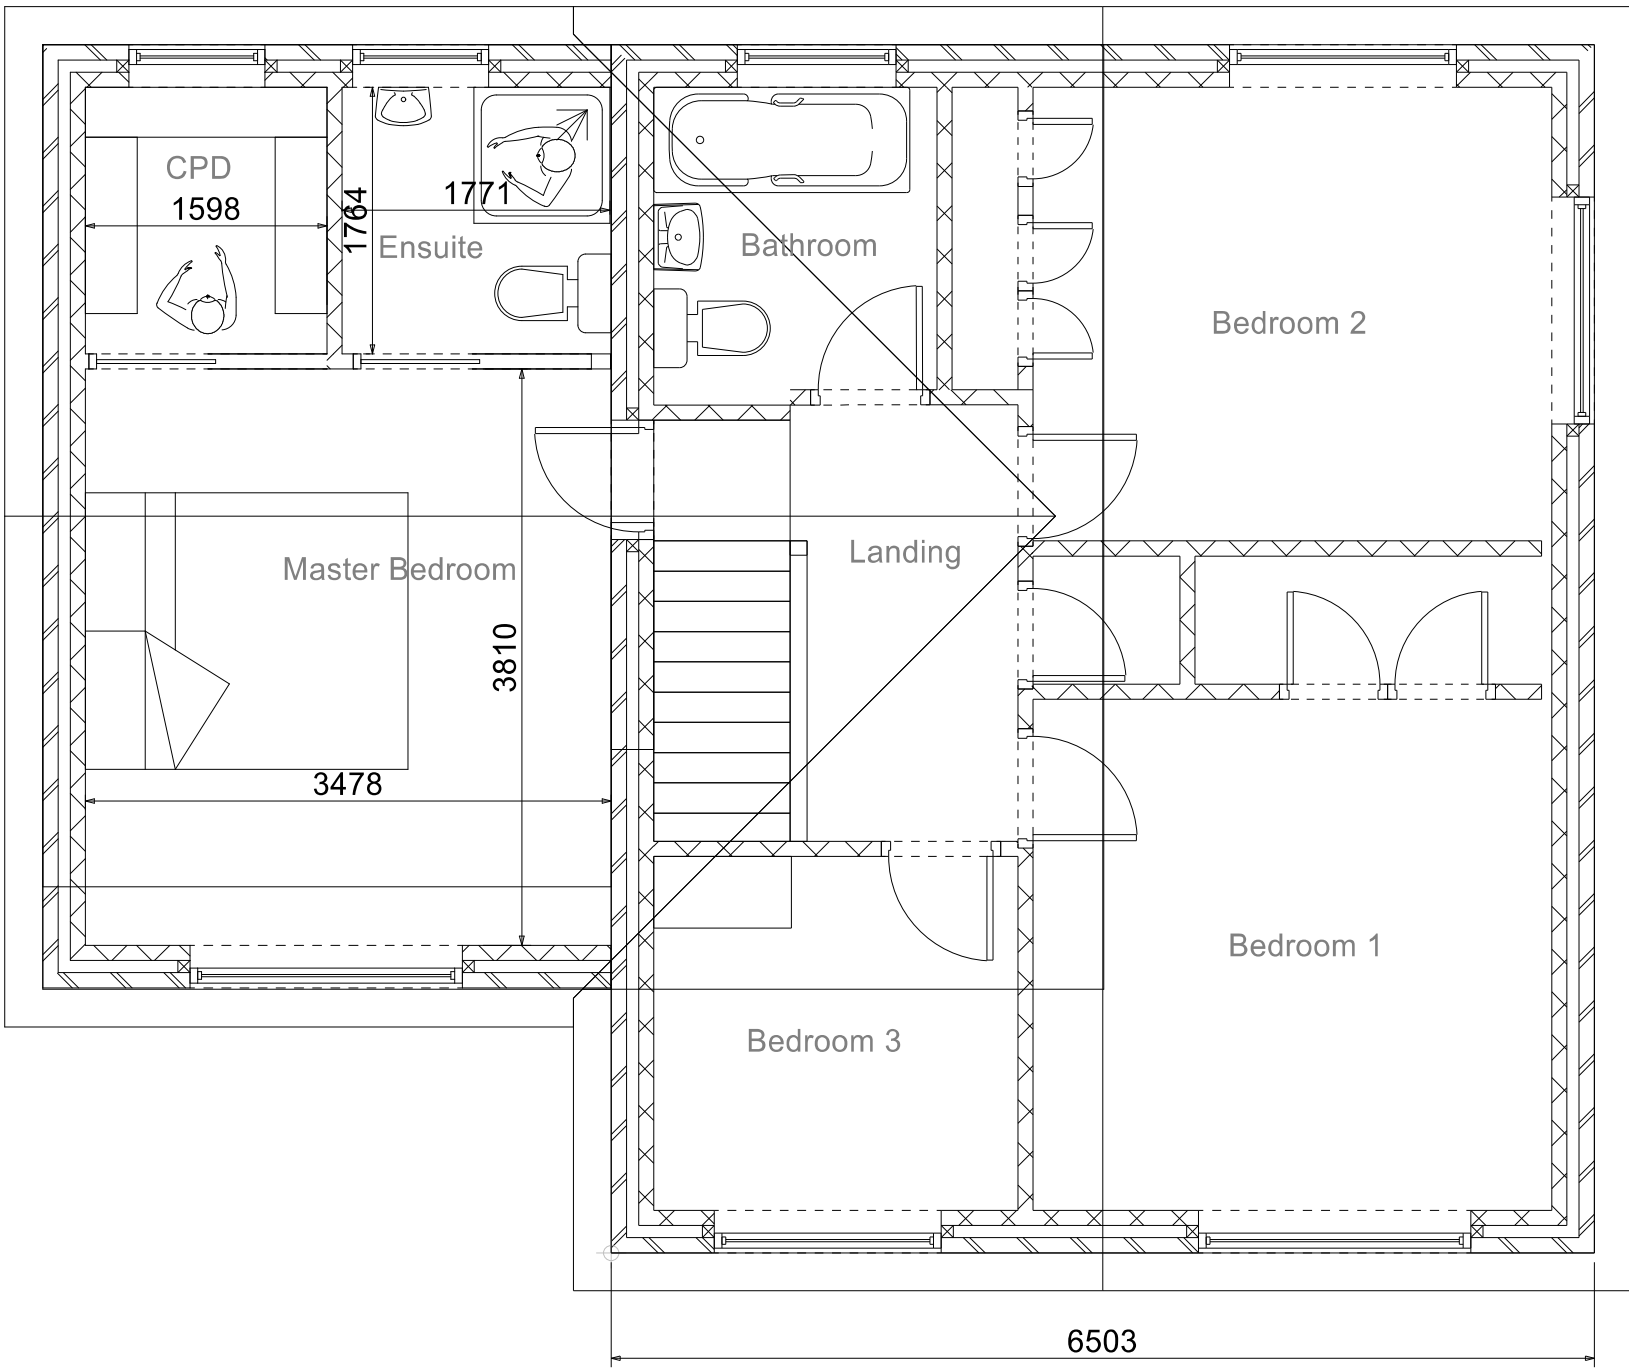

First Floor

Notes

Cantley Design

Cantley Design

Project

Extension
29 Meadow Road
Wokingham
RG41 2TE

Drawing Type
Proposed Plan

Client
Scott

Drawing Number
RDO/56HC/ D3 R2

Date
September2024

Drawn by
Bob Owles

Scale
1:50 @ A1

Checked by
NCO

Cantley Drawing Services
20 Cantley Crescent
Wokingham
RG41 1NX
0781 803 2212

