


Site Block Plan PARKING PLAN.



0 20
Metres

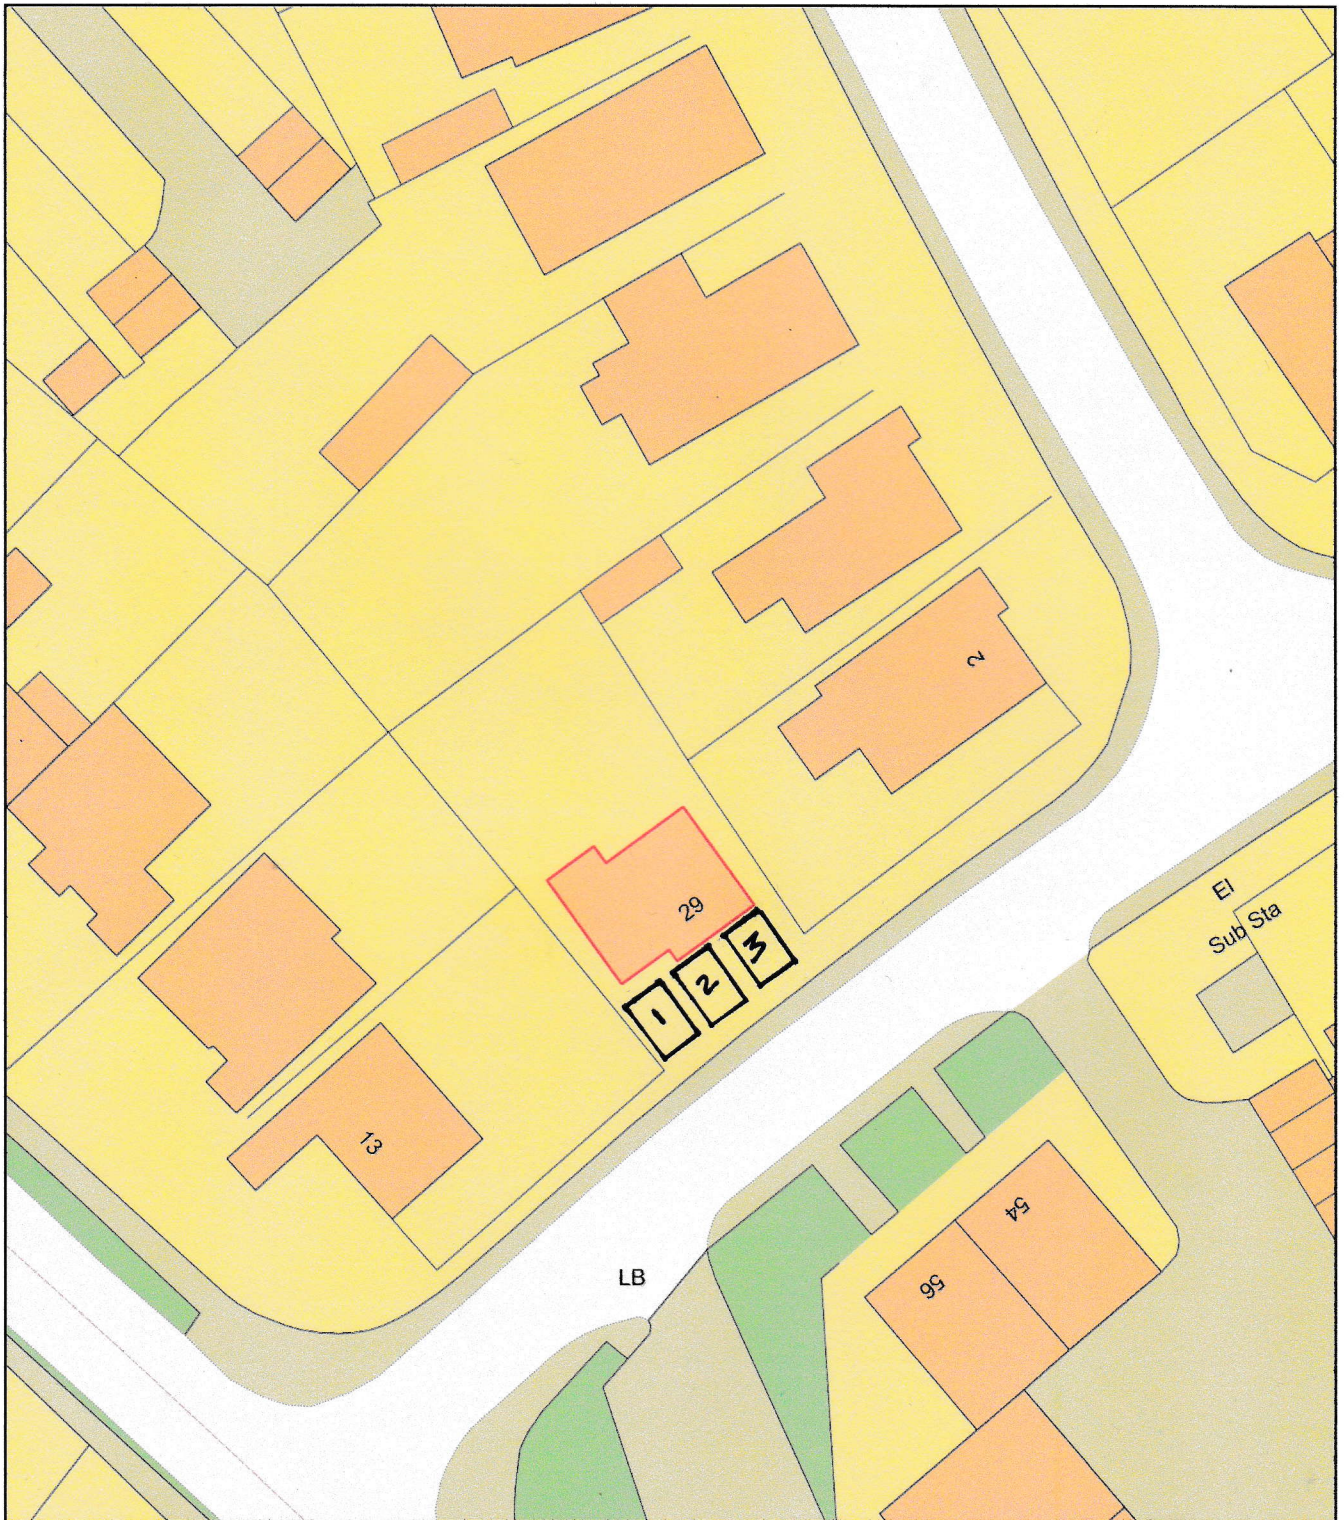

Plan Produced for: 29 Meadow road
Date Produced: 28 Oct 2024
Plan Reference Number: TQRQM24302112718681
Scale: 1:500 @ A4