
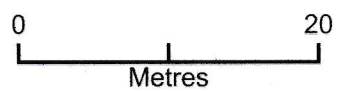


Site Block Plan

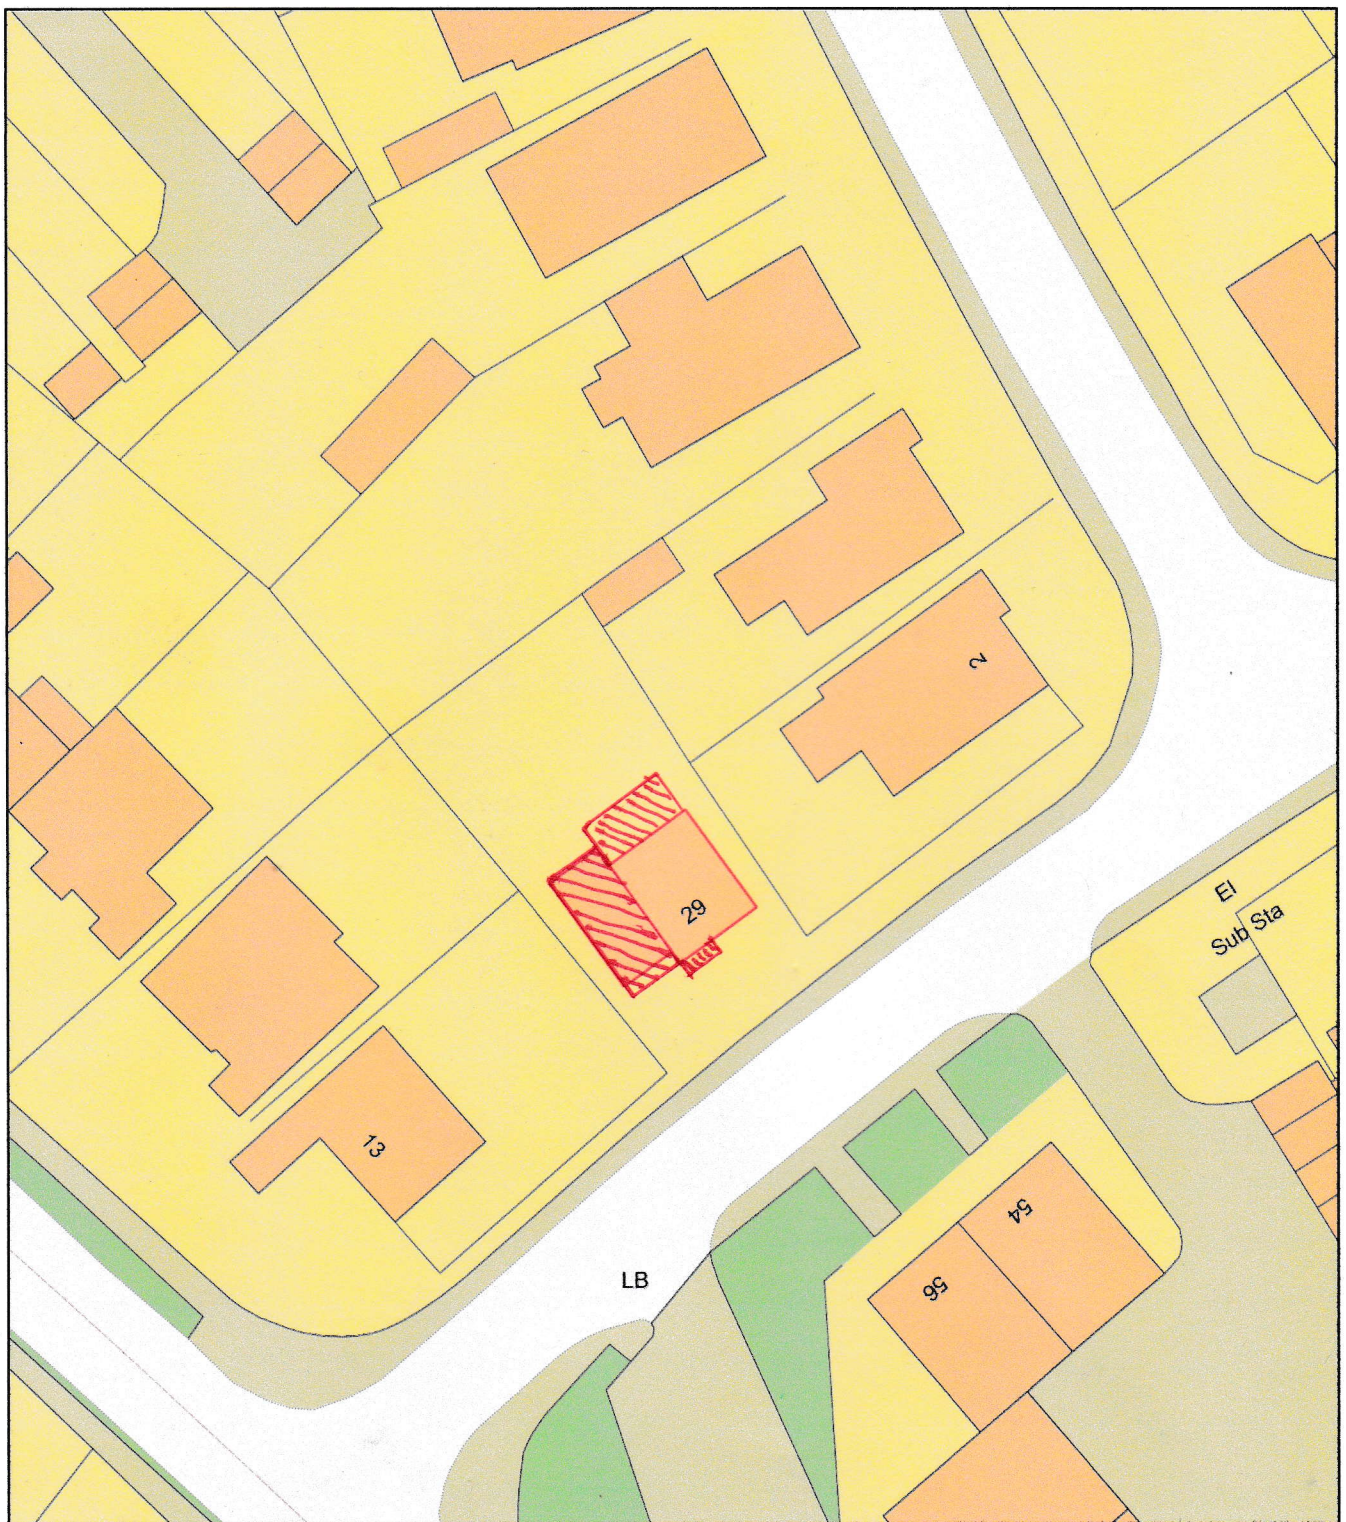

Plan Produced for: 29 Meadow road

Date Produced: 28 Oct 2024

Plan Reference Number: TQRQM24302112718681

Scale: 1:500 @ A4