
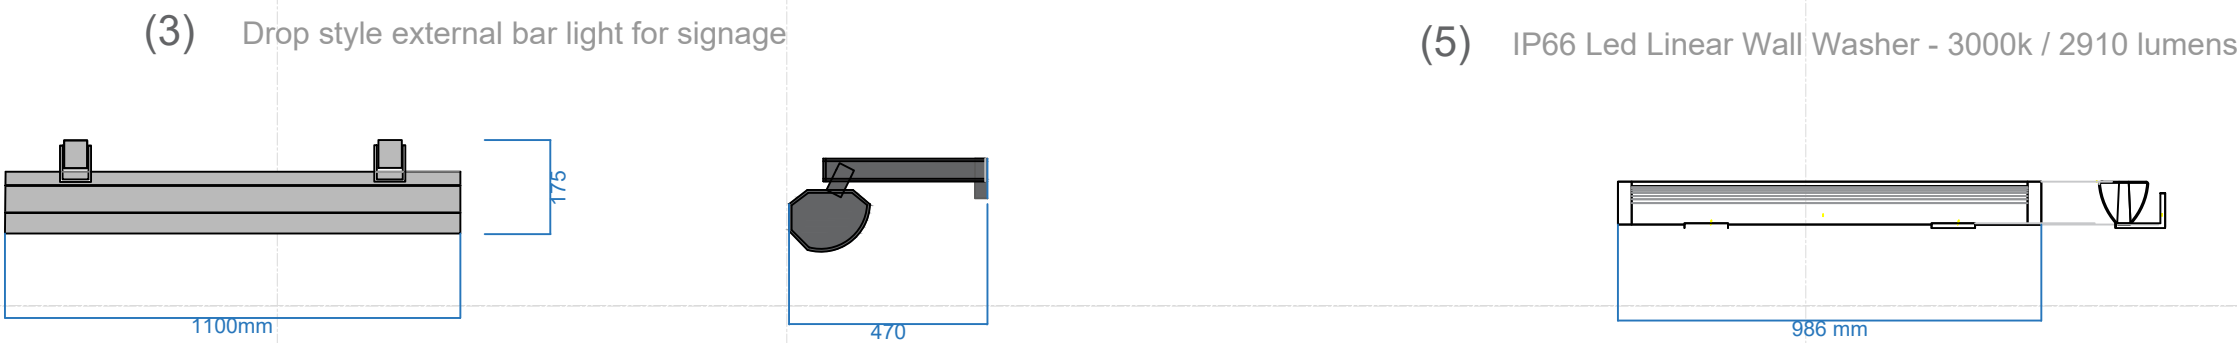


Proposed Frontage & Signage Elevations
V2 - Tranquil Dental

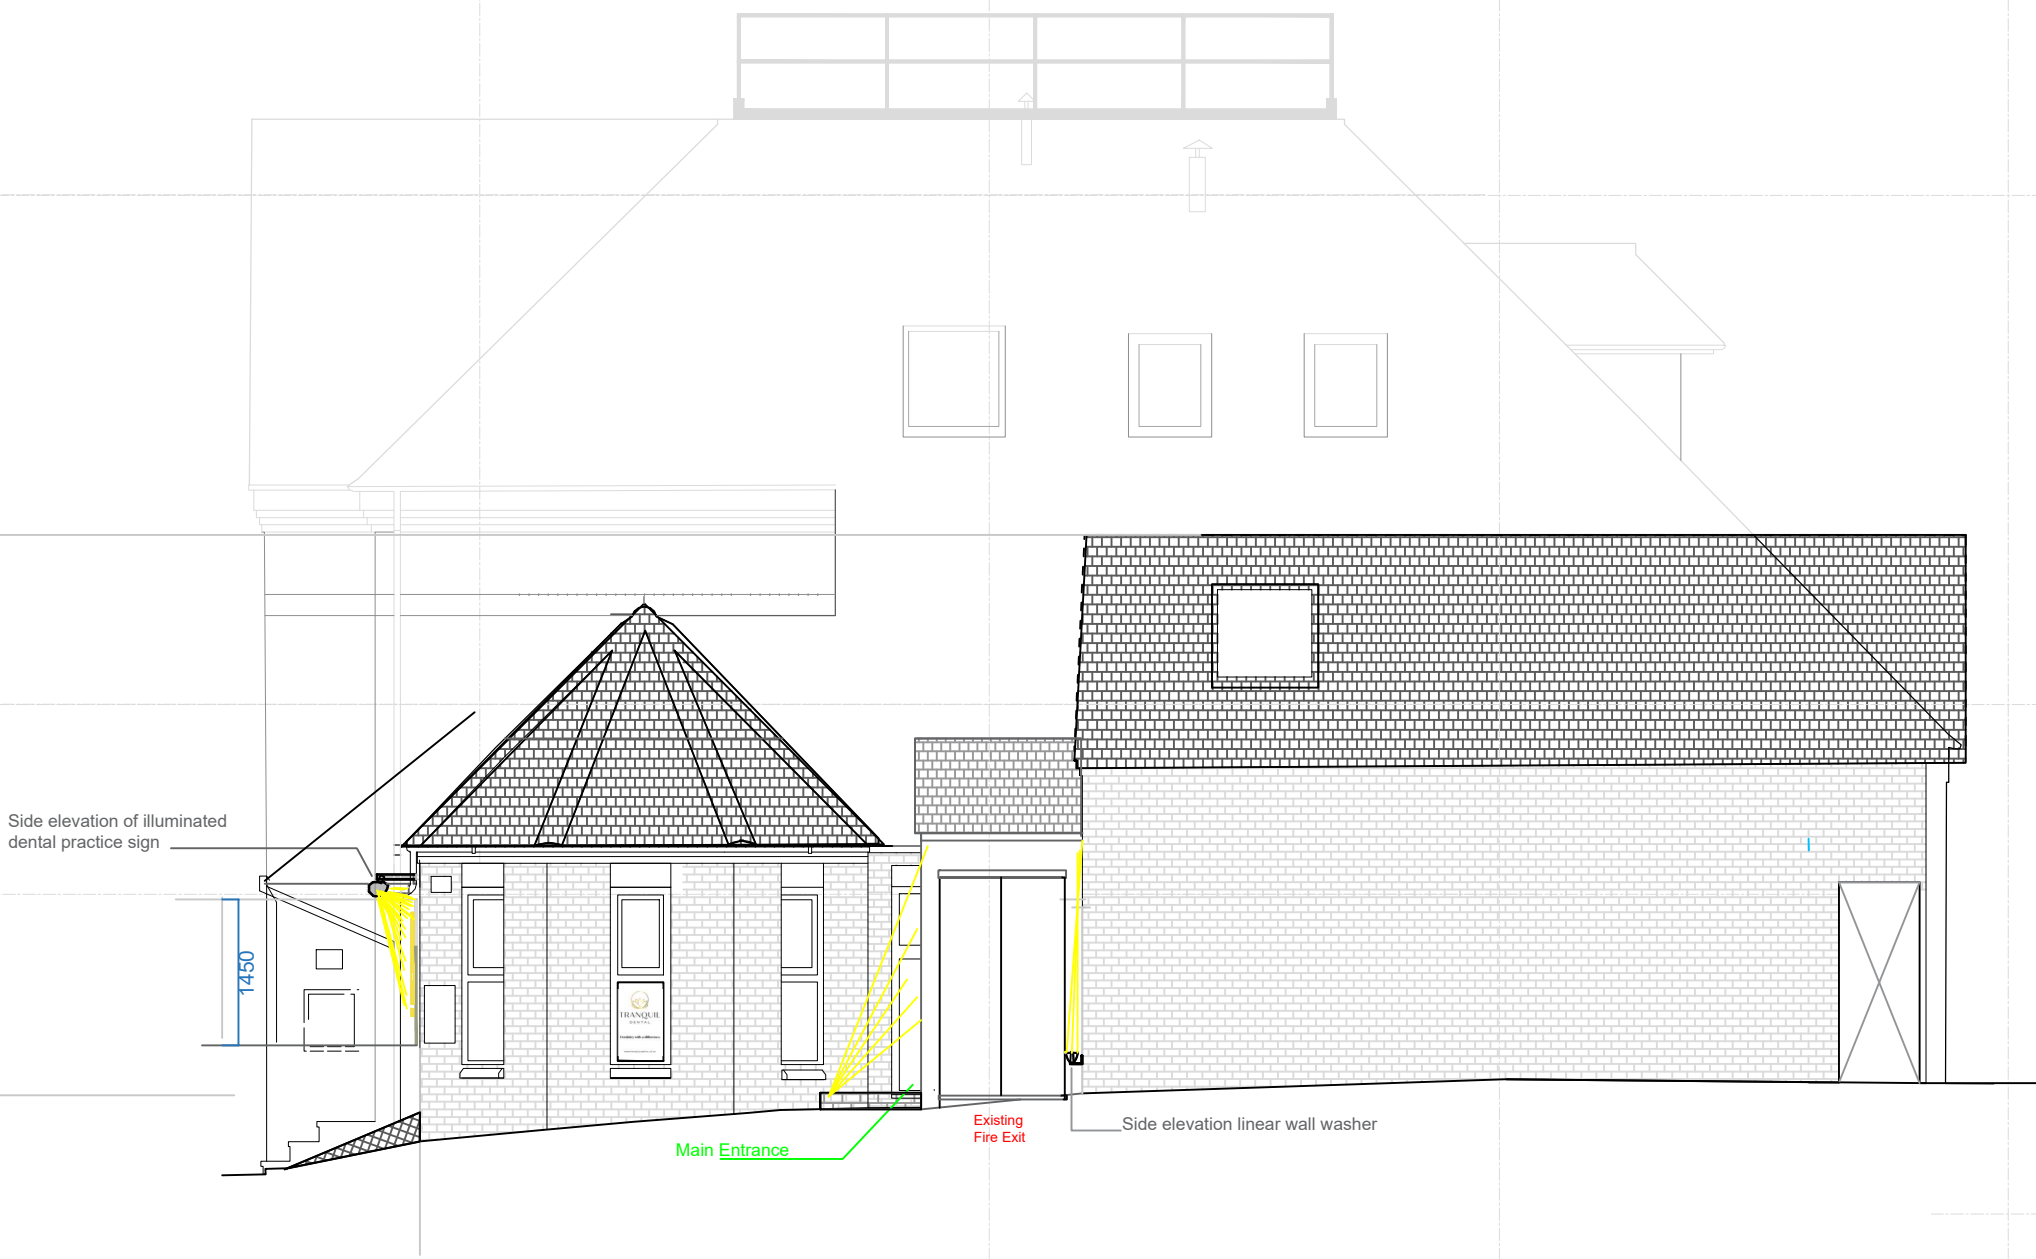

Proposed Planning Alteration List :

- 1, Entrance door frame and all window frames to be decorated/painted white
- 2, Addition of a new Sign / Logo to building frontage.
- 3, New shop front Sign / Logo to be illuminated with overhead drop style lights
- 4, New window manifestations on the entrance door glazed/glass and adjacent glazed glass window manifestations on the building frontage facing onto the main road
- 5, Dental practice to be illuminated externally, existing monument to be illuminated from a low level spot light - up lighting.

Fascia / sign / Logo backboard

- Back board colour : Light Taupe / CFc568, 16 - 1210 TPX
- Logo graphics in Gold colour / 3D
- Main frontage sign font/text type is Quiche display supporting font/text is Realistic Wide
- Contact details font/text type is Times New Roman

General Notes:

Do not scale from this drawing.
Verify all dimensions before commencing works, report any discrepancies. All dimensions are in millimeters

Project name / Site address:

Proposed Dental Practice

53A Denmark Street
Wokingham
RG40 2AY

Drawing Title:

External/Window & Sign details

Drawing Number: 00138


Alpha code: SAN025

Drawn by: Kyle T

Revision: V2

Date: 18.03.25

Scale: 1: 75 @ A1

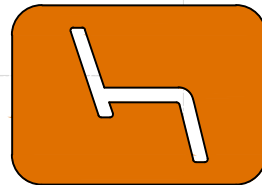

HAGUE
DENTAL SUPPLIES

1 Graylands Gateway, Langhurstwood Road, Horsham ,West Sussex , RH12 4QD

This drawing is the property of Hague Dental Supplies Ltd. Copyright is reserved by them and the drawing is issued on the condition that it is not copied, reproduced, retained or disclosed to any unauthorised person, either wholly or in part without prior consent from Hague Dental Supplies Ltd.